


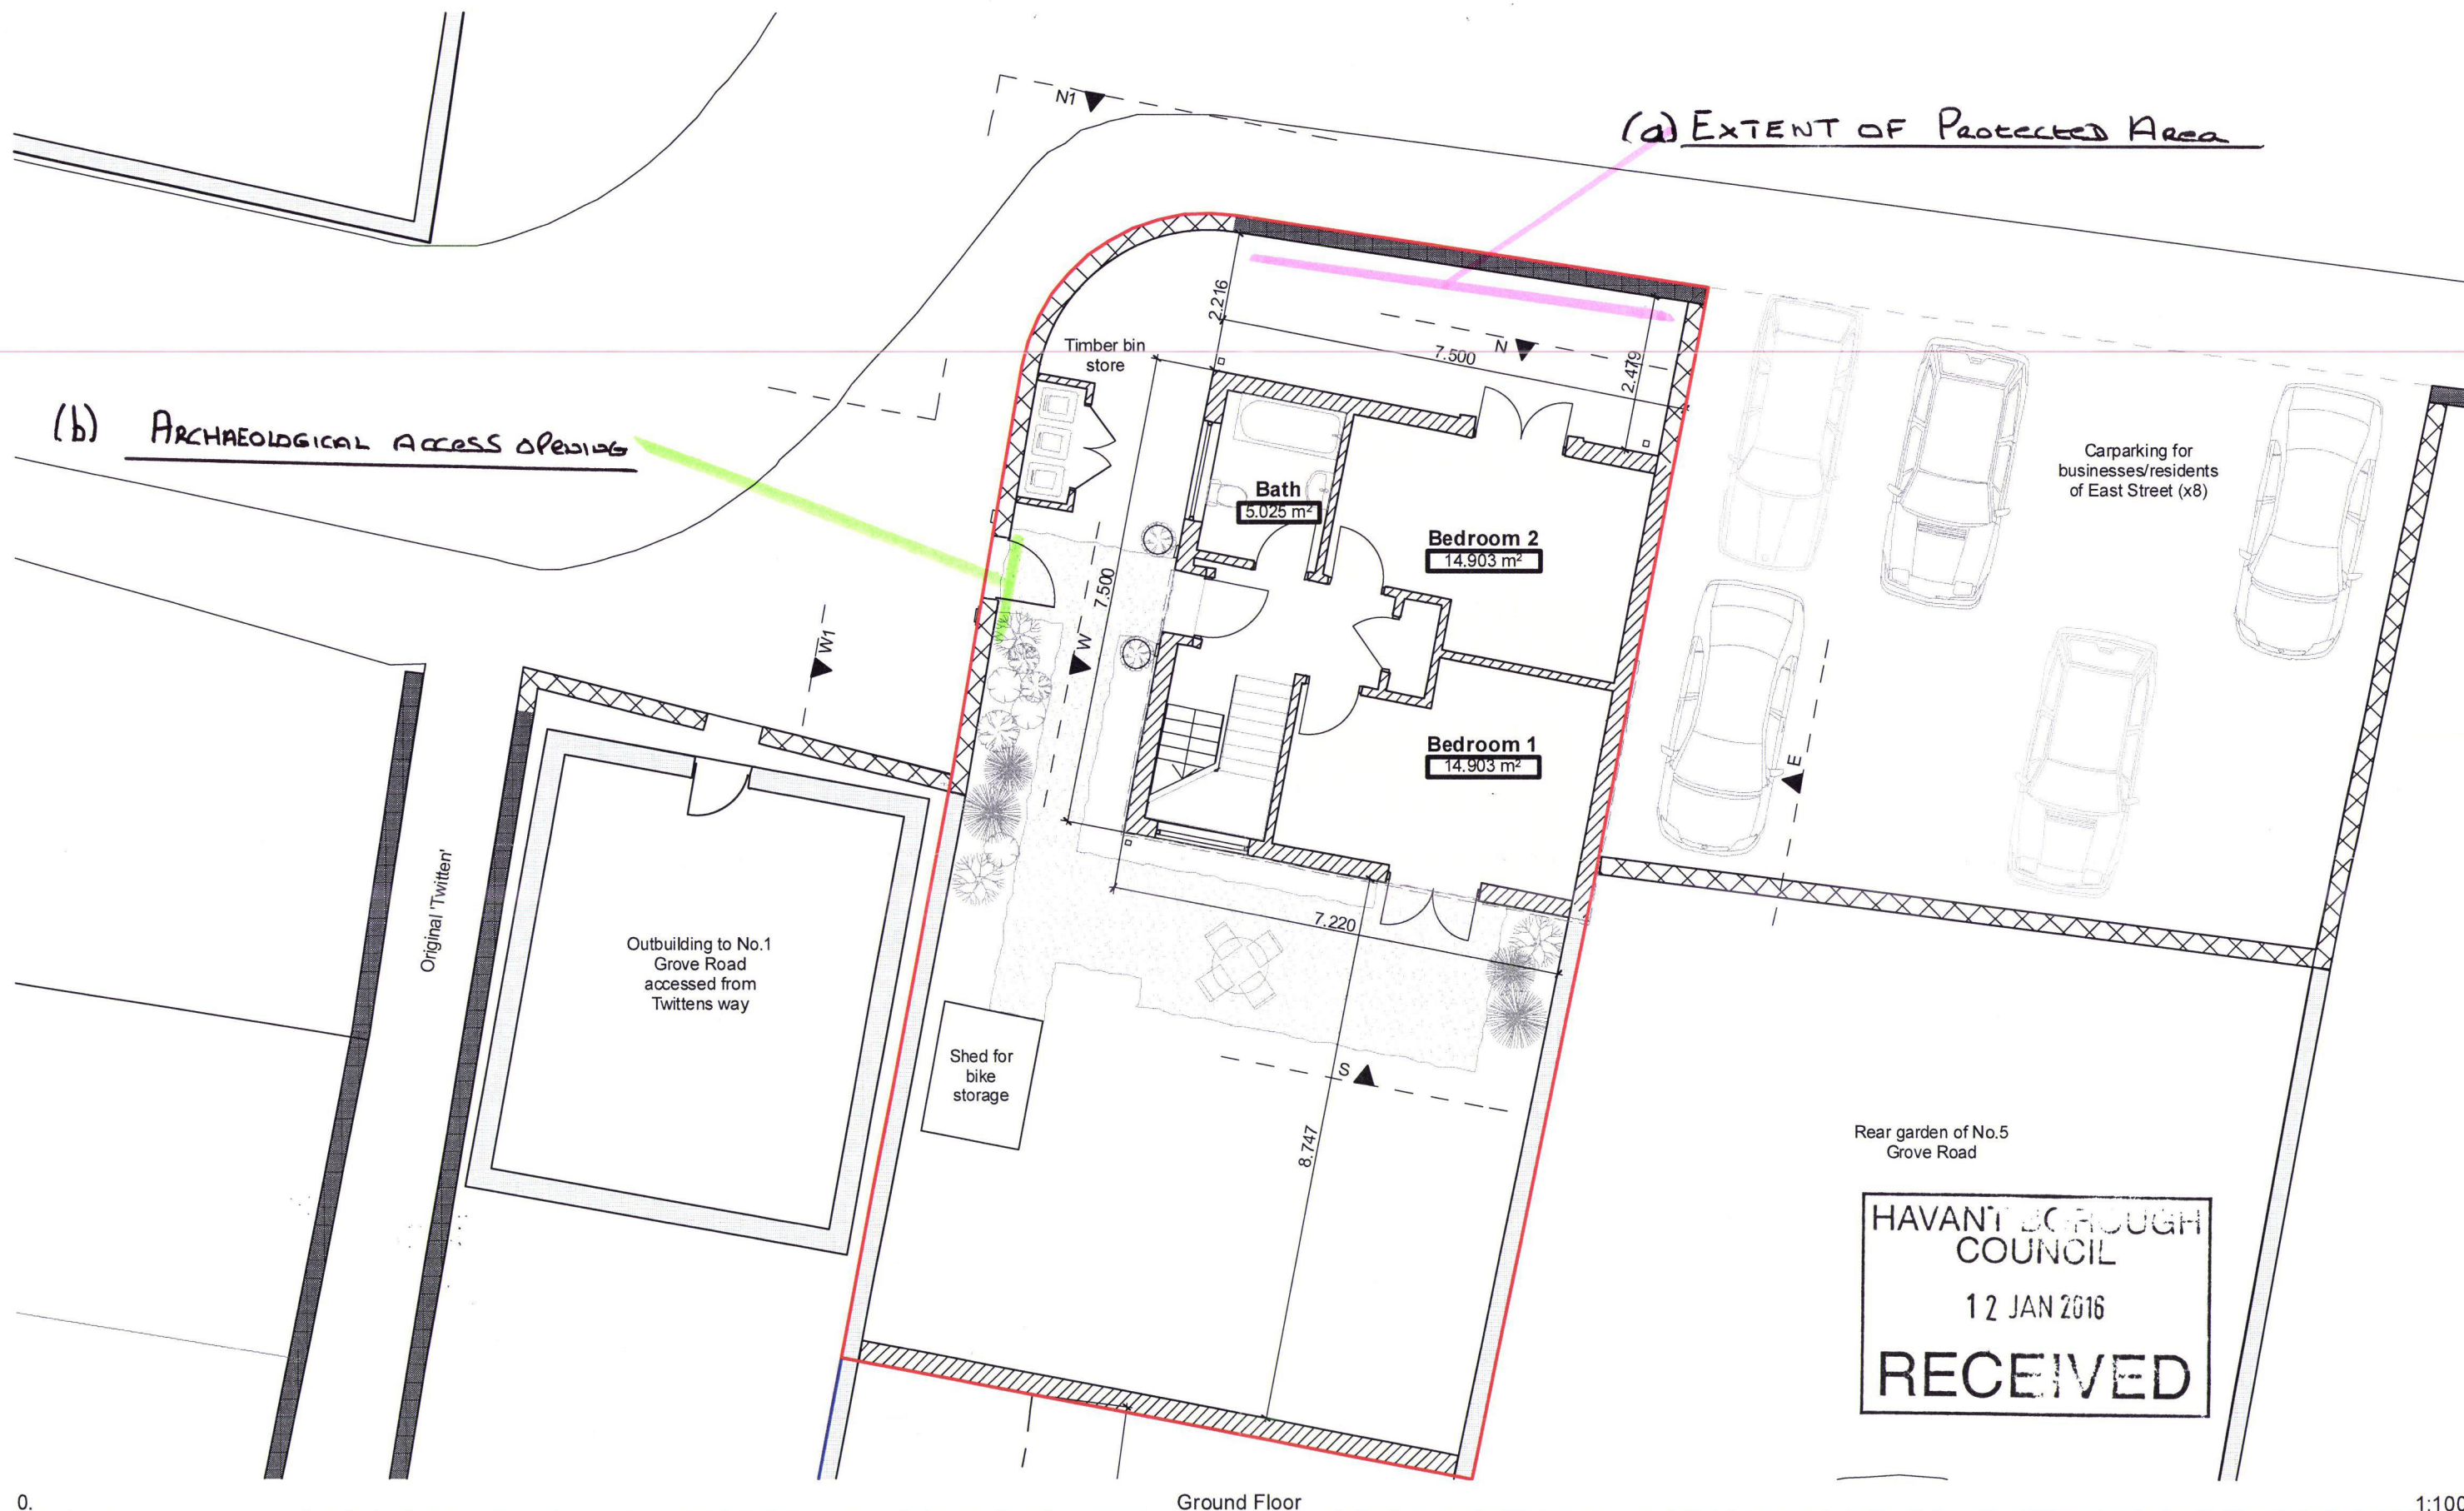

0.

1:100

	revisions & notes:	A 19.06.14 SAB	Plan simplified
	project:	Mr T Marchant New Dwelling Land to rear of 3 Grove Road Havant, Hants	
	drawing name:	Site Layout	
	status:	PRELIMINARY	
	date:	December 2013	
scale:	1:100 @A3		
drawn:	HB		

0 100mm @A3

pwparchitects

61 South Street, Havant, Hampshire PO9 1BZ
t: 023 9248 2494 e: design@pwp-architects.com w: www.pwp-architects.com

Project No. **4983** drawing No. **1202** rev **A**

Note: All dimensions to be checked on site by the contractor before fabrication and erection. Figured dimensions to be taken in preference to scaled dimensions. This drawing is the copyright of the architects and must not be reproduced or used without their express consent, except for the purposes of a planning application. Electronic issue of this drawing to be confirmed by paper hard copy only.