




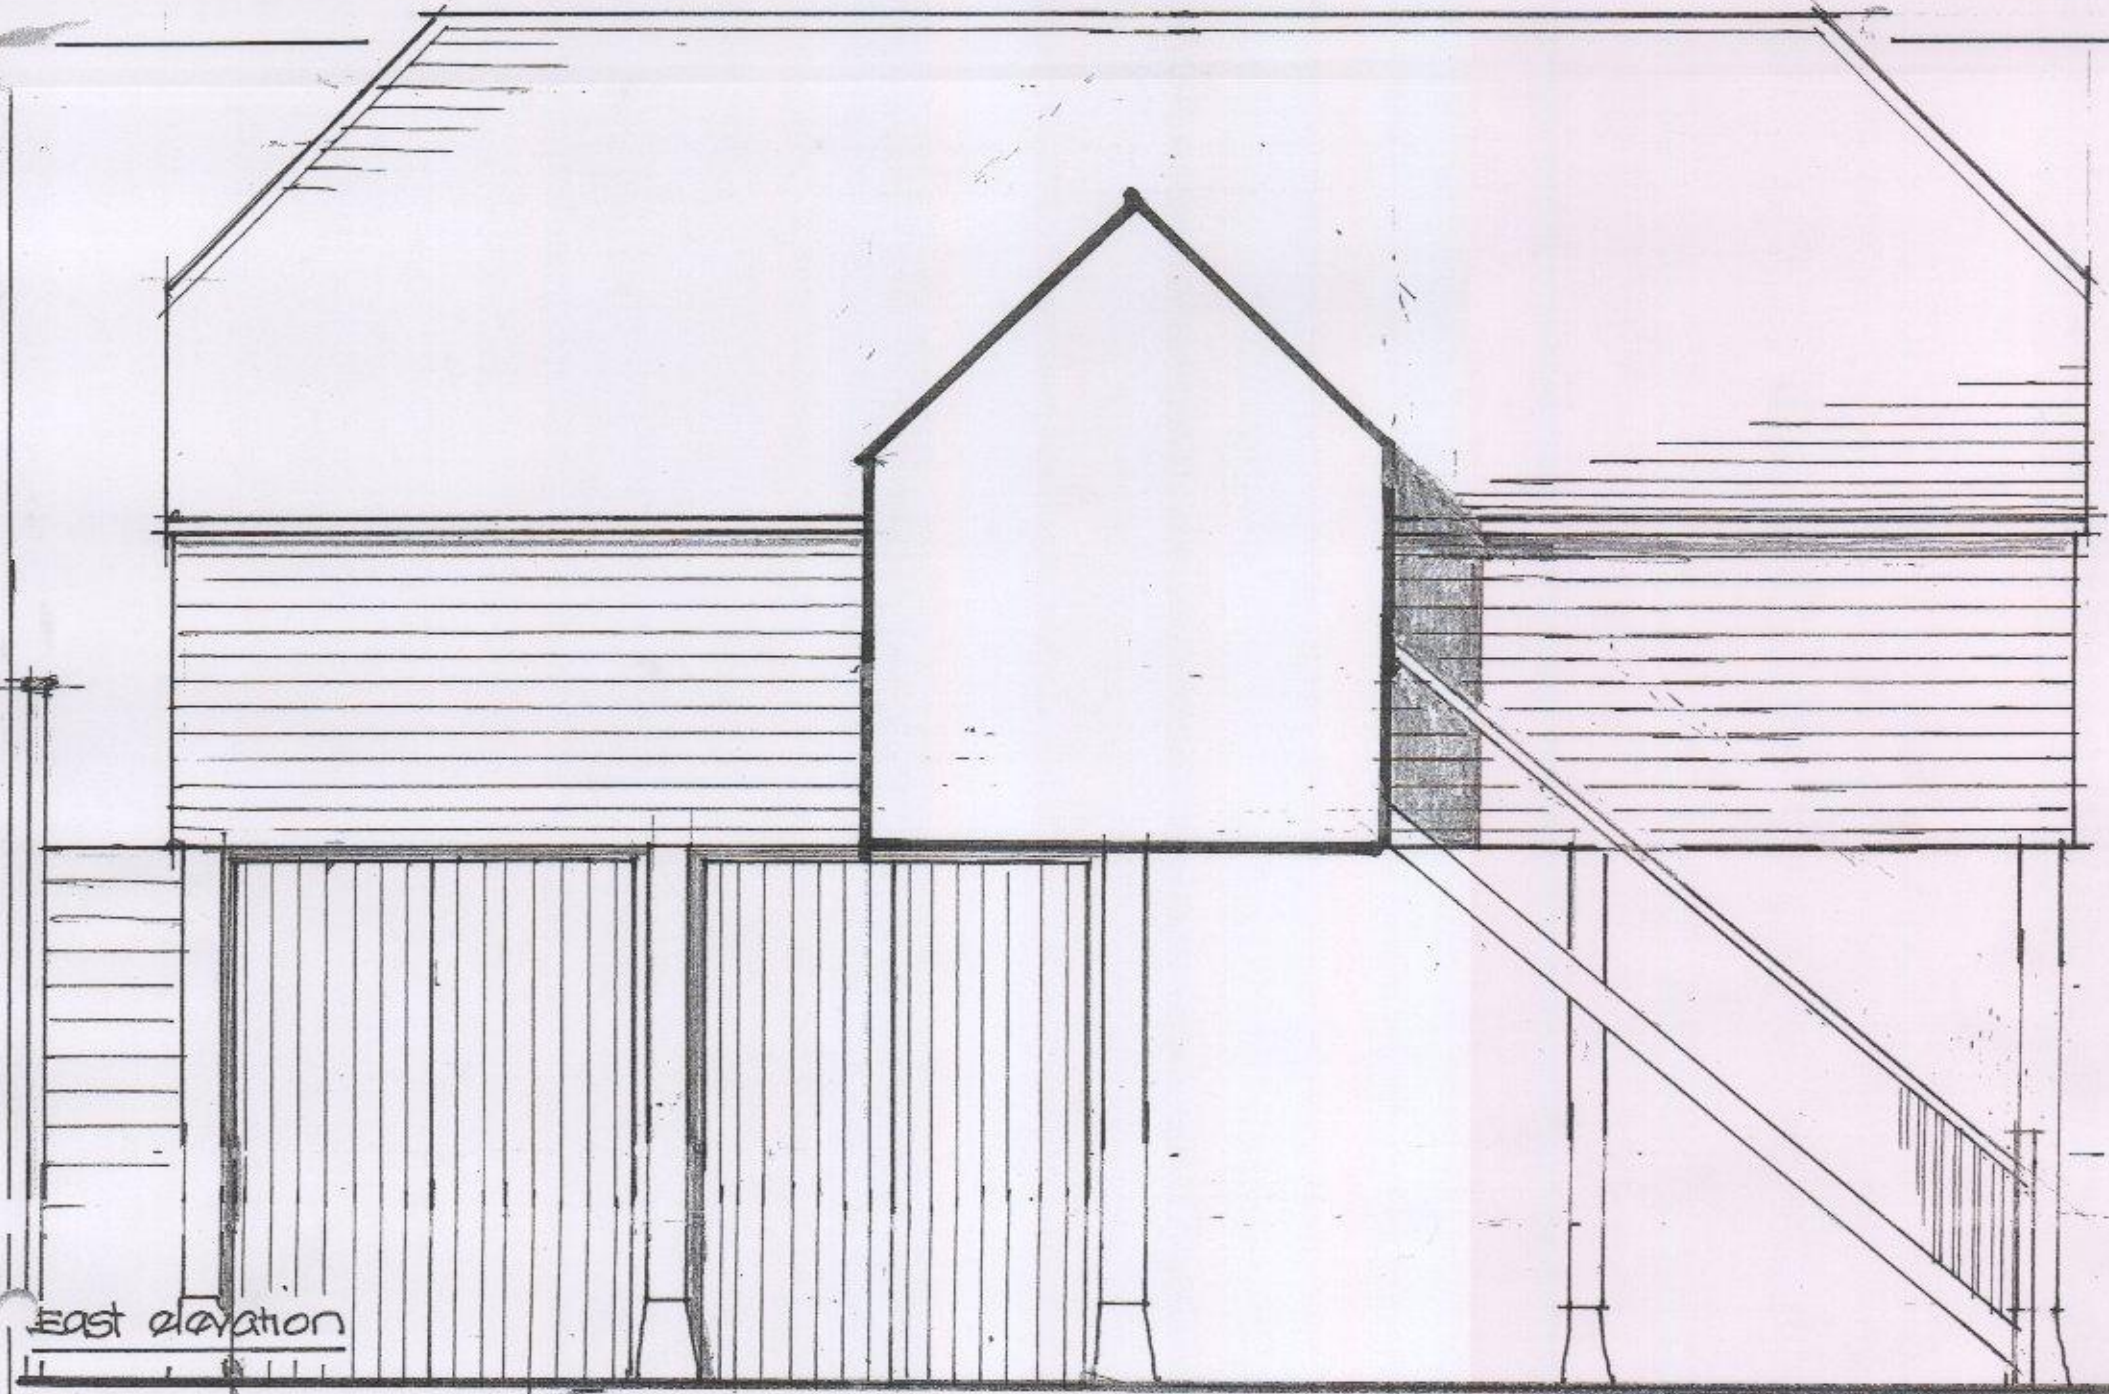


East elevation

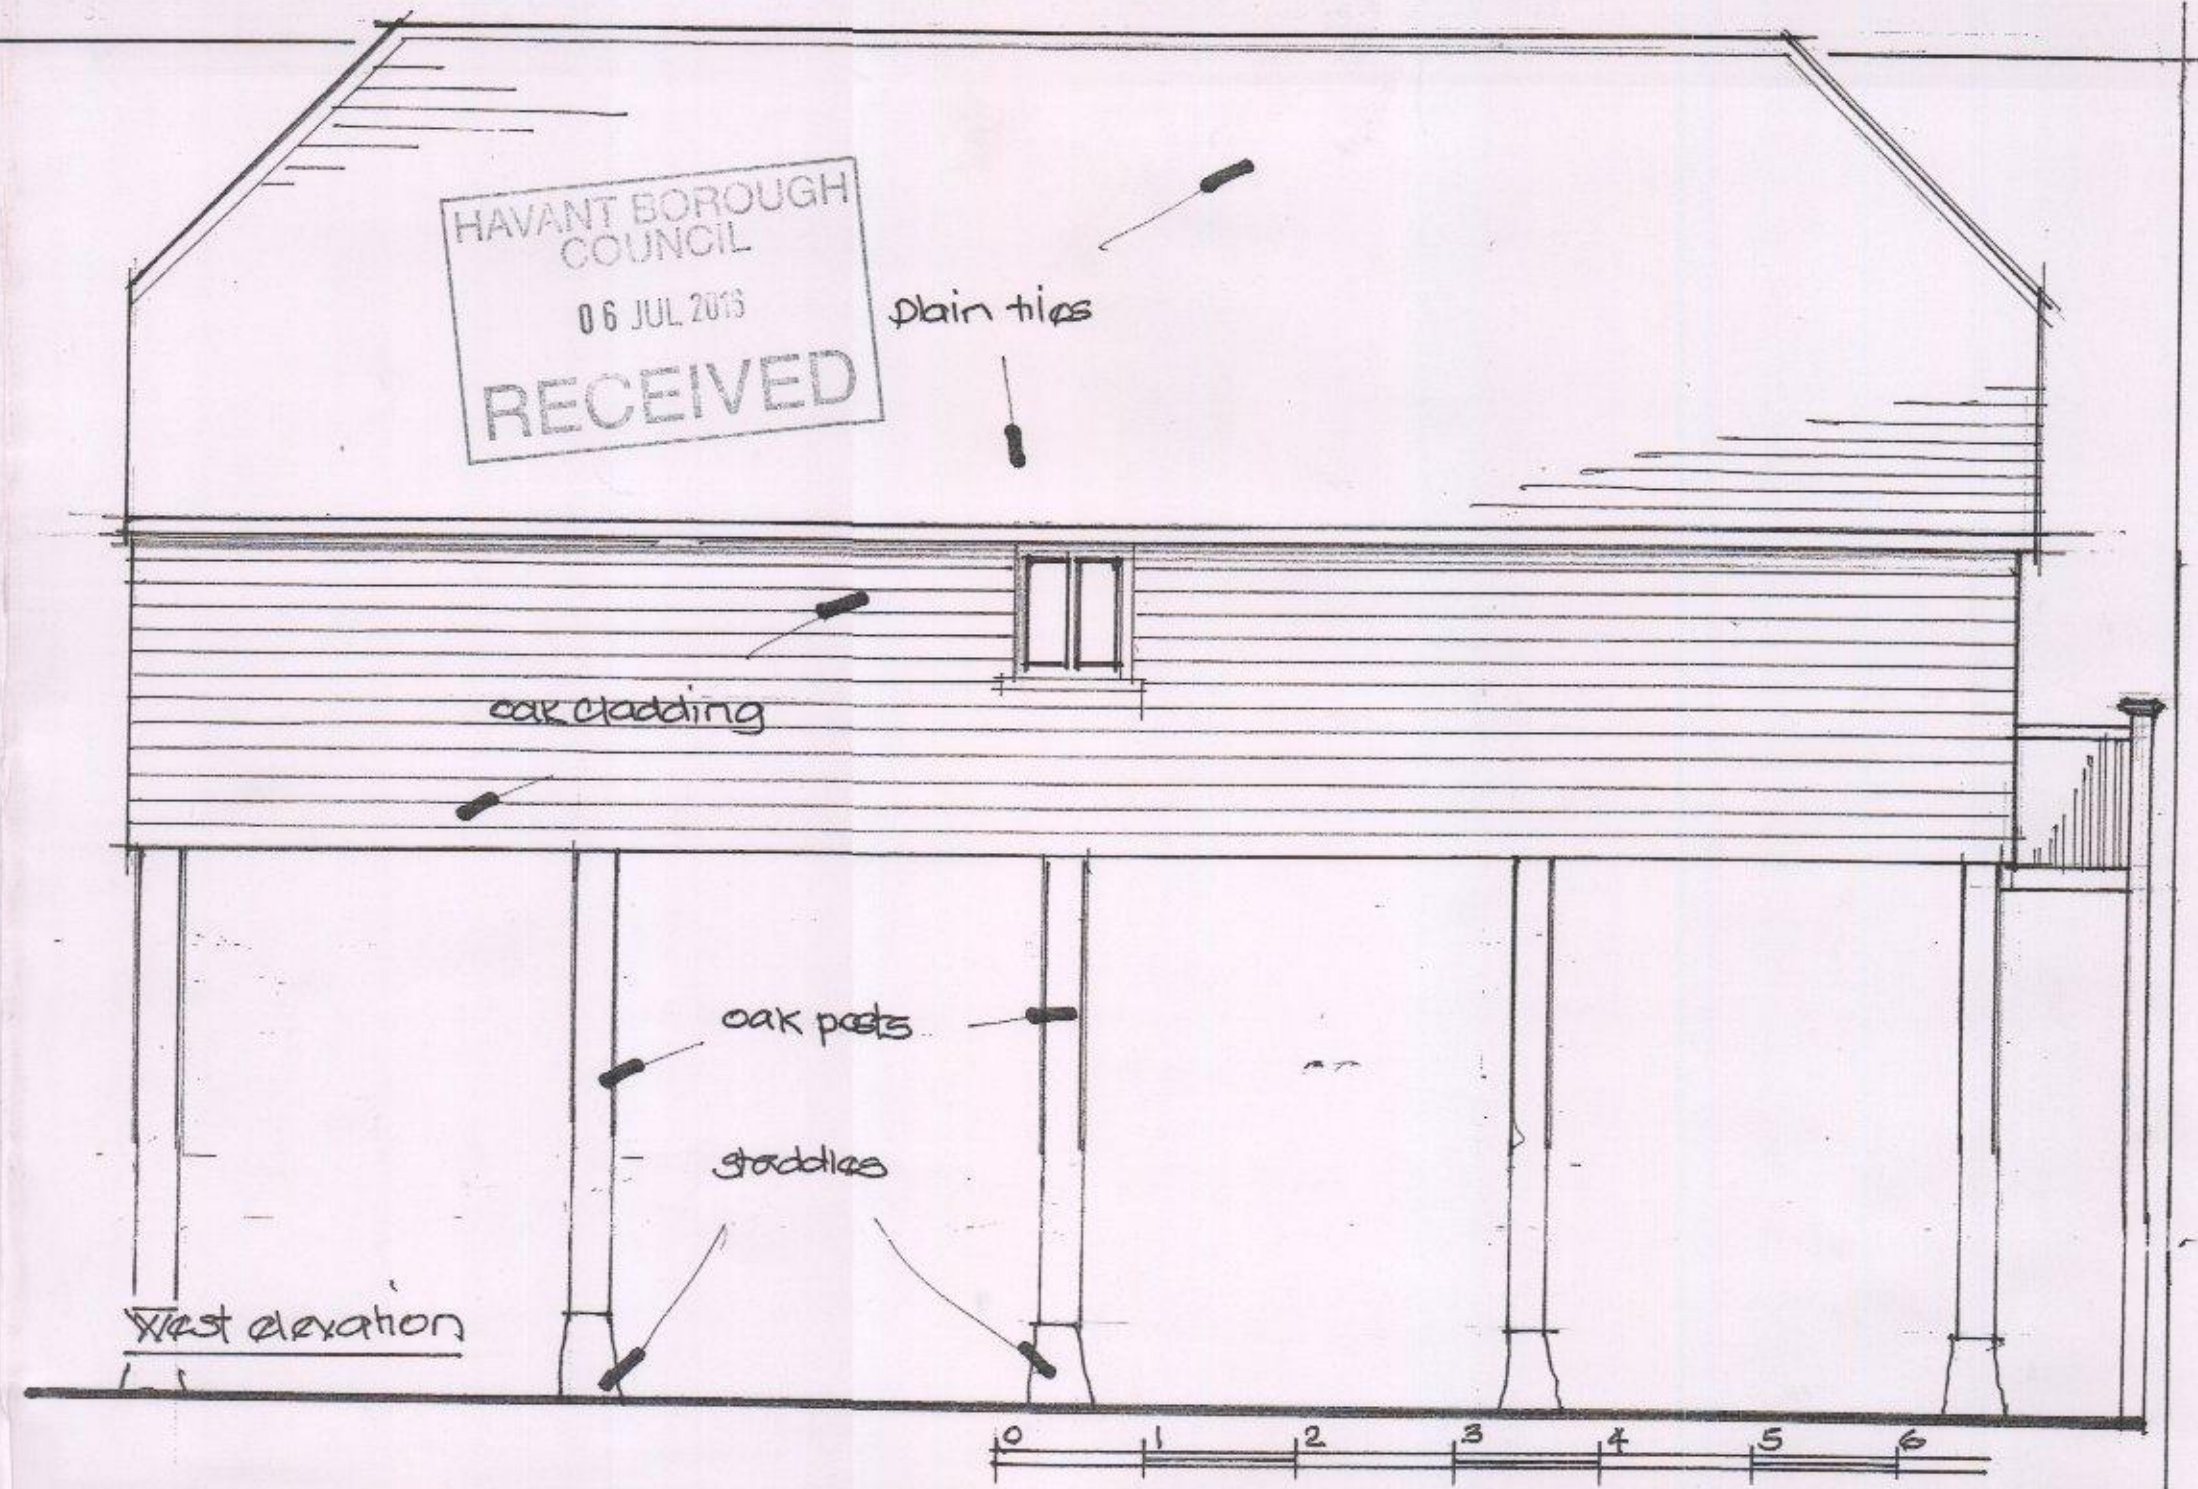

West elevation

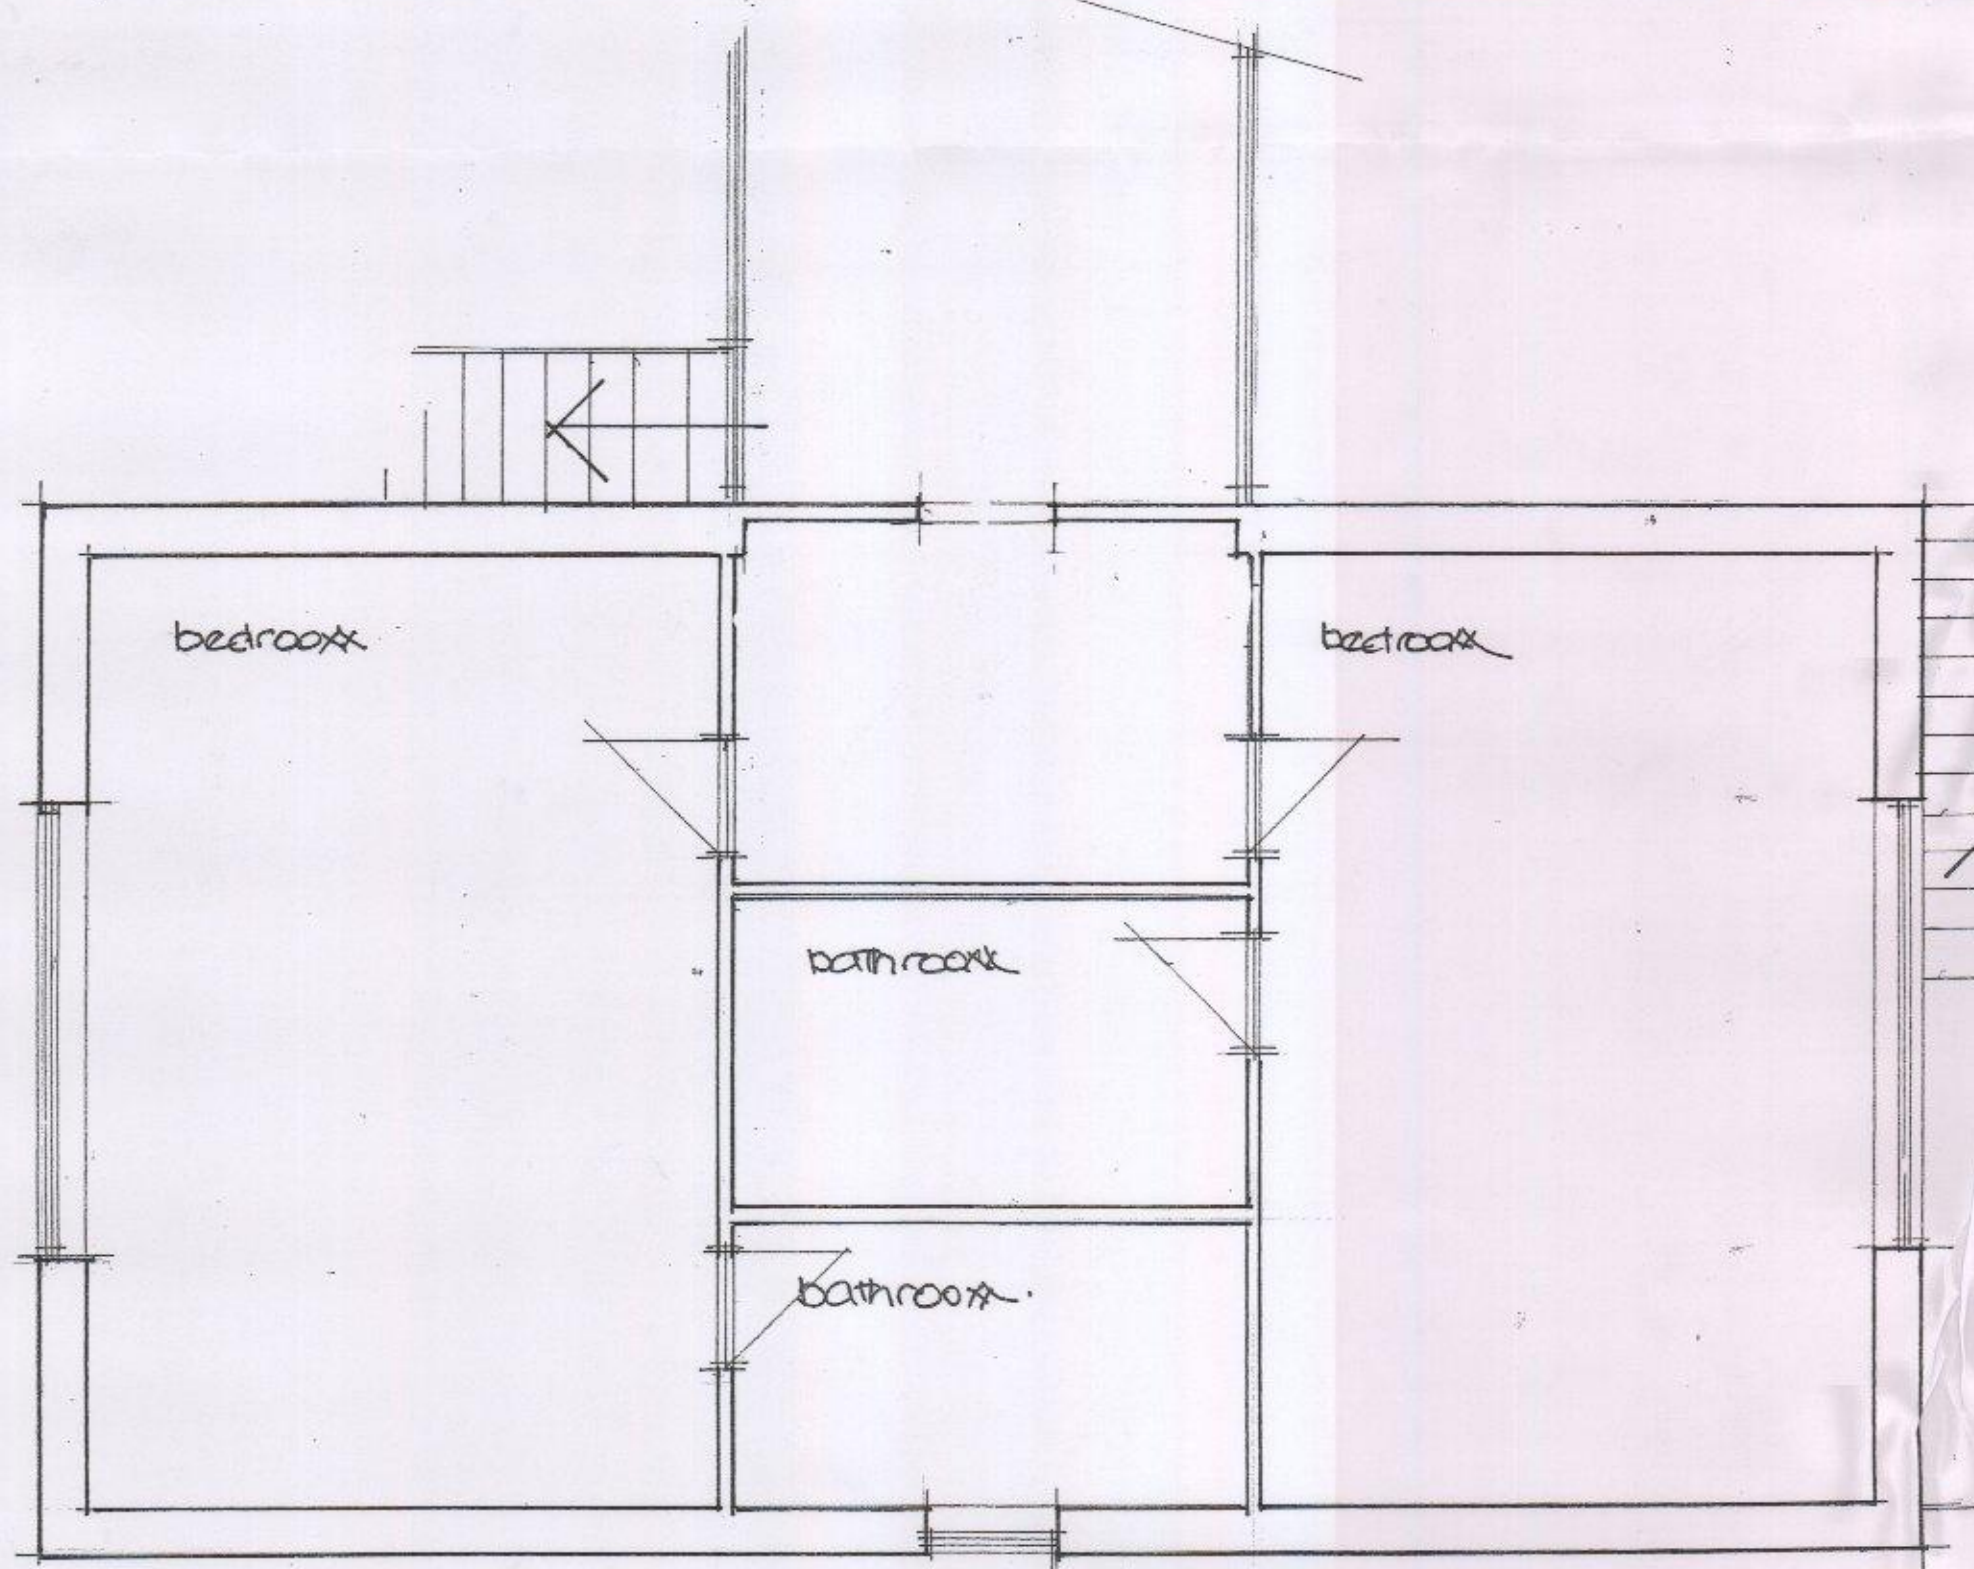

first floor plan

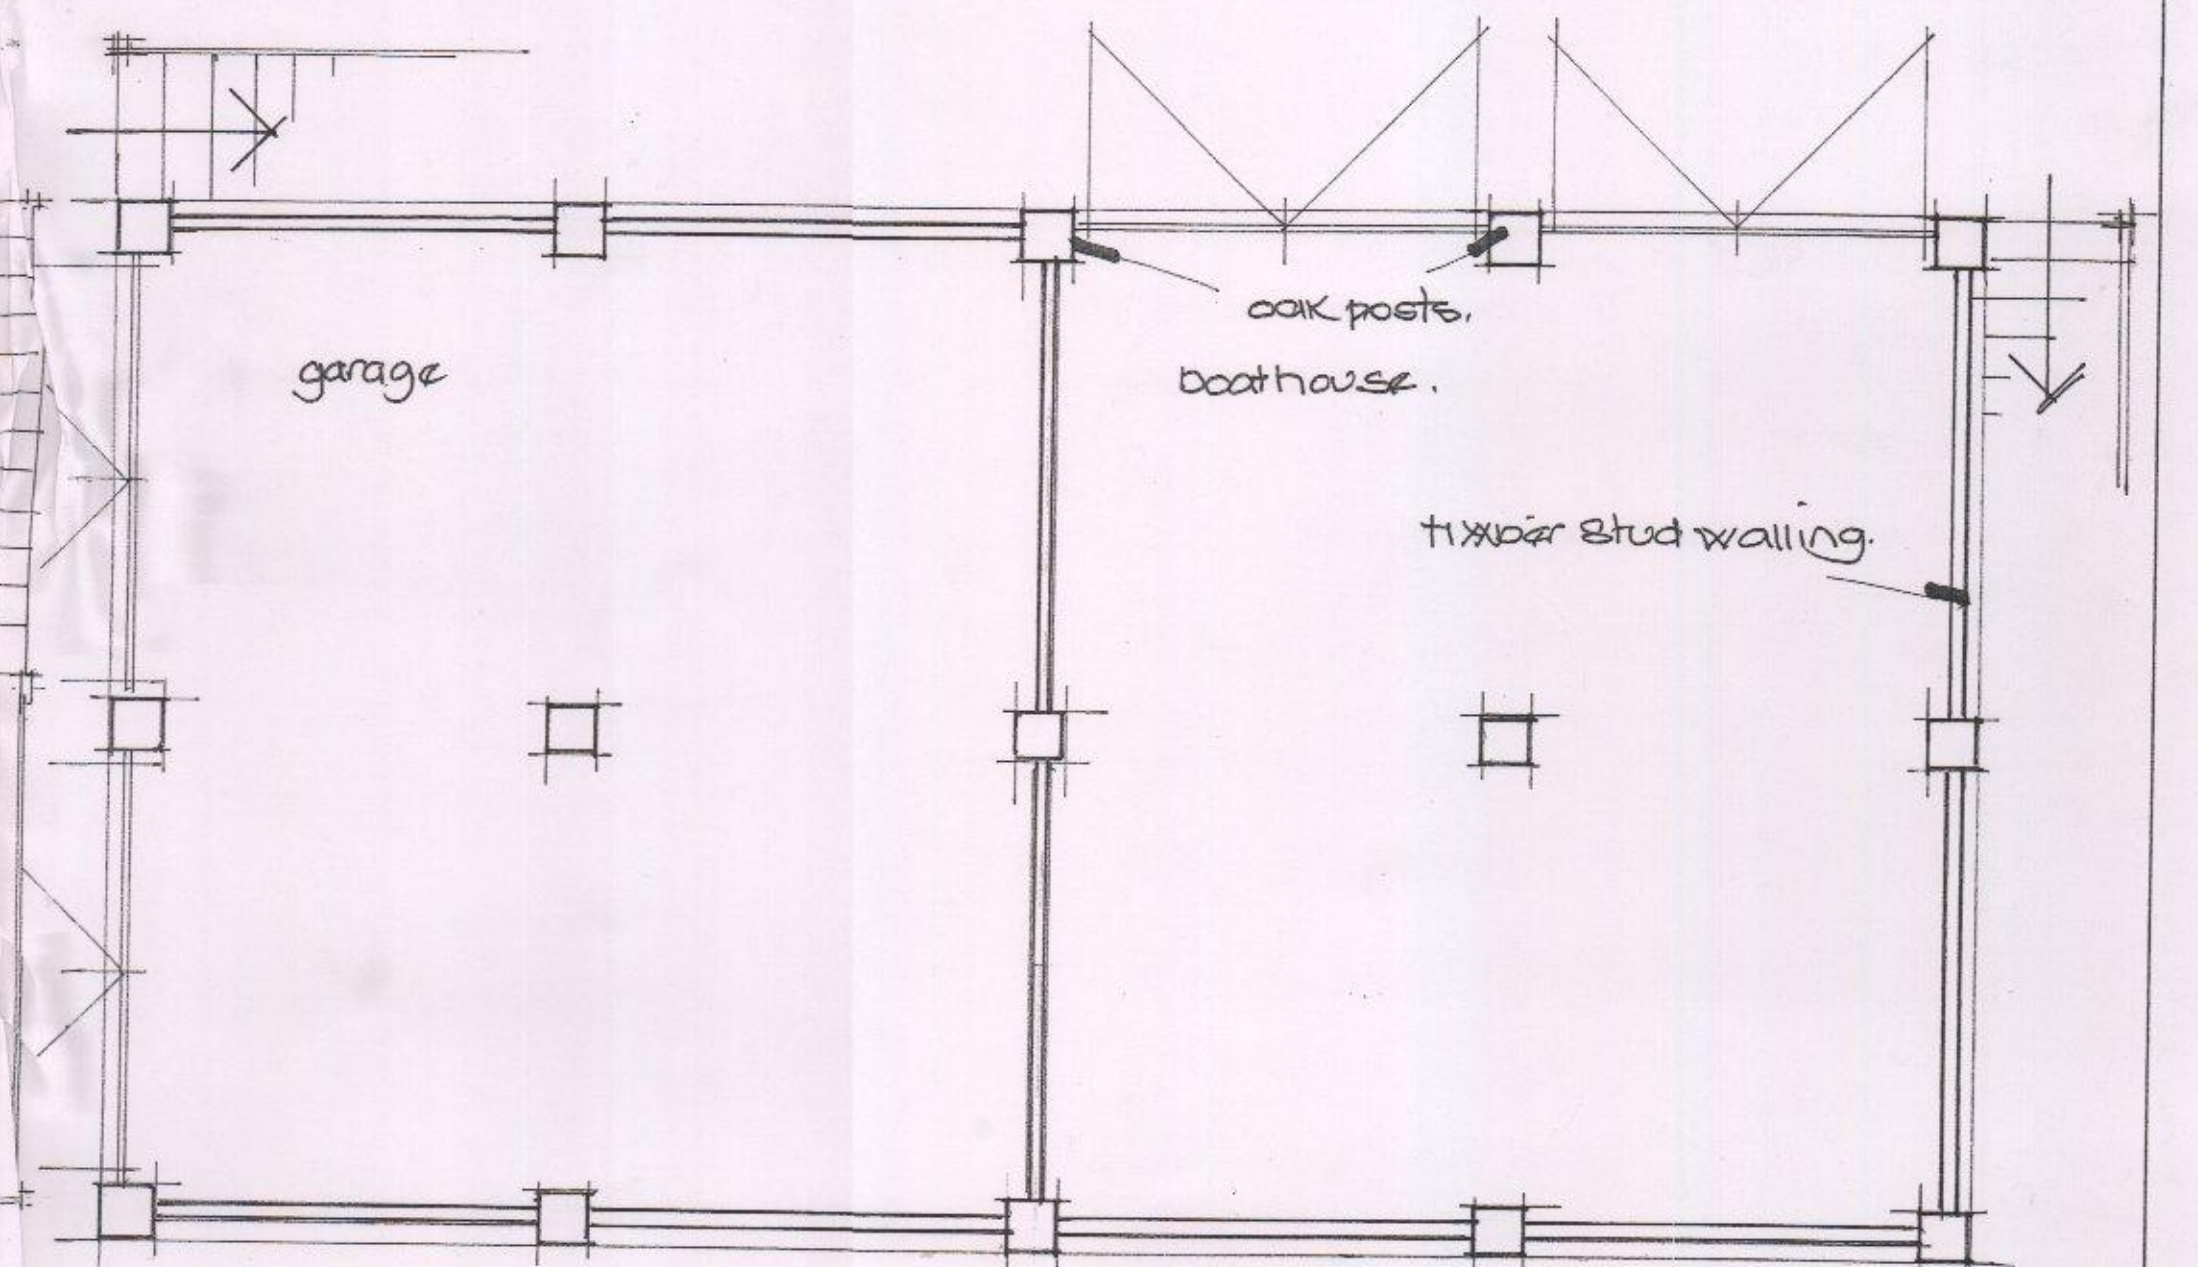

ground floor plan

JB/H/3.16/5R