


All side windows be
fixed closed below
1.7m and to be
obscure glazed

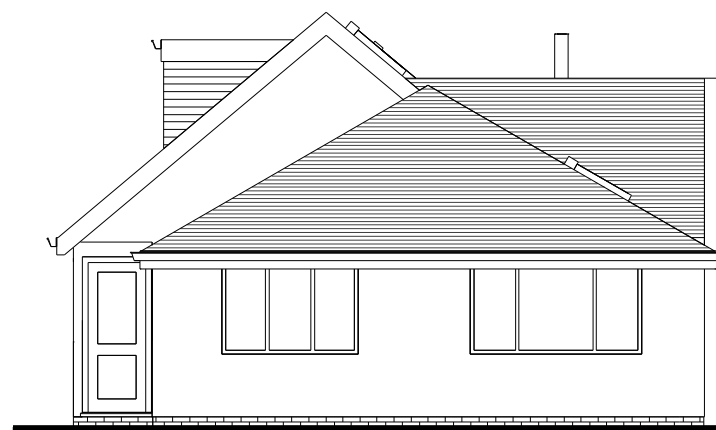

Proposed NW Elevation

1 : 100




Proposed NE Elevation

1 : 100


Vertical tile colour
to match existing

Materials to
match existing

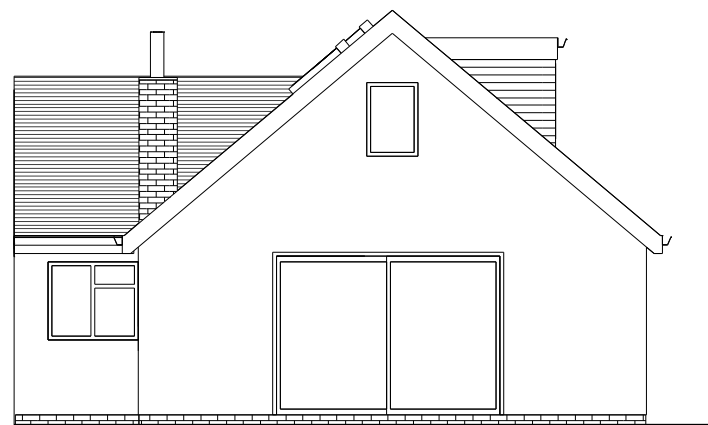


Proposed SE Elevation

1 : 100

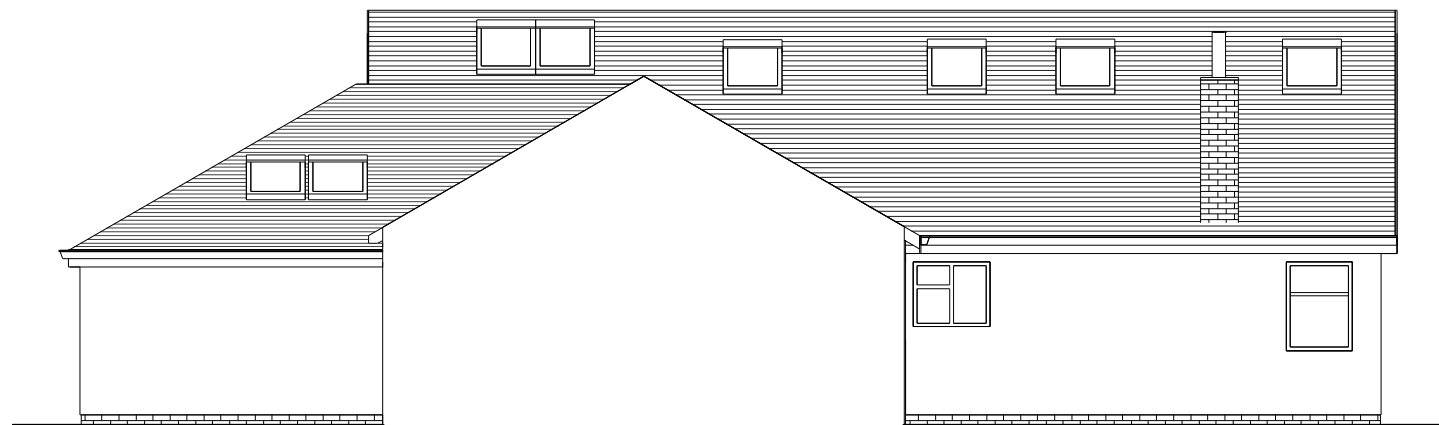

Proposed SW Elevation

1 : 100

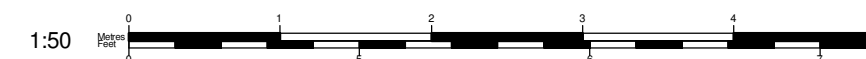

www.yourhomeplans.co.uk

Tel: 0800 6127 664 Your Home Plans



These drawings are for approval purposes. Materials and products should not be ordered based on scaling from drawings as errors may occur along existing building lines. All measurements and supporting elements are to be checked on site. Refer to Your Home Plans if any differences are found.

S Parfoot
282 Milton Road
Cowplain
Hampshire
PO8 8JP

Proposed Elevations

Project number 282MIL-16

Date 6th February 2017

Drawn by JG

Checked by Checker

A102

Scale 1 : 100