


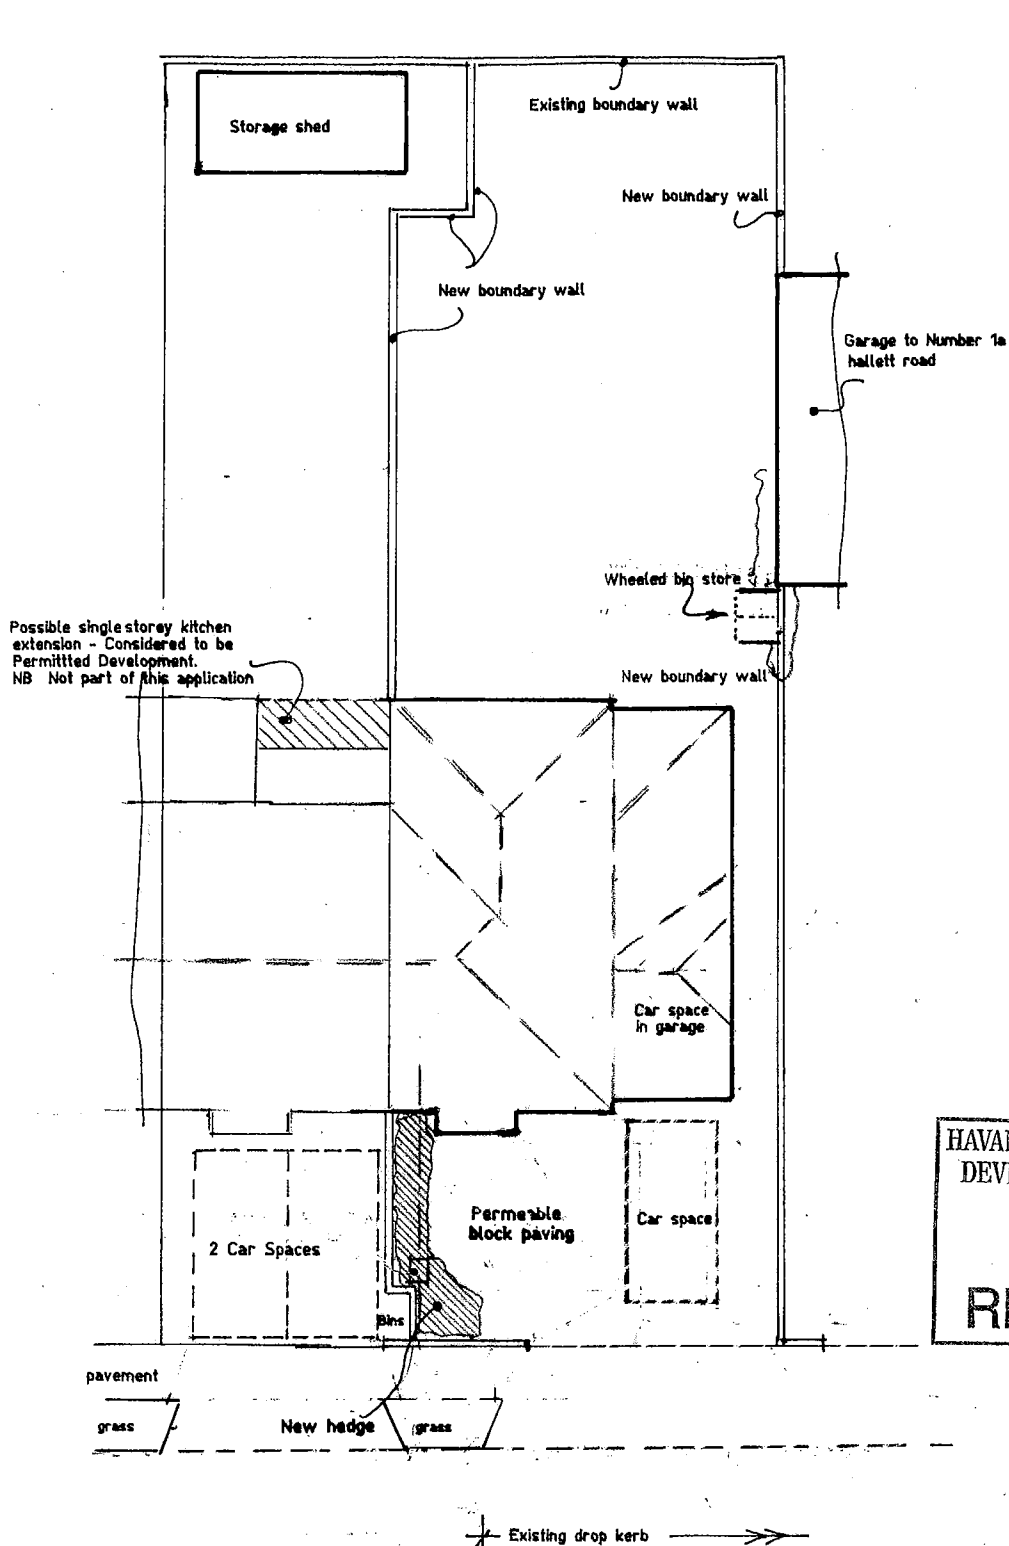

HAVANT BOROUGH COUNCIL
DEVELOPMENT CONTROL
22 FEB 2017
RECEIVED

Proposed new dwelling with
integral garage adjoining 1 Hallett
Road, Havant, Hants. PO9 2PJ

P. Redfern Esq..

Scale 1:200

Date December 2016

A4 Drawing Number

5

Revision

KBC