
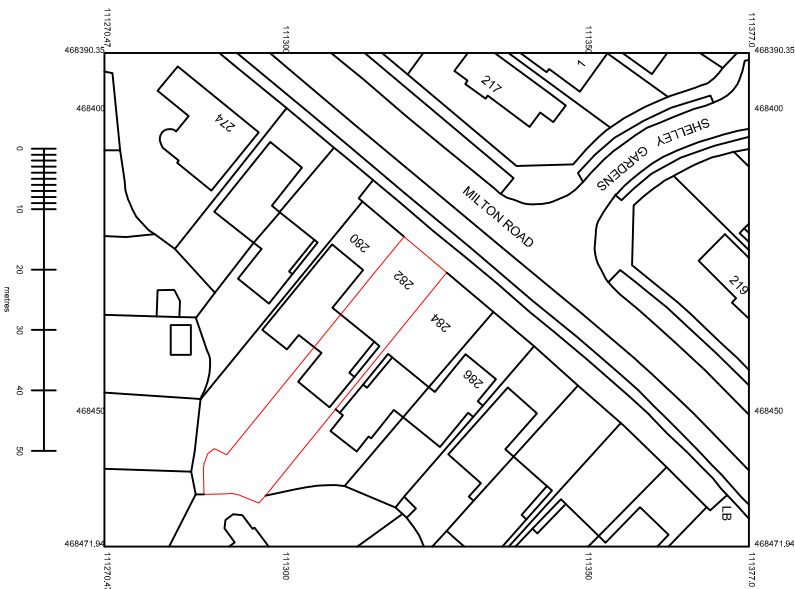


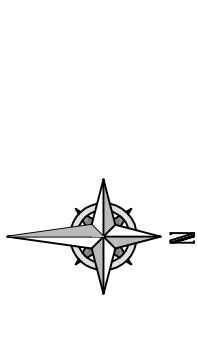

Your Home Plans Ltd
12 Bowes Hill, Rowlands Castle,
Hampshire, PO9 6BP
02392 413579
june@yourhomeplans.co.uk

282 Milton Road
Waterlooville
Hampshire
PO8 8JP

Location Map

Project Number: 282ML-16
Date: 8th February 2017
Drawn By: Your Home Plans Ltd
Checked By: JEG

Drawing No:
01

Scale: 1:1250 A4