




NOTES:
 1. THIS DRAWING IS COPYRIGHT AND SHOULD NOT BE REPRODUCED WITHOUT APPROVAL.
 2. THIS DRAWING TO BE READ IN CONJUNCTION WITH THE ARCHITECTS DRAWINGS. ANY DISCREPANCIES ARE TO BE BROUGHT TO THE ATTENTION OF BOTH PARTIES IMMEDIATELY.
 3. ANY DIMENSIONS/LEVELS INDICATED 'Ht.' REFER TO ASSUMED/EXISTING DIMENSIONS WHICH ARE TO BE SITE CHECKED PRIOR TO THE COMMENCEMENT OF ANY WORK.

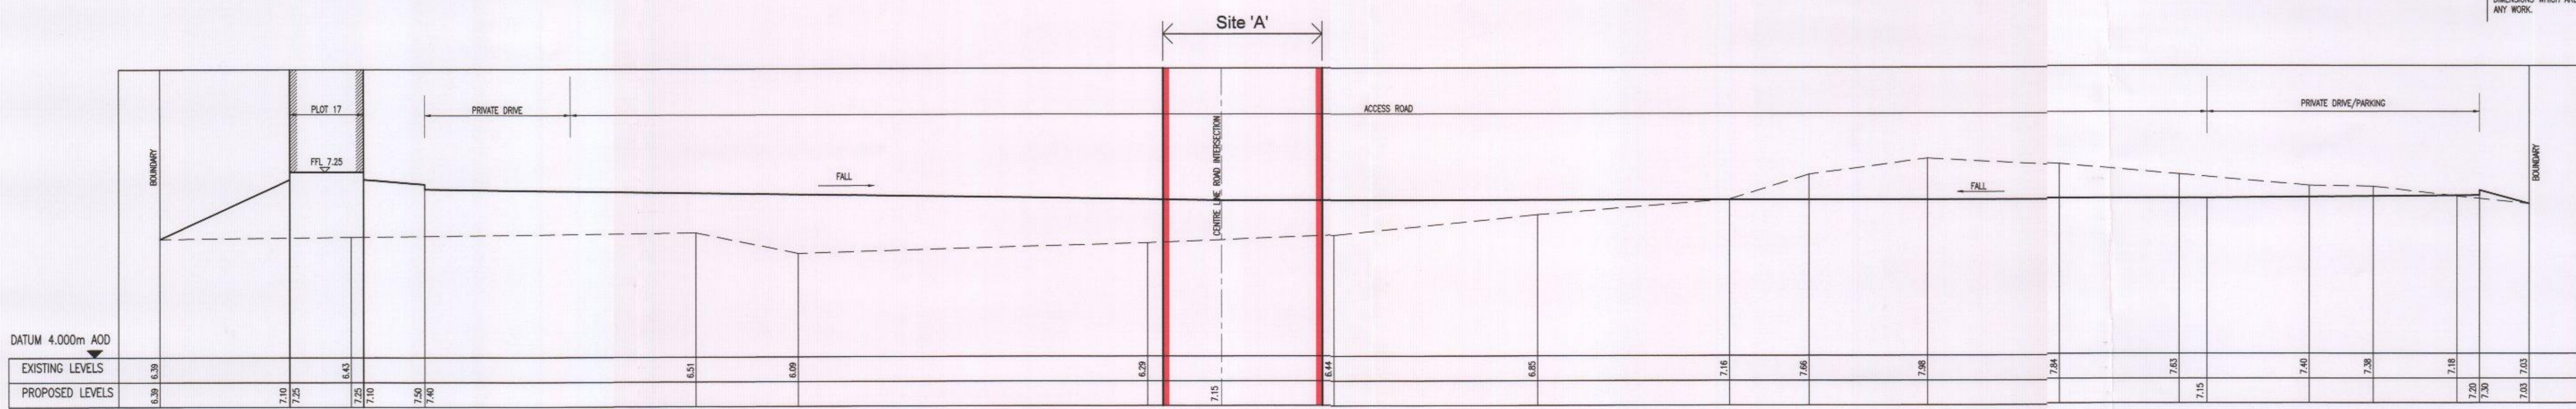


SECTION N1-N1
 SCALE 1:200 H 1:50 V

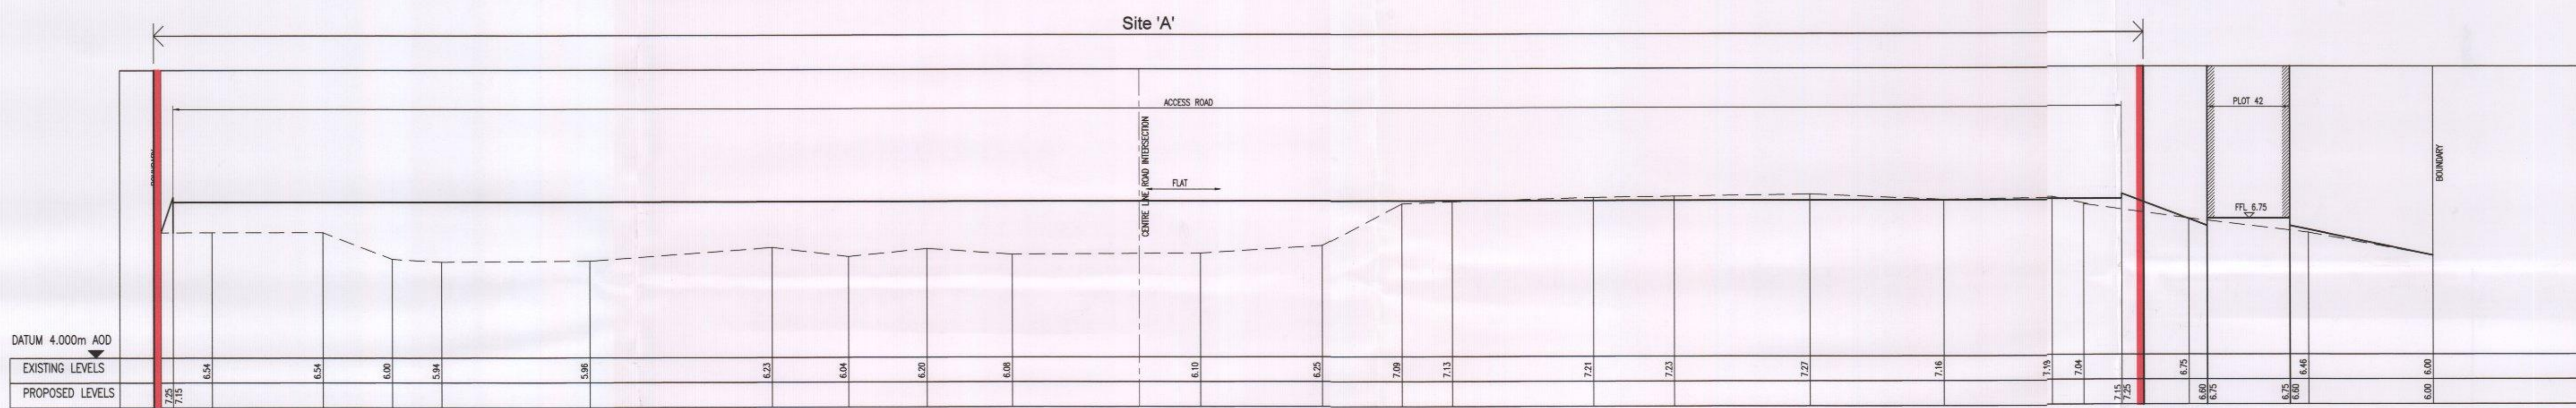

SECTION N2-N2
 SCALE 1:200 H 1:50 V

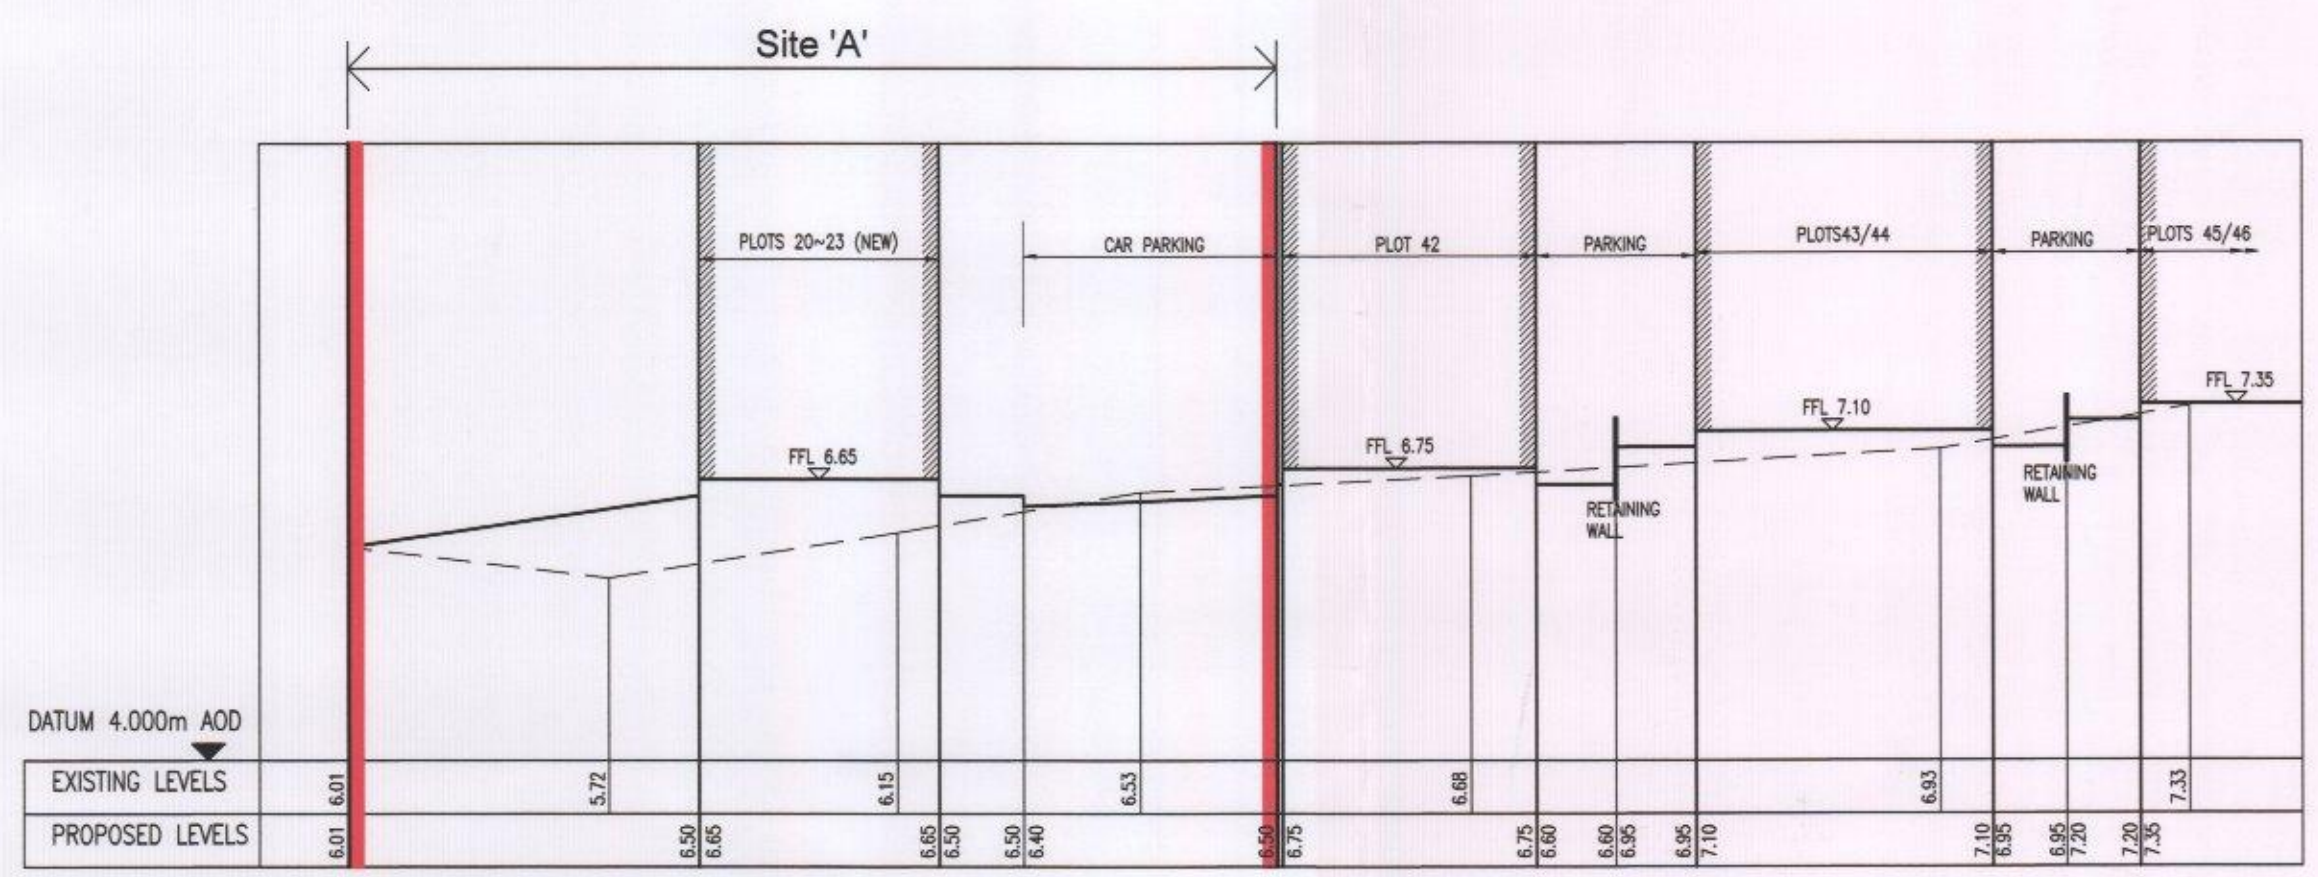

SECTION X-X
 SCALE 1:200 H 1:50 V

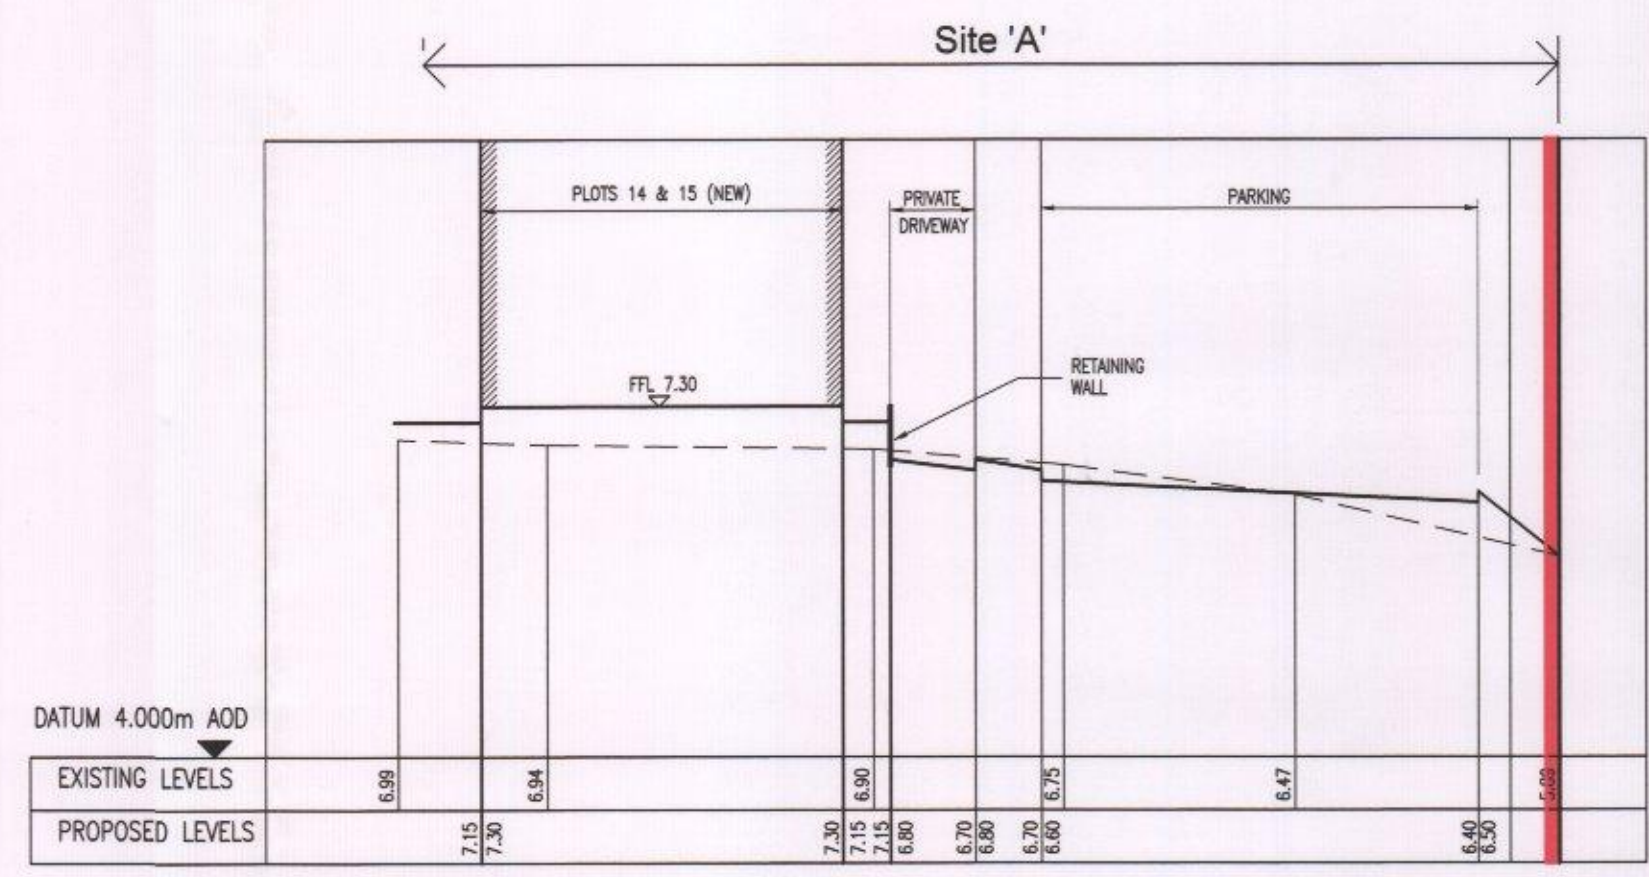

SECTION Y-Y
 SCALE 1:200 H 1:50 V

HAVANT BOROUGH COUNCIL
 14 APR 2016
 RECEIVED

PRELIMINARY

P1	PRELIMINARY	HDL/04.16	HDL/04.16	HDL/04.16
Version	Amendment	Drawn by	Checked by	Approved by
ORIGINAL DRAWING SIZE - A1	X-REFS:	Drawn	Checked	Scale
CAD REF:		Drawn	Checked	Scale
Client: FOREMAN HOMES LTD Project: RANELAGH ROAD, HAVANT Drawing: PROPOSED RESIDENTIAL DEVELOPMENT SITE A - SECTIONS SHEET 1 of 2 Purpose: PRELIMINARY Drawing Office: SHANMORE Telephone: 01489 893 596 14-2260-621A P1				