


18 FEB 2016

RECEIVED

PROPOSED SINGLE STOREY ADDITION
11, BLACKTHORN ROAD, HAYLING I, HANTS
FOR MR & MRS P. DAVIES

EXISTING INSPECTION CHAMBER NOW INTERNAL TO BE
FITTED WITH DOUBLE SEALED SCREW DOWN COVER
AND FRAME

A PARTY WALL AGREEMENT WITH THE ADJACENT NEIGHBOUR IS TO BE OBTAINED IN WRITING PRIOR TO THE COMMENCEMENT OF ANY WORK FOR THE REMOVAL OF THE EXISTING OUTHOUSE ADJOINED AND THE MAKING GOOD AS REQUIRED ALSO THE EXCAVATION OF THE NEW FOUNDATION

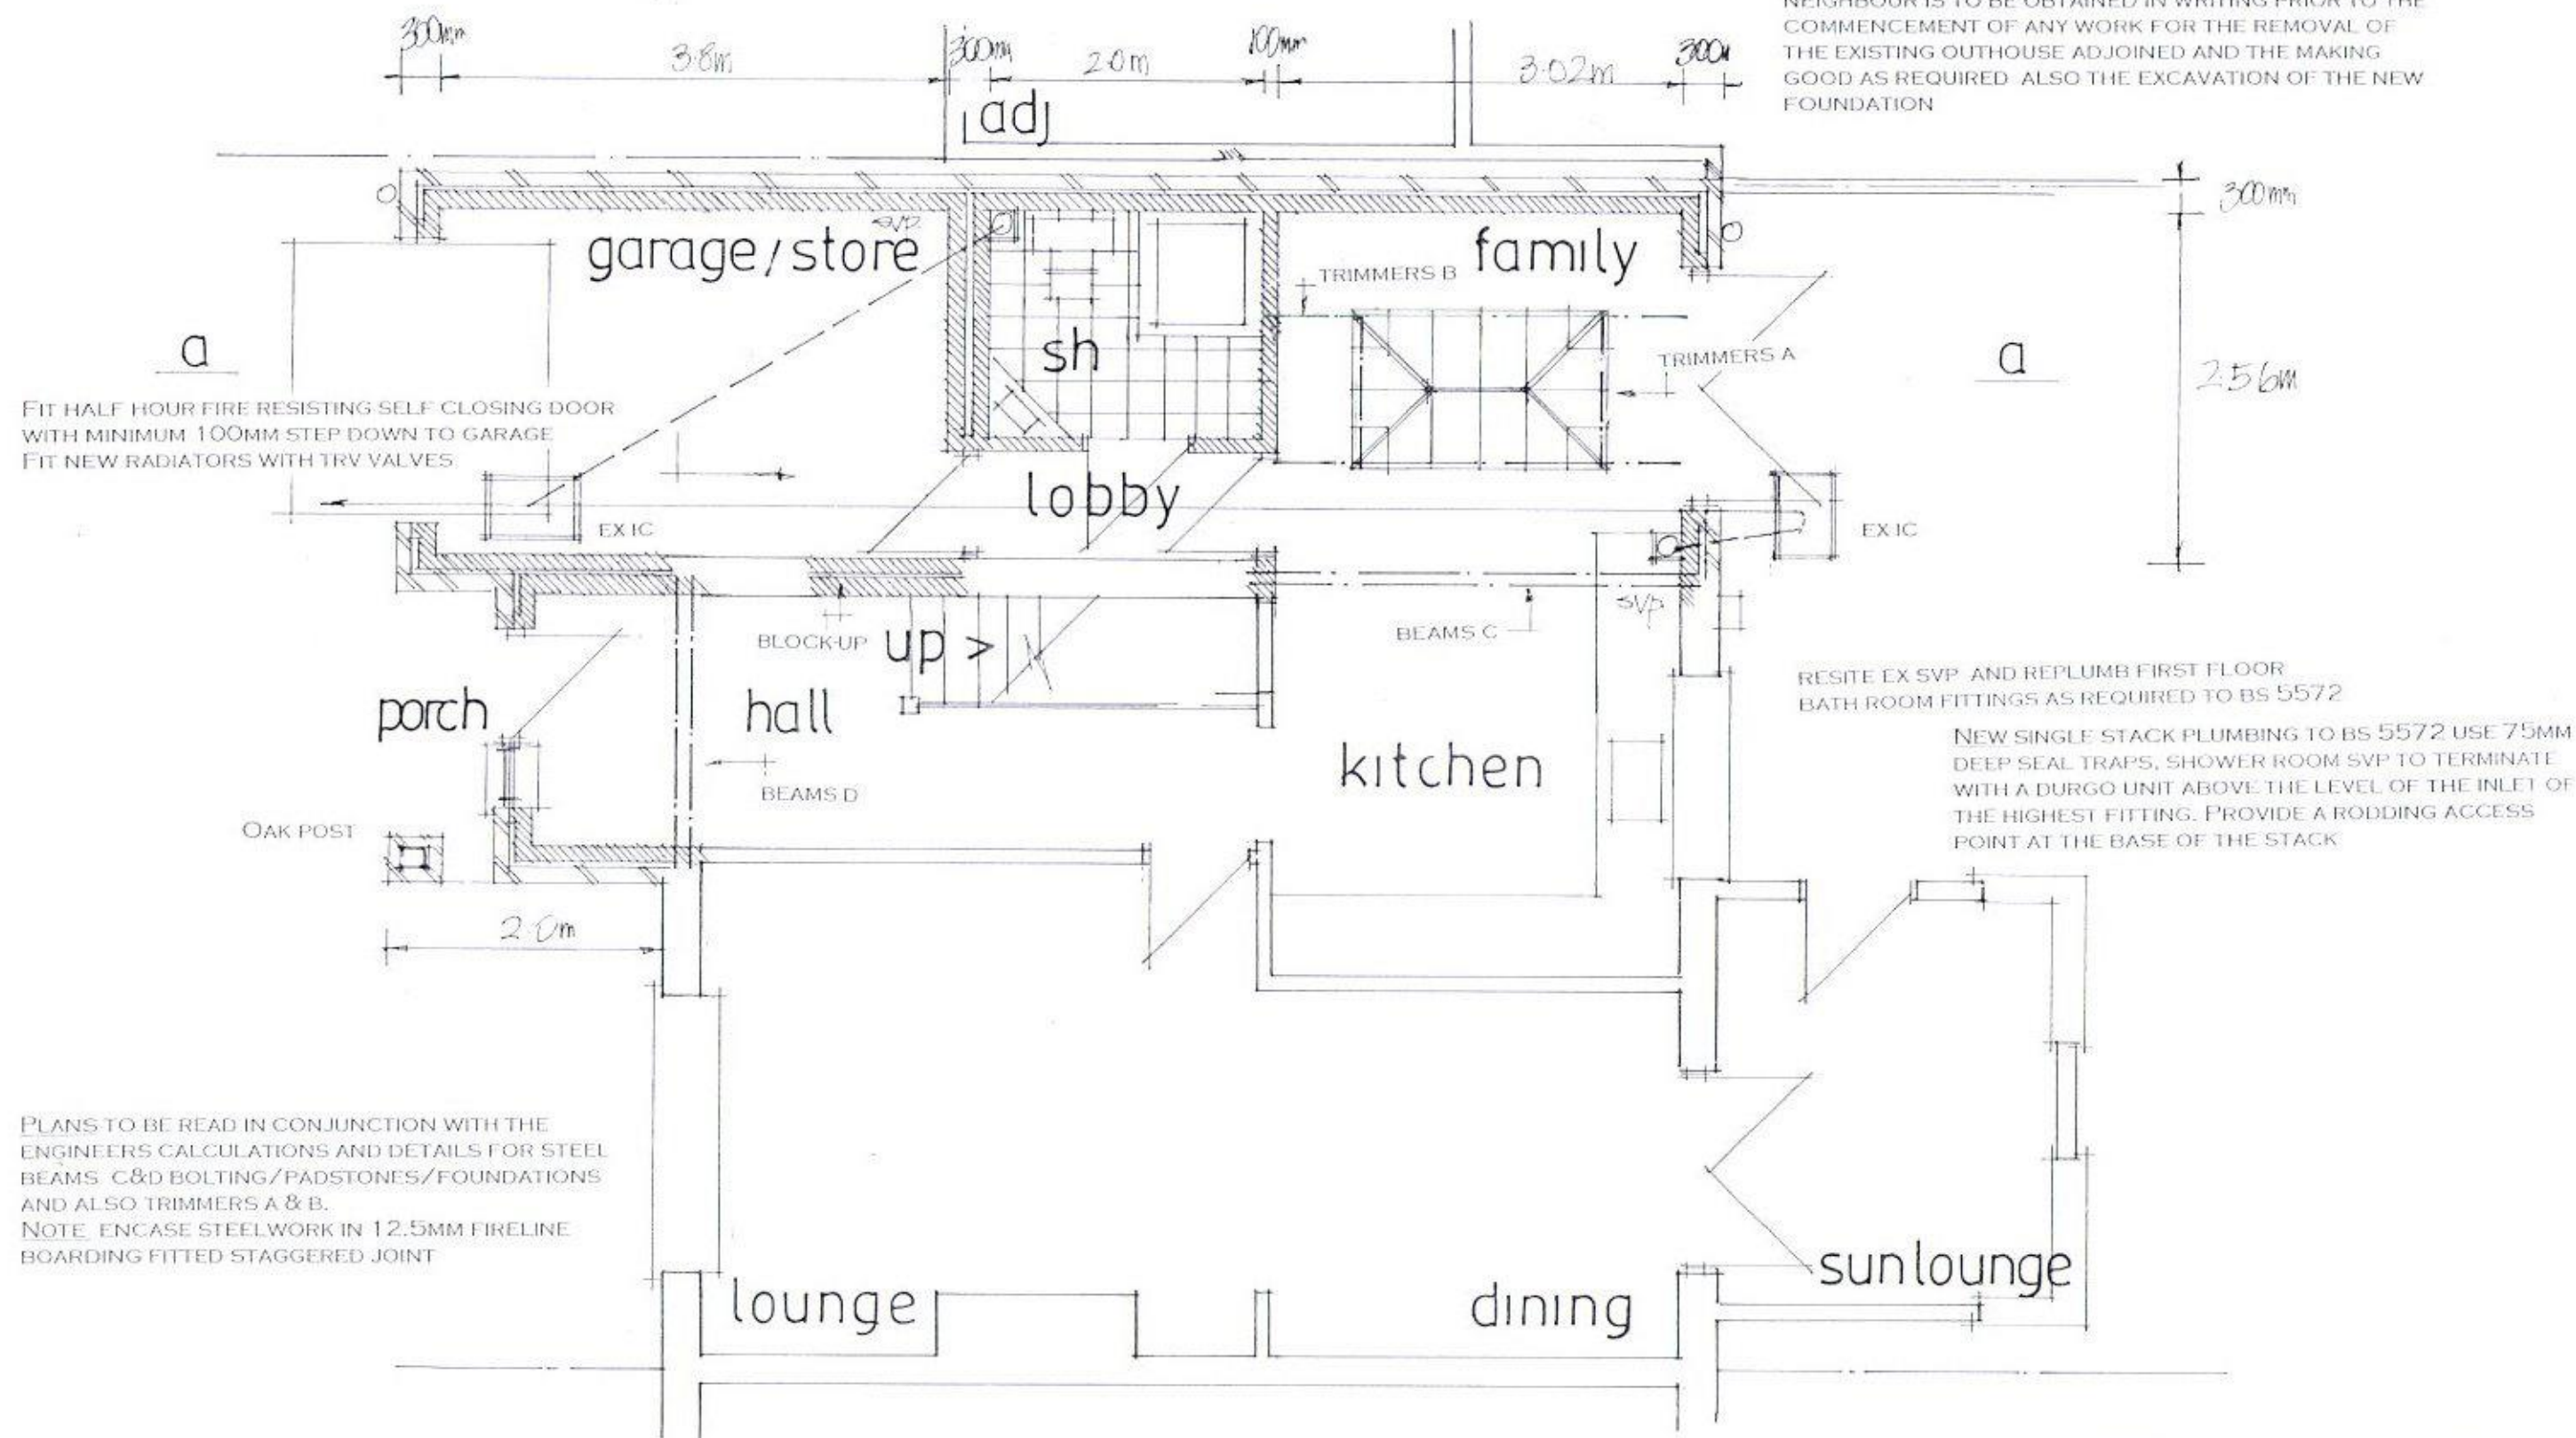

PLANS TO BE READ IN CONJUNCTION WITH THE
ENGINEERS CALCULATIONS AND DETAILS FOR STEEL
BEAMS C&D BOLTING/PADSTONES/FOUNDATIONS
AND ALSO TRIMMERS A & B.
NOTE ENCASE STEELWORK IN 12.5MM FIRELINE
BOARDING FITTED STAGGERED JOINT

date feb 16
scale 1.50

PROPOSED GROUND FLOOR

PETER J. WALKER MRICS
CHARTERED SURVEYOR
182 SEAFRONT, HAYLING ISLAND, HANTS
PO11 9 AN

TEL: 02392467571