0 20 40 60 80 100

PHYSICAL SCALE IN MILLIMETERS @ 1:1

These incidental details have been produced in order to illustrate the ideal visual profiles and relationships between the building's key elements and to give aesthetic guidance only. They do not purport to be working drawings and are for illustrative purposes only. The Contractor is responsible for the structural stability and weather proofing of **all** elements and will be liable for any defects or failure that may arise from design development, defective materials or workmanship.

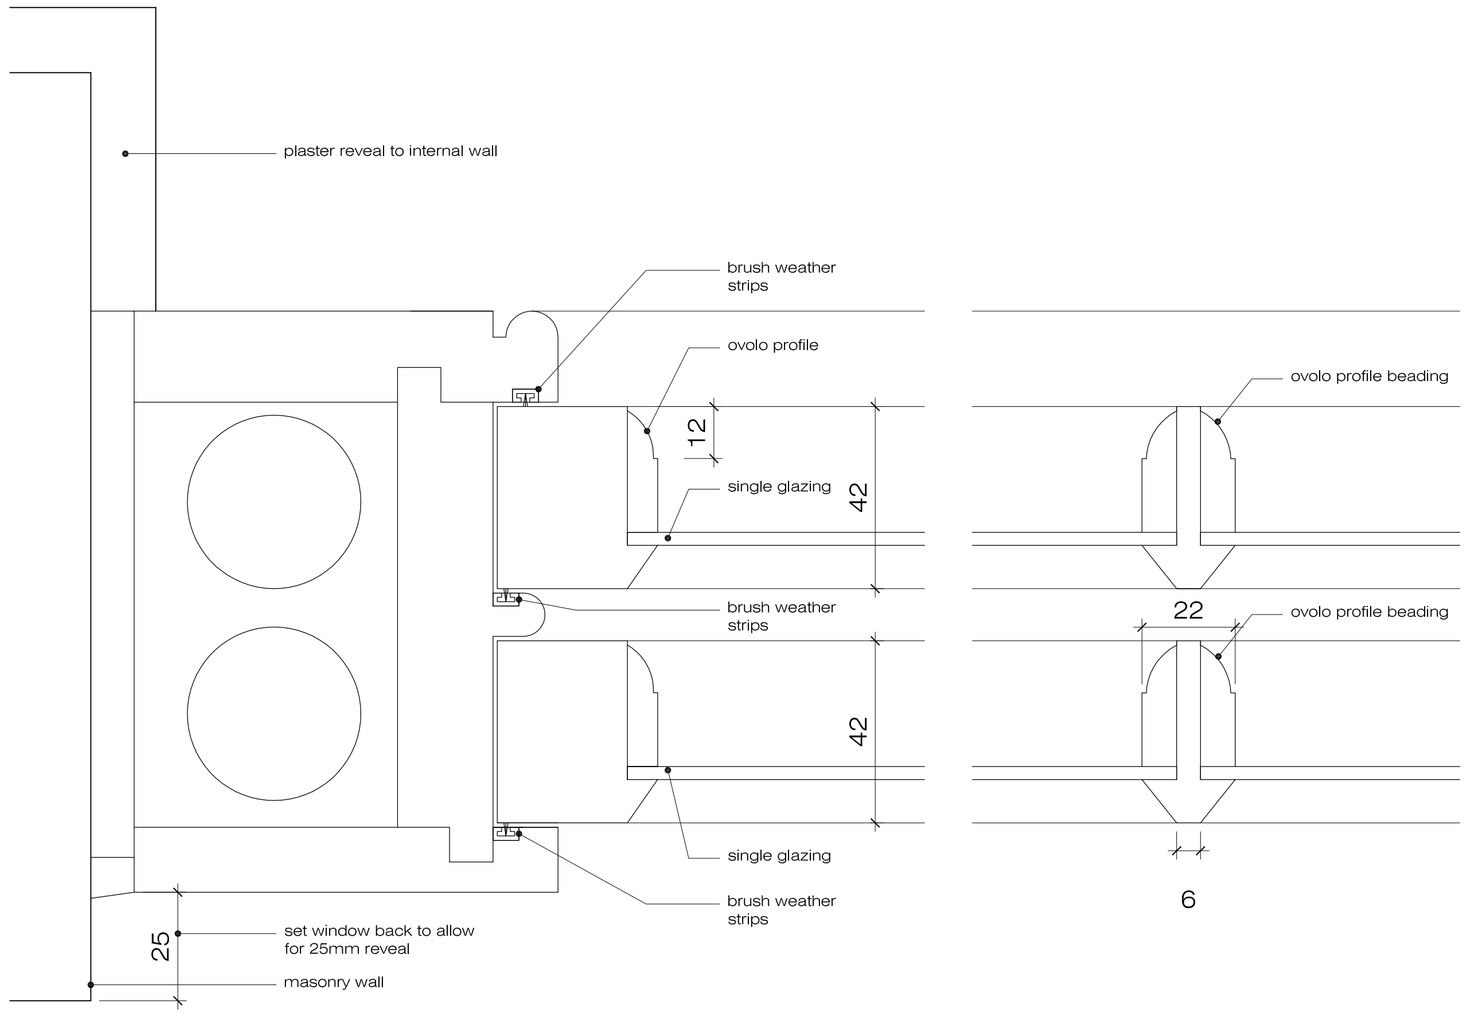

Typical Proposed Sash Window - Horizontal Section 1:1

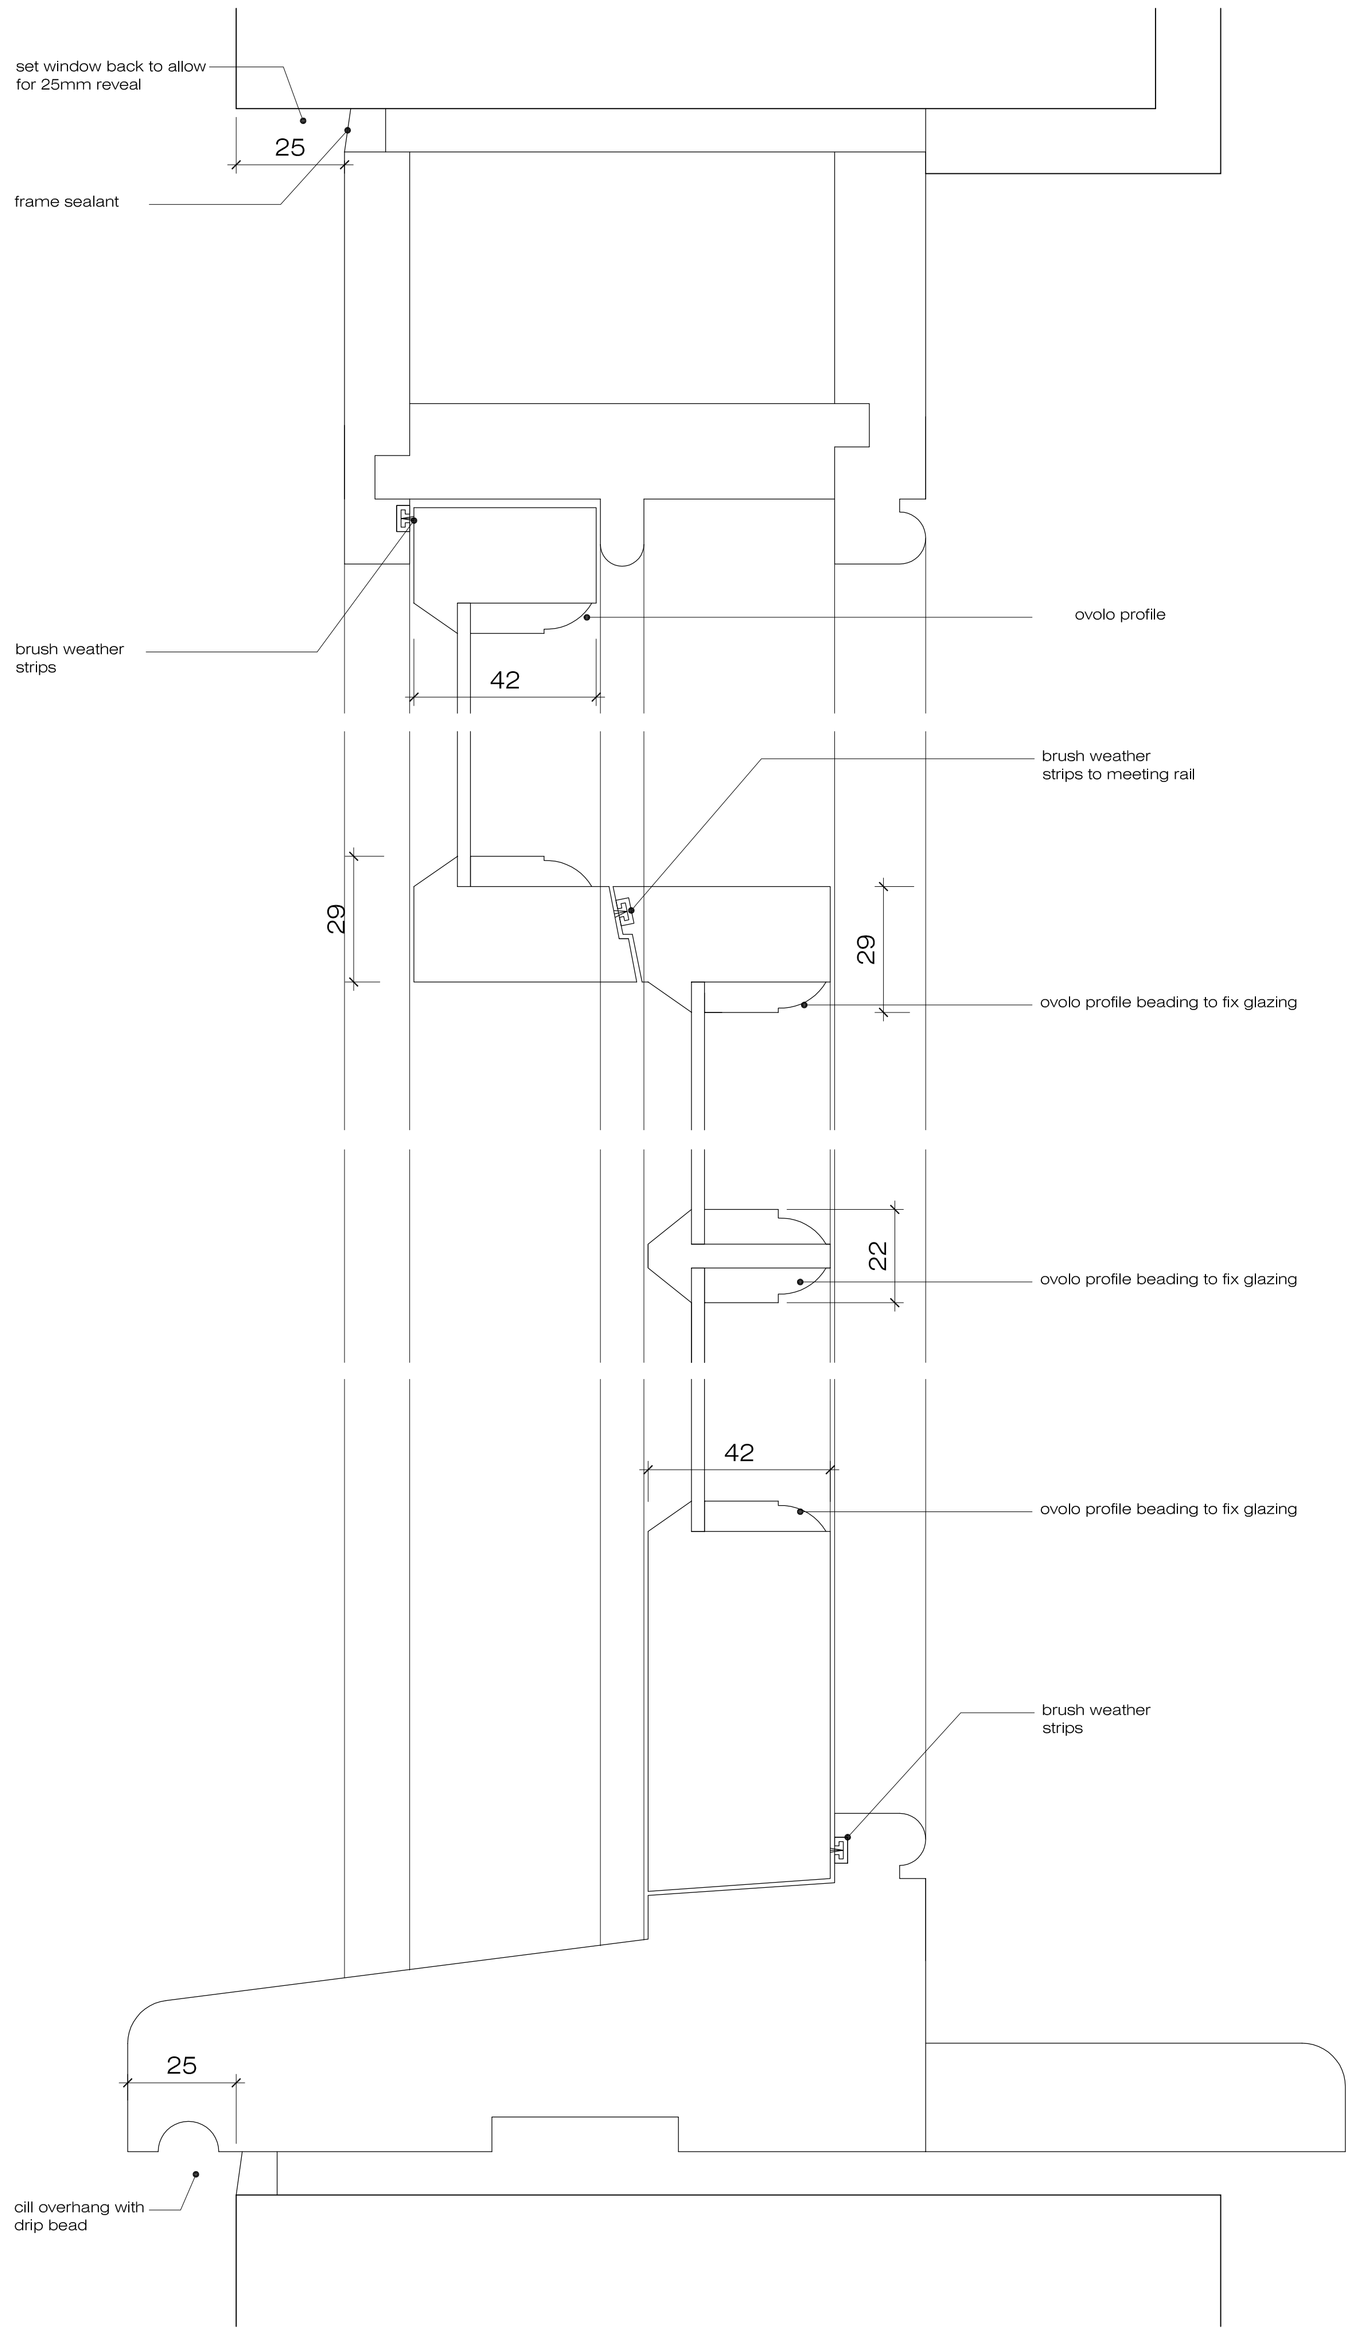

Typical Proposed Sash Window - Vertical Section 1:1

NOTES:
This drawing has been produced solely for PLANNING/DESIGN.
Do not Scale from this Drawing except for planning purposes.
Any drainage shown as indicative only.
This drawing is the copyright of MF Designs Ltd.

.

REVISIONS

ISSUED FOR

LISTED BUILDING CONSENT

mf designs ltd
Chartered Architects
36 Grove Road ♦ Havant ♦ Hampshire ♦ PO9 1AR
Director: Martin Farrer RIBA ♦ Co Registration No.4507379
t/f 02392 470967
e admin@mfdesigns.org.uk

PROJECT

REPLACEMENT RENDER & FENESTRATION
5B KING STREET, EMSWORTH

DRAWING TITLE

TYPICAL WINDOW PROFILES

DRAWING SCALE:	SHEET SIZE	DATE	JOB NO:
1:1	A1	13/02/2017	3165

DRAWING NUMBER

3165_P_06