


IVORY HOUSE

REF - APP/16/00577

DIAGRAM SHOWS HEIGHT & CROSS SECTION TO FLOOR DECKING:

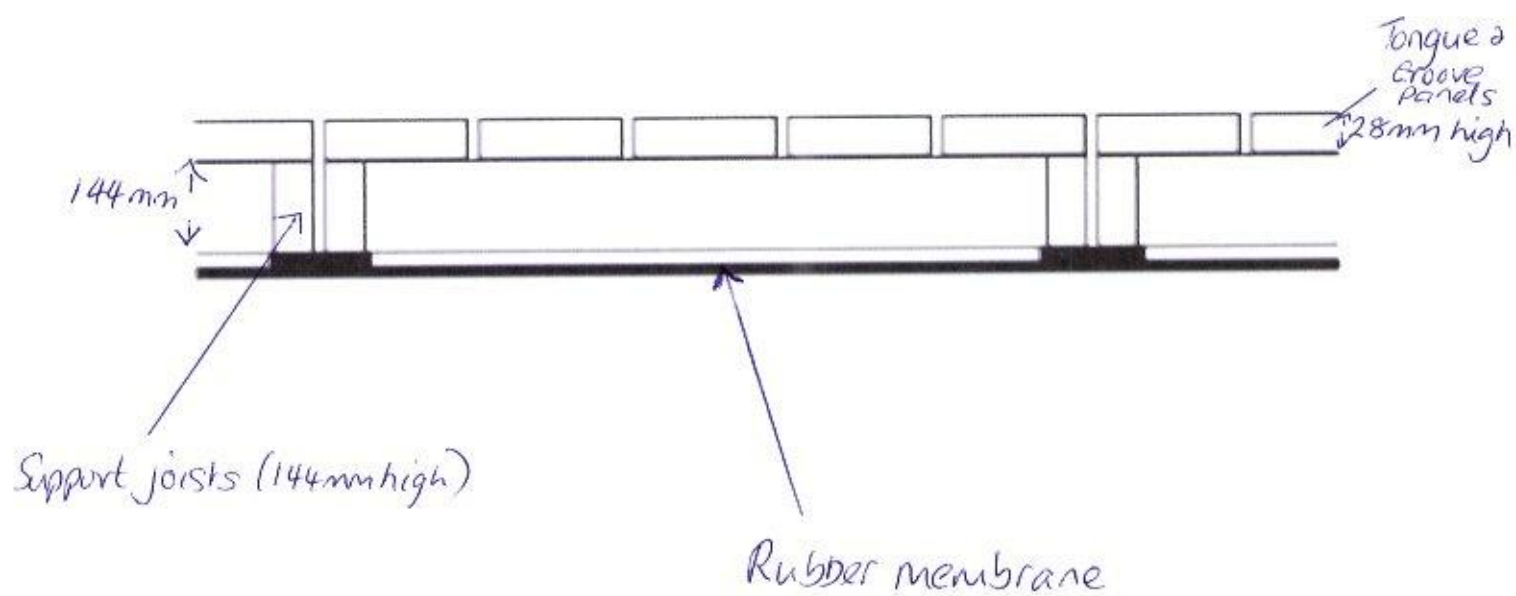

HAVANT BOROUGH  
COUNCIL

- 5 SEP 2016

RECEIVED