


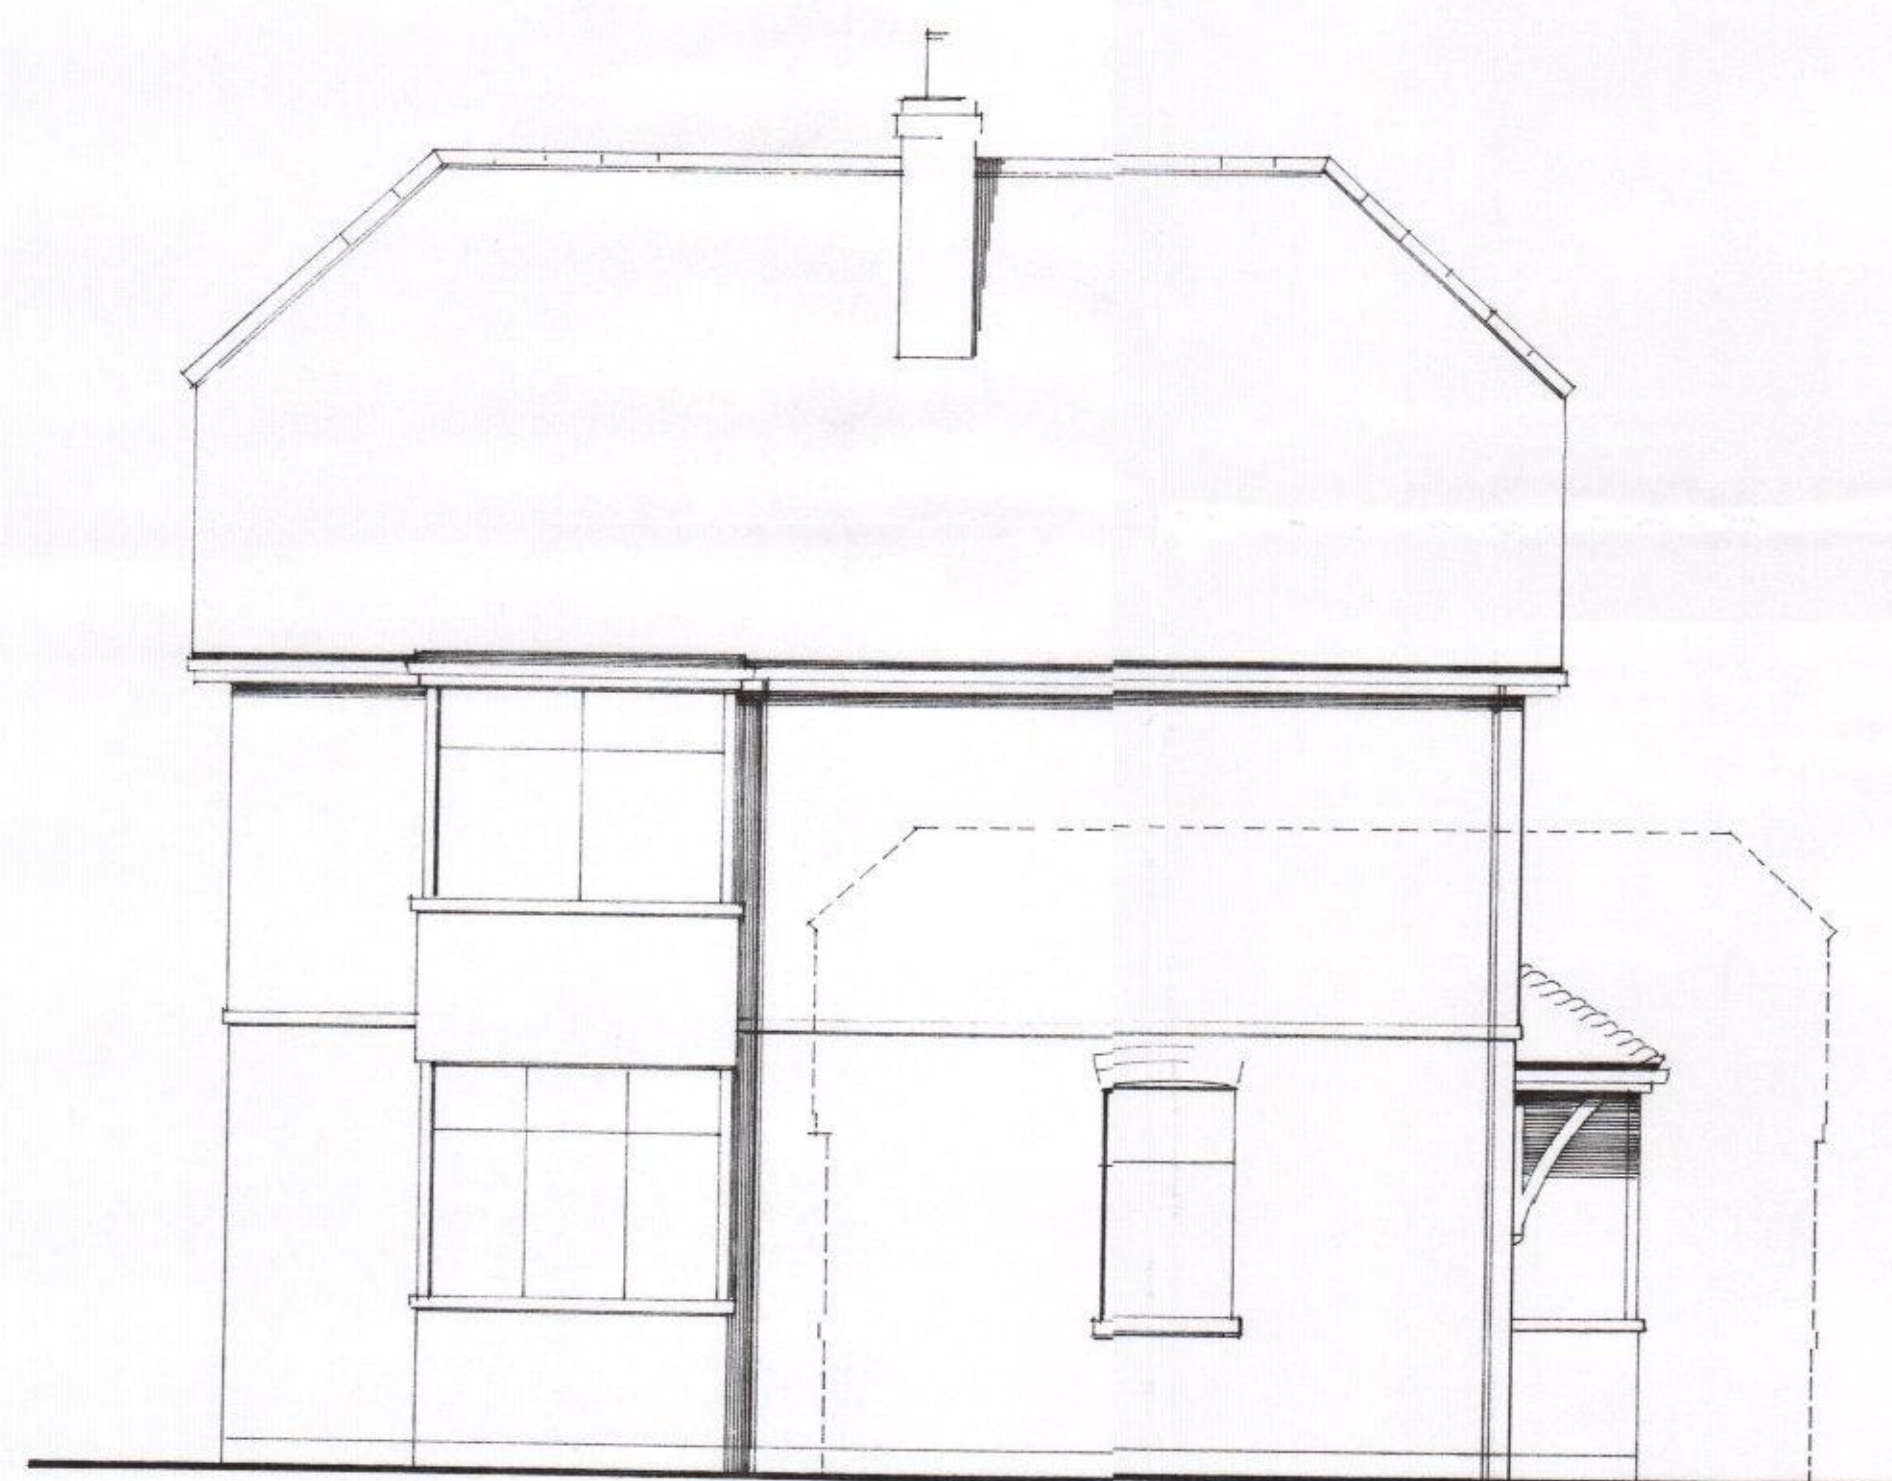


front · east



rear · west



side · south

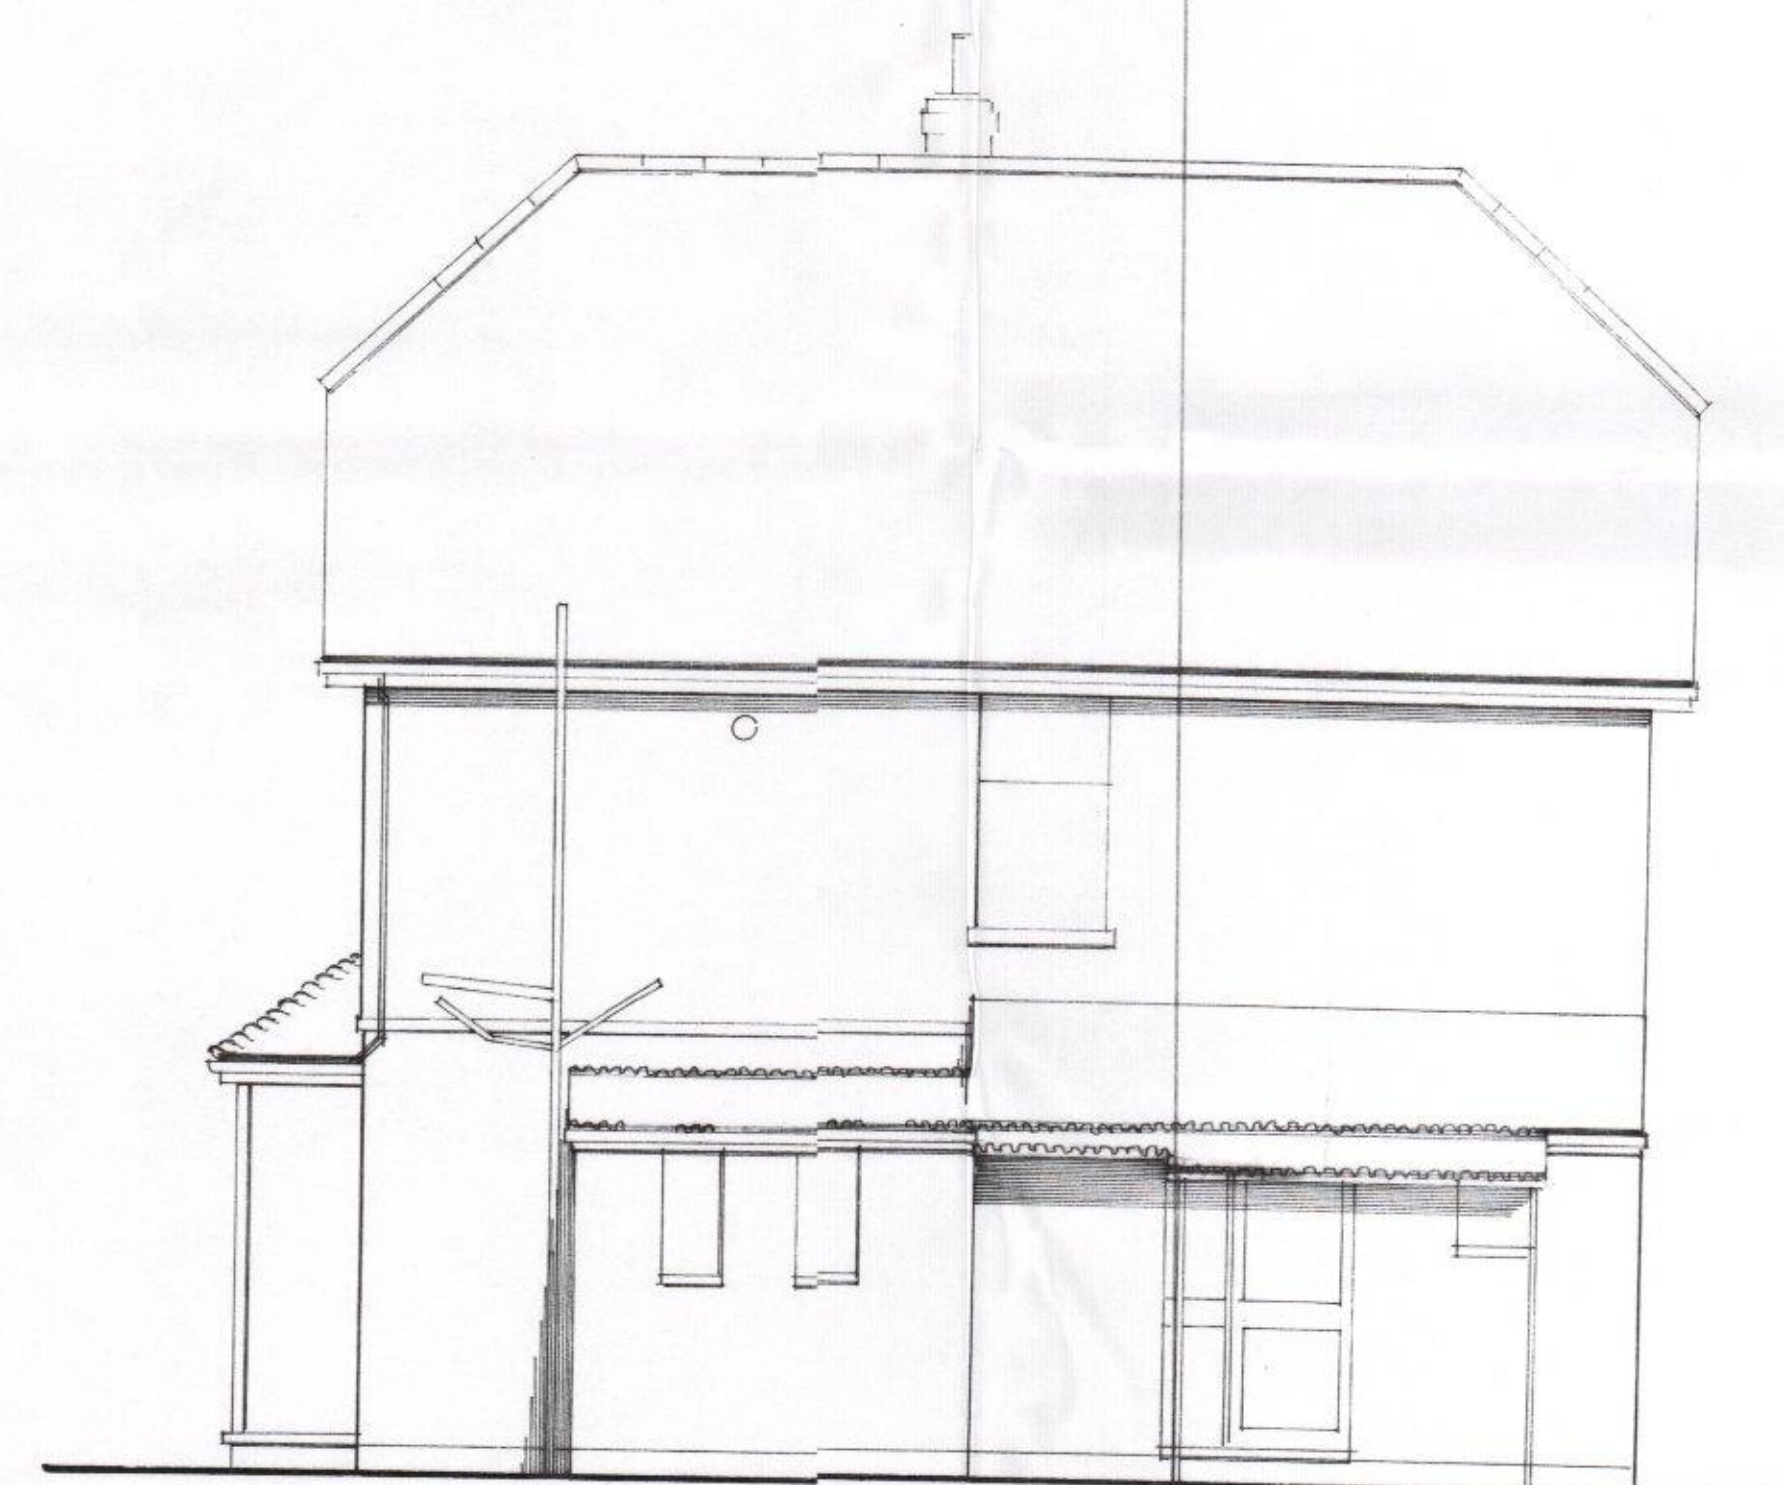

side · north

33 CHURCH ROAD, HAYLING ISLAND, PO11 0NN.
 EXISTING SURVEY - ELEVATIONS
 May 2016.

Scale : 1/50.
 Drwg. no. 16/26/2

