





Flat

Common
Hall



Scale 1:50

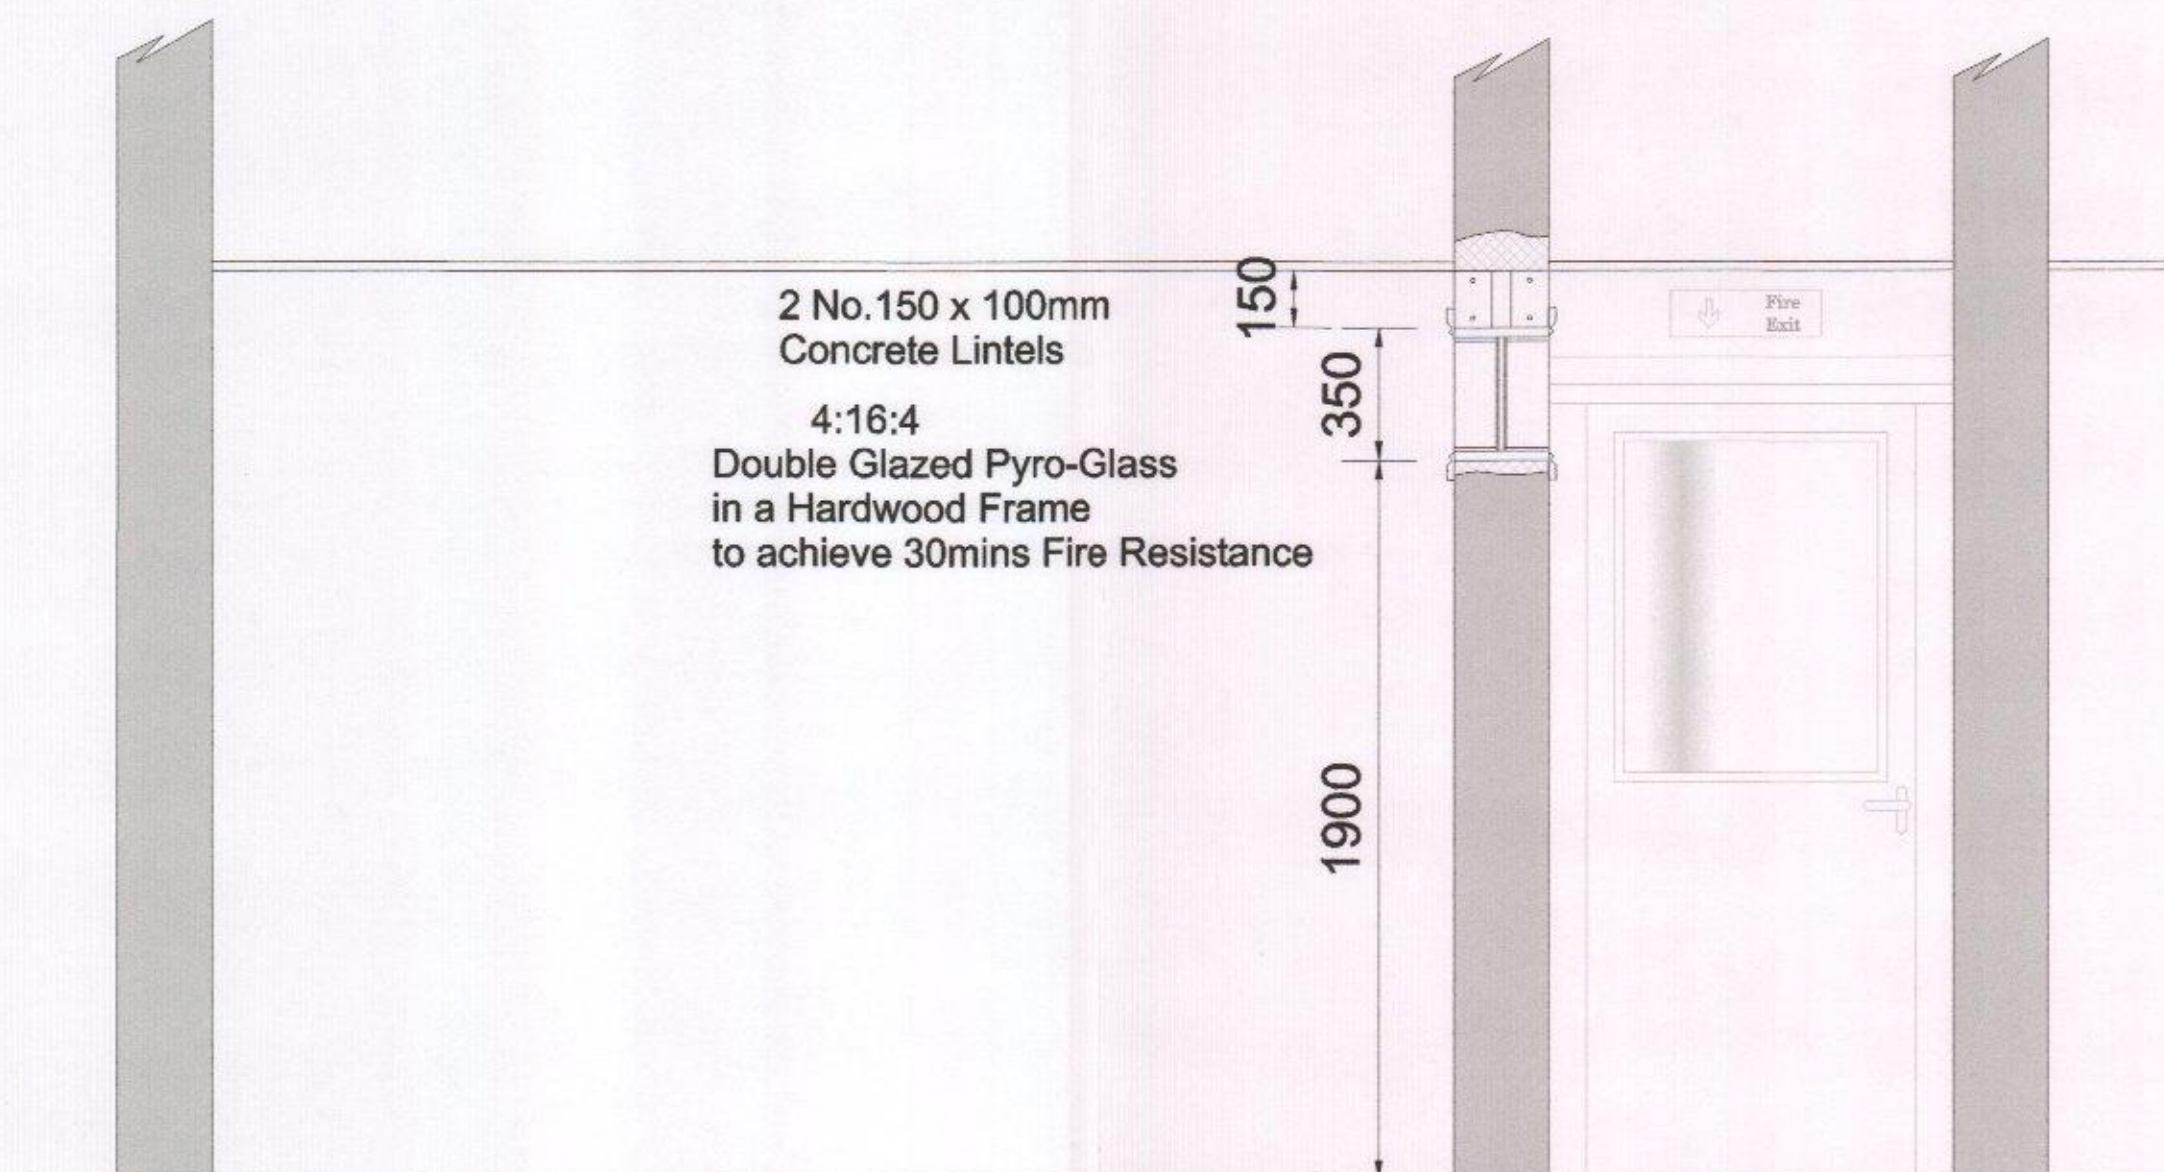

Common Hall Way
Facing South

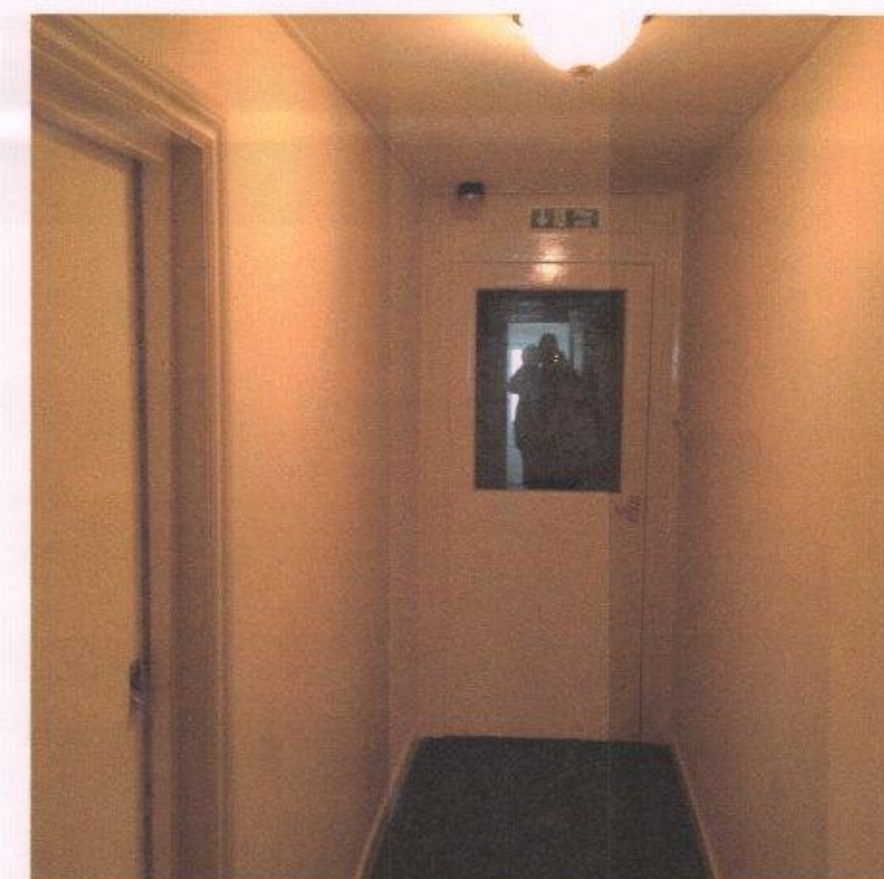

Common Hall Way
Facing North

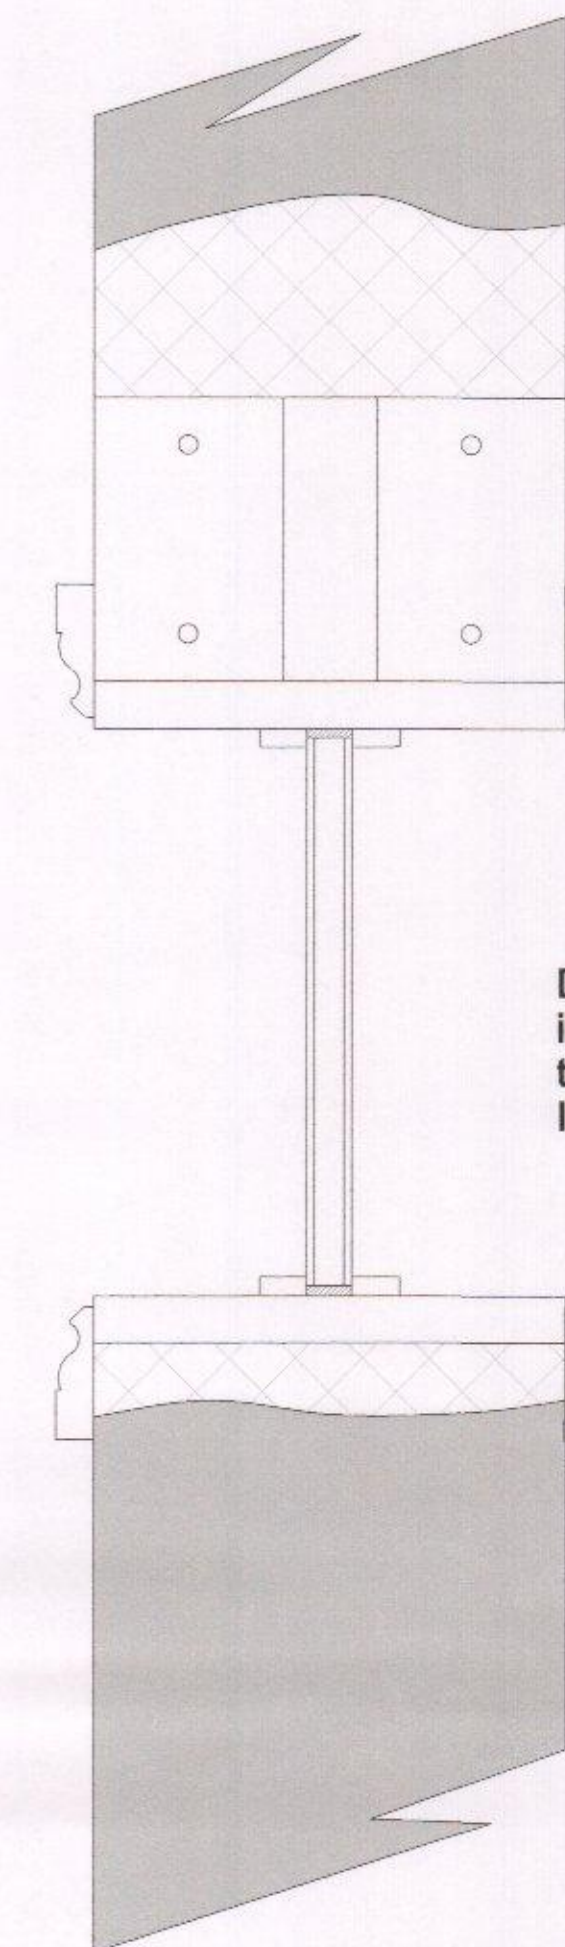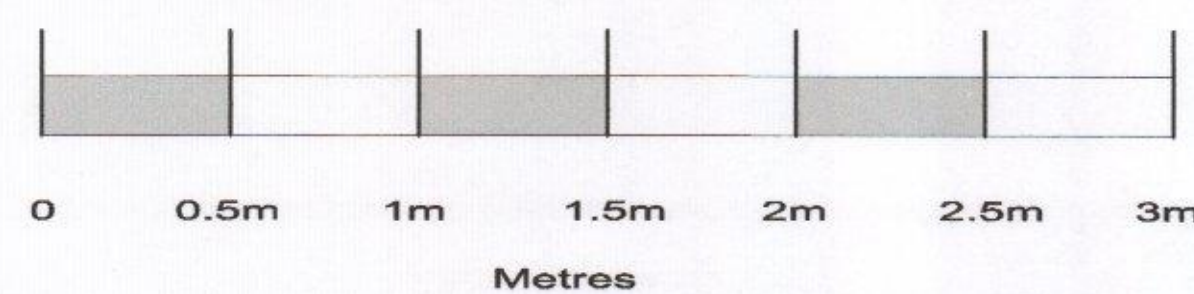

Scale 1:10



Mr P Everest	
Form two Openings to gain Borrowed Light	
Flat A Dolphin House Queen Street Emsworth Chichester	
Scale	1:50
Amendment	
Proposed Sections	
Drawing No.	16/113/004
Drawn	
Date	May 2016