


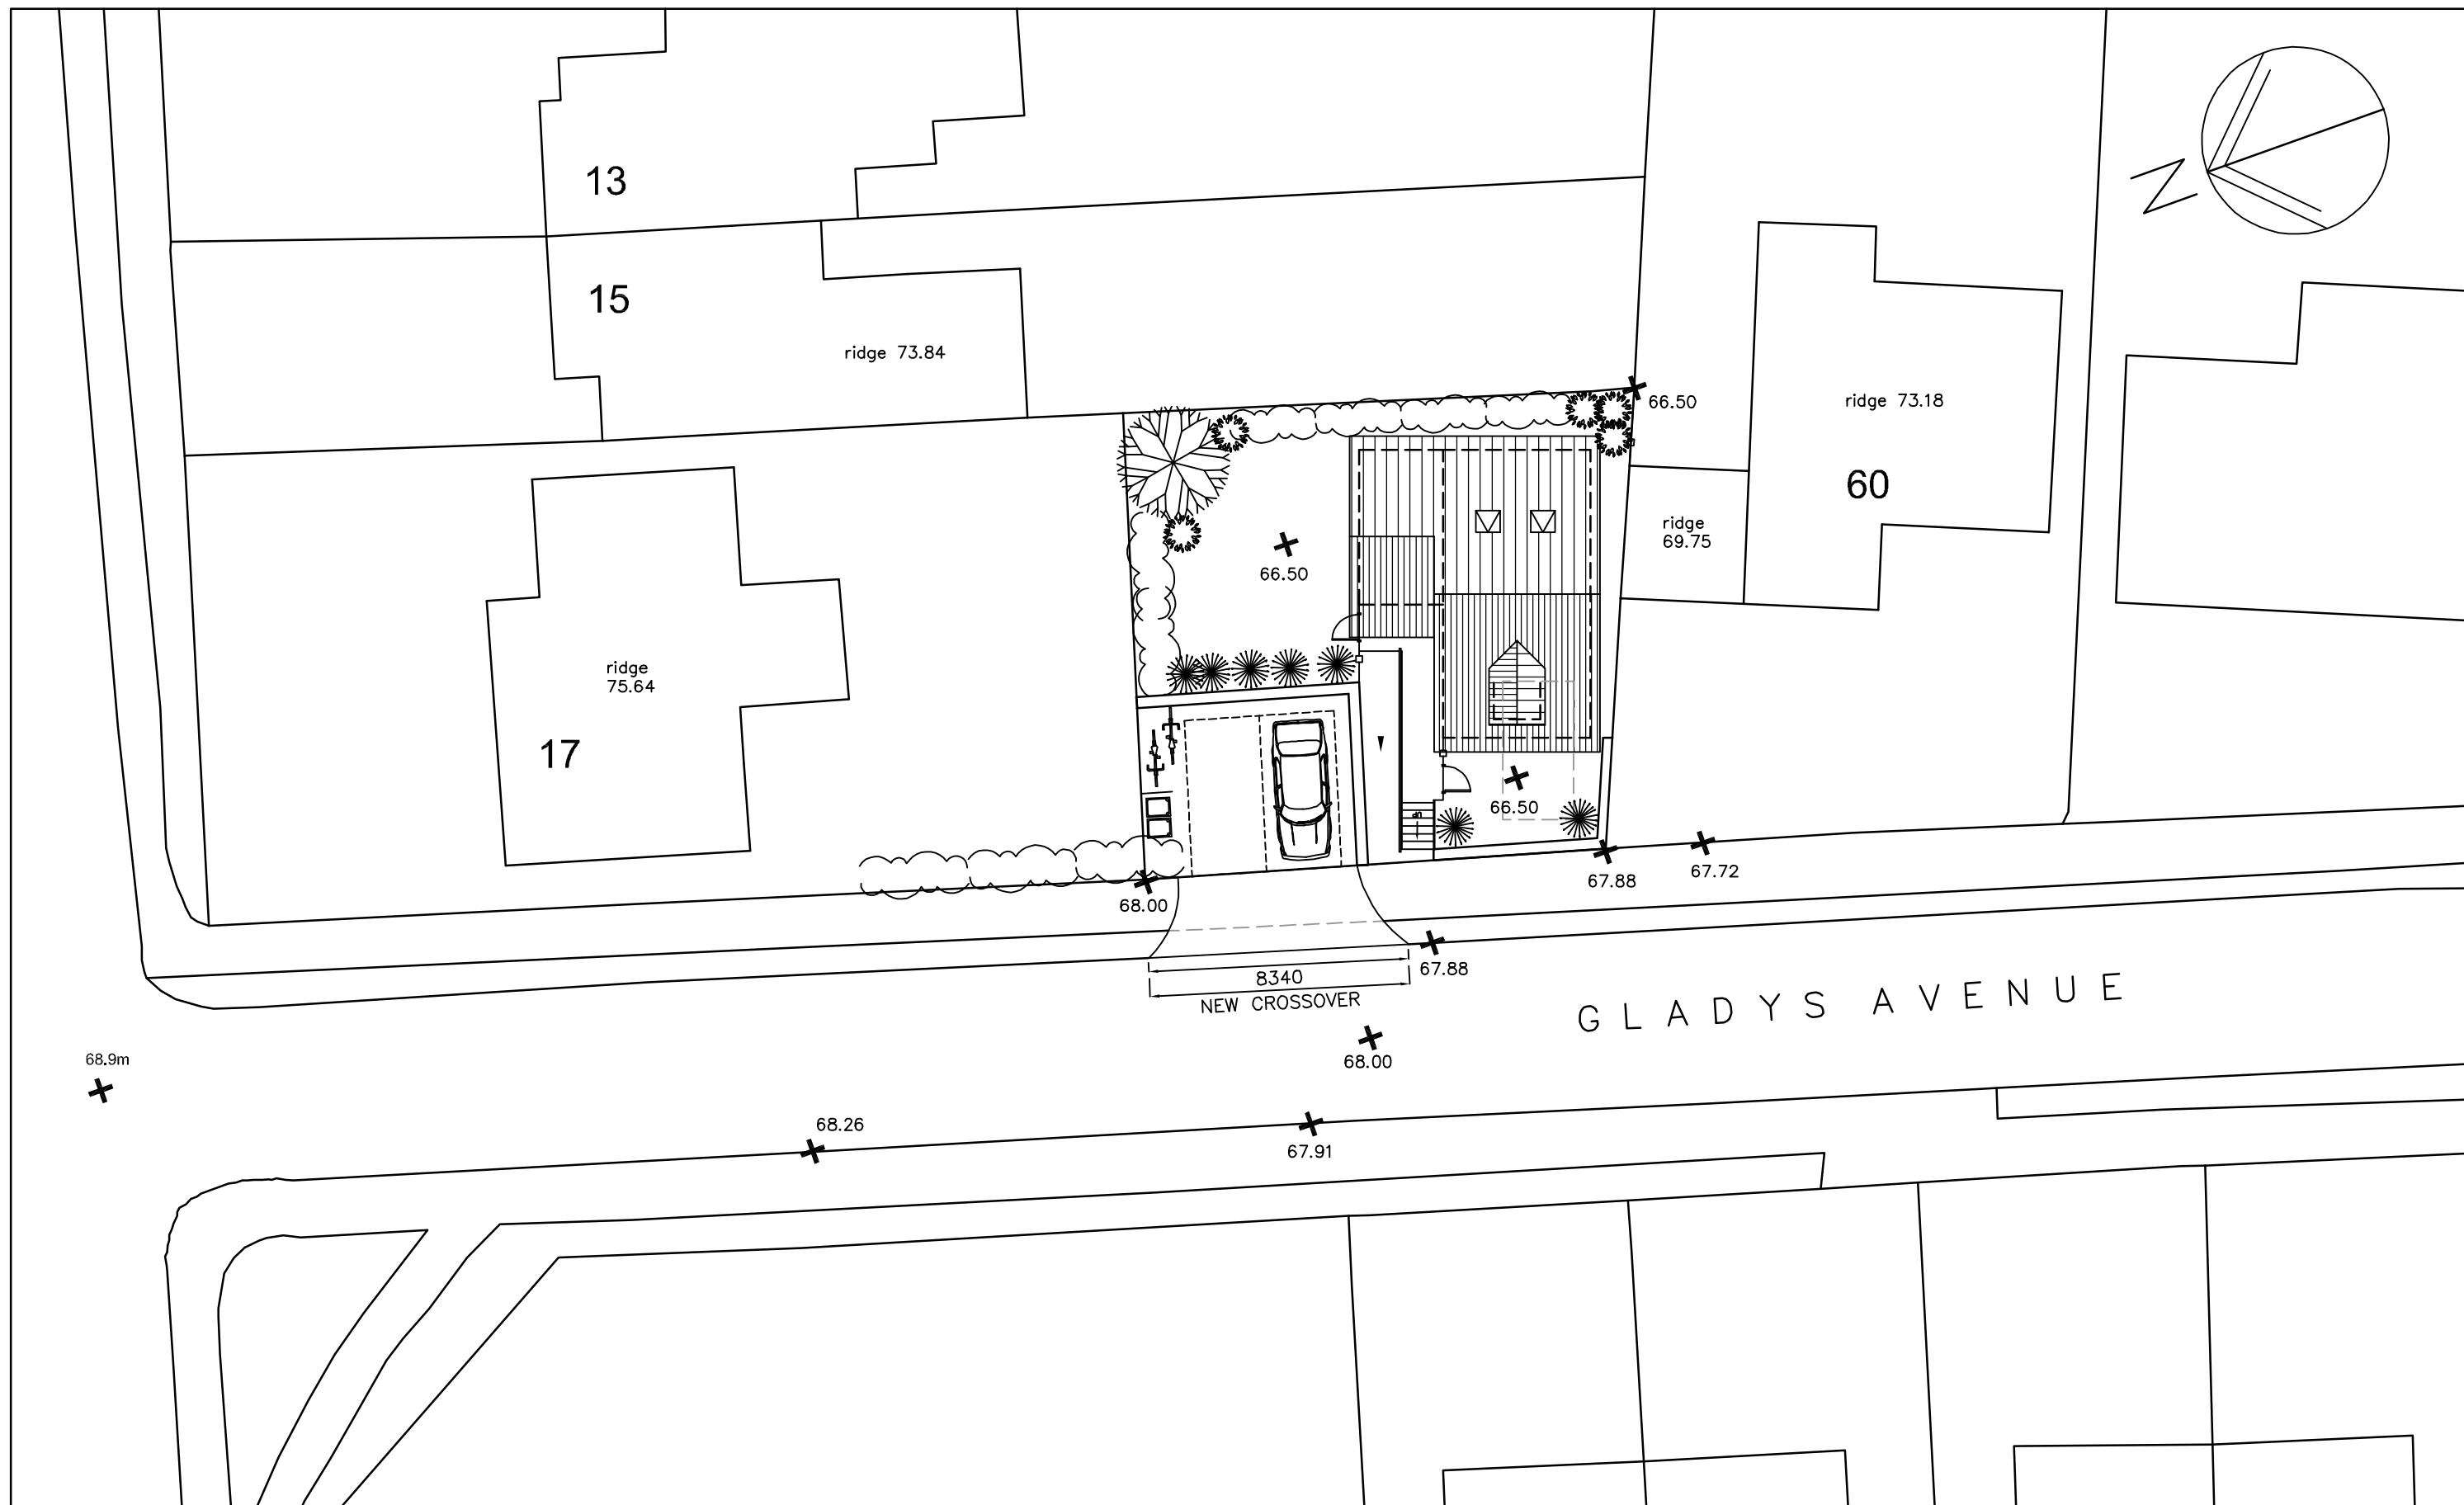

Land Adjacent
60 Gladys Avenue,
Cowplain,
PO8 8HS

PROPOSED SITE PLAN

Revisions

- A.
- B.
- C.



Martin Critchley
CHARTERED ARCHITECT

The Old Brewery,
15E South Street, Havant,
Hampshire, PO9 1BU
023 92 474 919
critchleyarchitect@hotmail.com

Scale A3=1:200 A1=1:100
Date 09/01/17
Drawn JHL

16101-105⁰

