




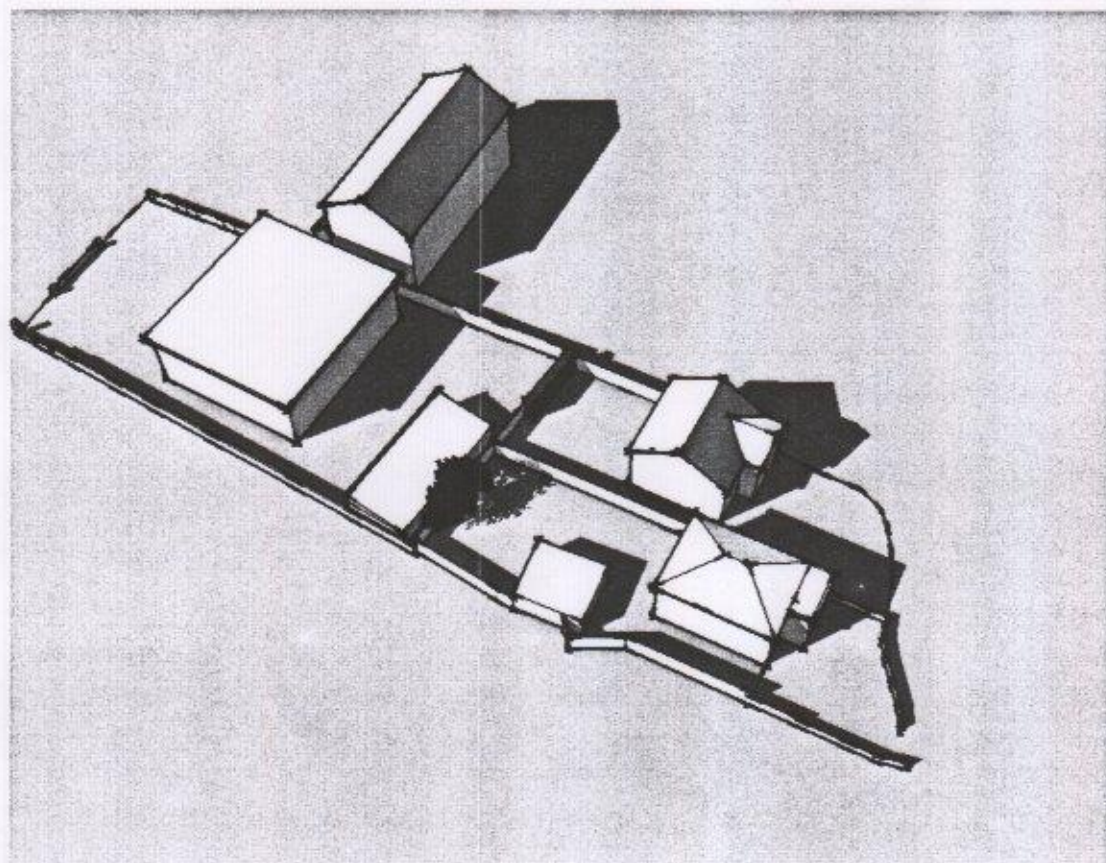


Perspective Of Existing Building & Neighbouring Buildings
Shadows Cast At 10 O'Clock AM On 21st March

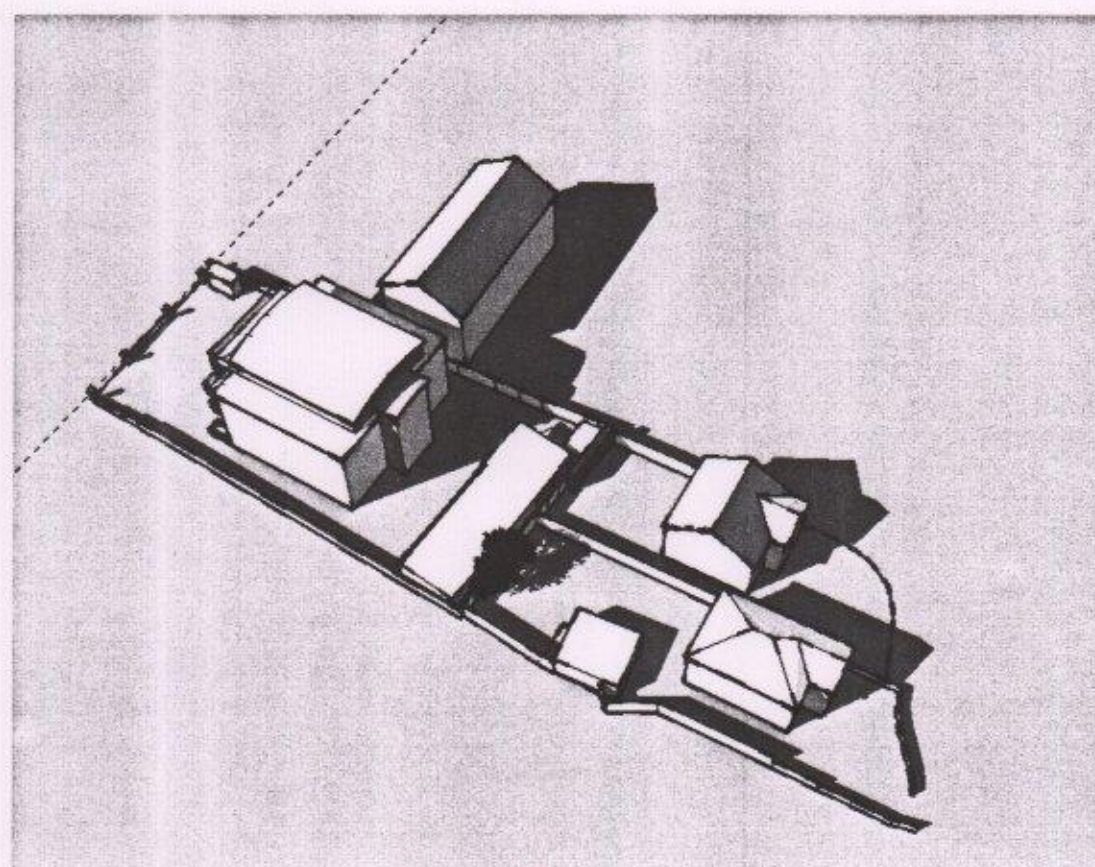


Perspective Of Proposed Building & Neighbouring Buildings
Shadows Cast At 10 O'Clock AM On 21st March

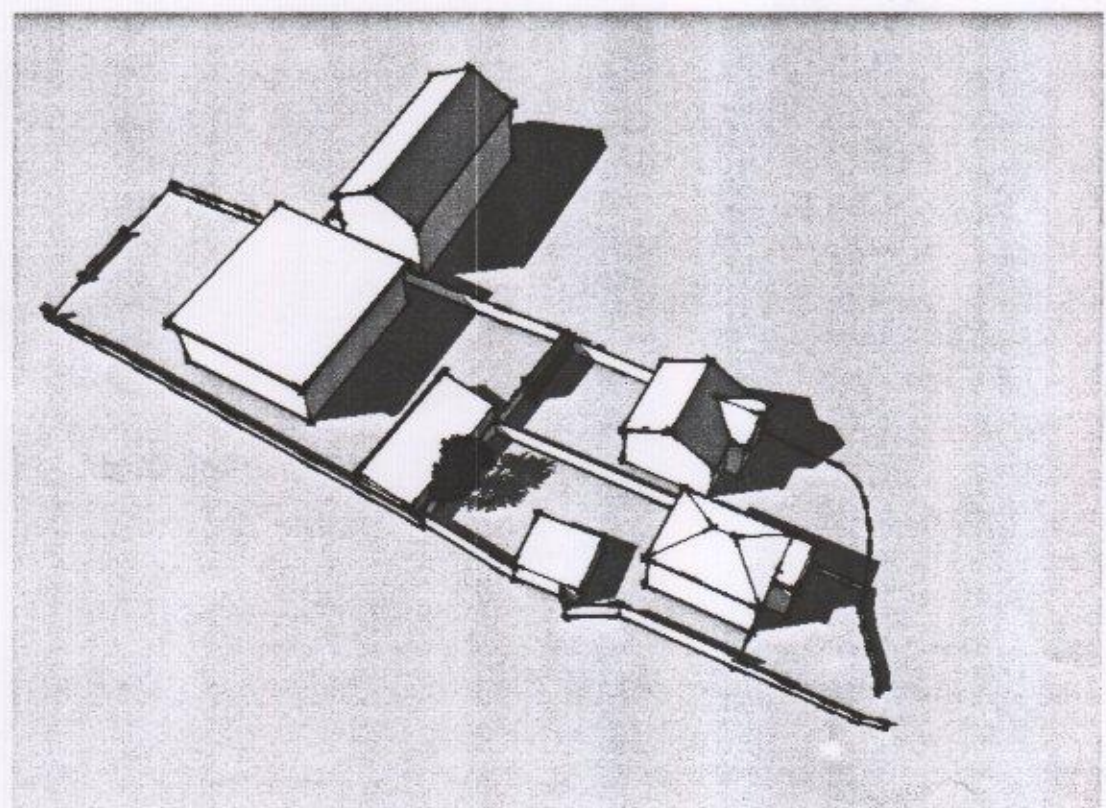


Perspective Of Existing Building & Neighbouring Buildings
Shadows Cast At 11 O'Clock AM On 21st March

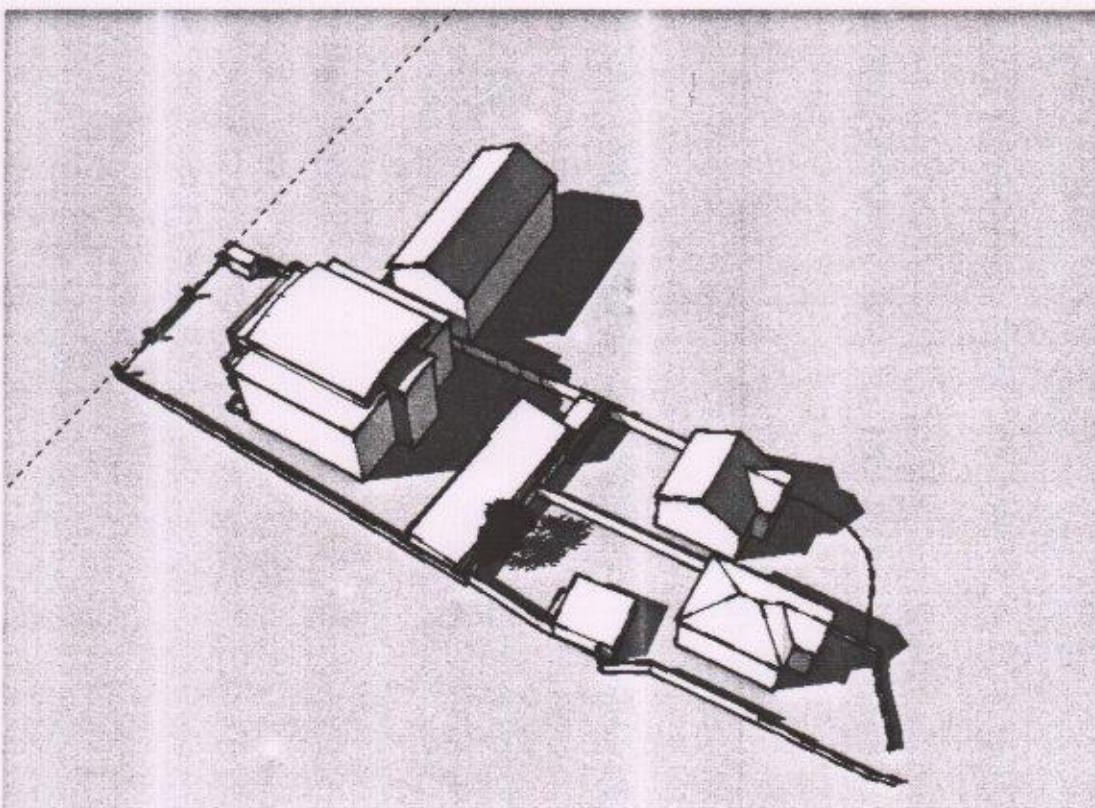


Perspective Of Proposed Building & Neighbouring Buildings
Shadows Cast At 11 O'Clock AM On 21st March

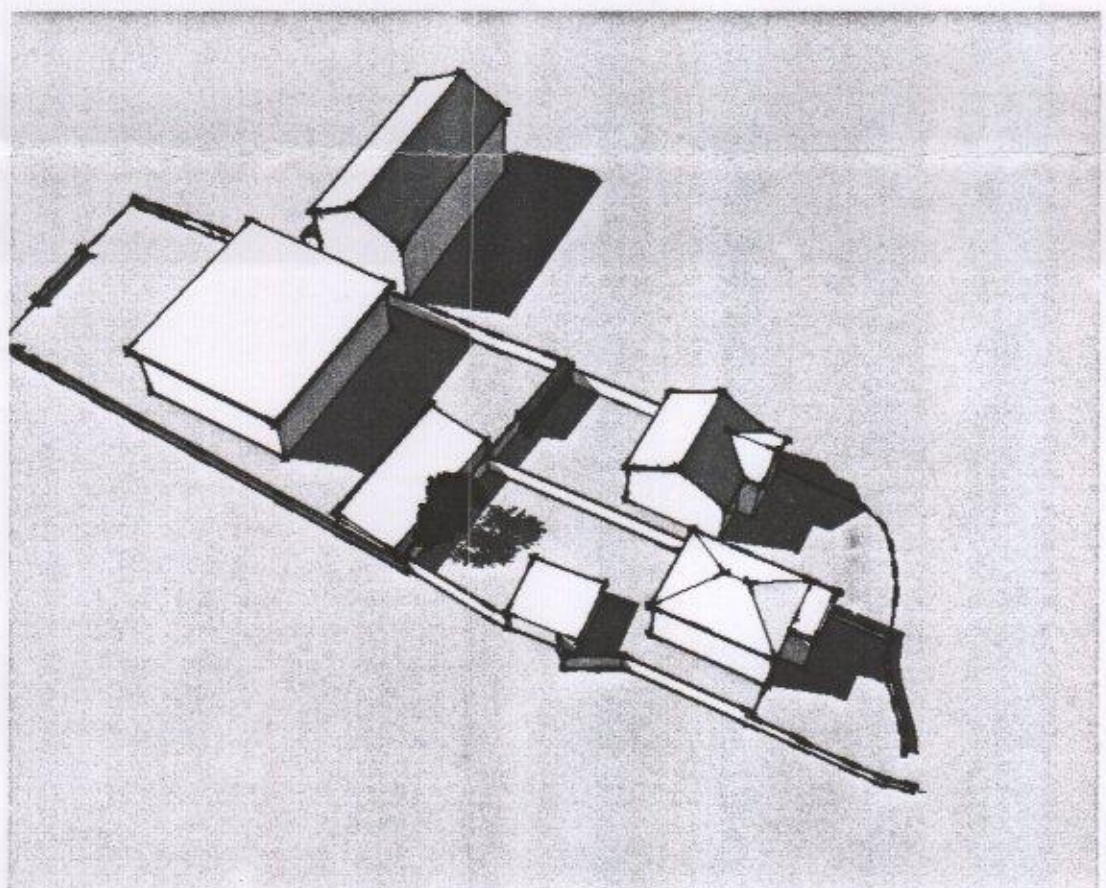

Perspective Of Existing Building & Neighbouring Buildings
Shadows Cast At 12 O'Clock AM On 21st March

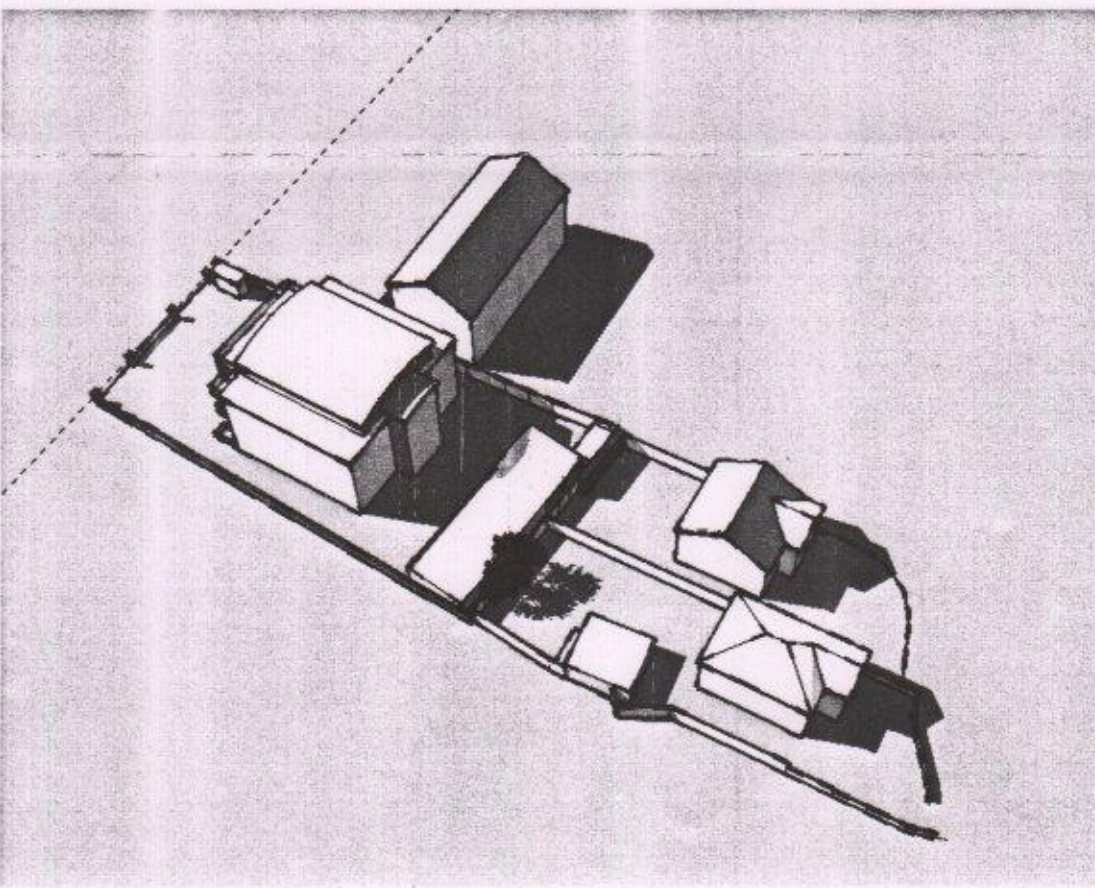

Perspective Of Proposed Building & Neighbouring Buildings
Shadows Cast At 12 O'Clock AM On 21st March

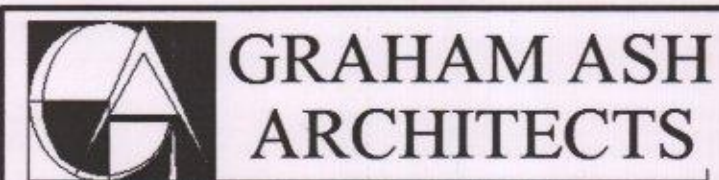

CHARTERED ARCHITECTS TOWN PLANNING CONSULTANTS

Graham Ash Architects Ltd
65 Leigh Road, Eastleigh, Hampshire SO50 9DF
TELEPHONE 01794 518706 Or 07768 453105
EMAIL: Info@grahamasharchitects.com
WEBSITE: www.grahamasharchitects.com

PROJECT: **Lama Court,
Seafront, (128-130)
Hayling Island,
PO11 9HW**

TITLE:
Proposed Shadow Diagrams

DESIGNED BY GA	DATE 18-5-16	DRWN / DTALD BY: JAT
SCALE NTS	PLOTTED 18-5-16	REV.

PURPOSE OF ISSUE:

☐ information ☒ approval ☐ tender ☐ construction

DWG. NO.

15-027-11