


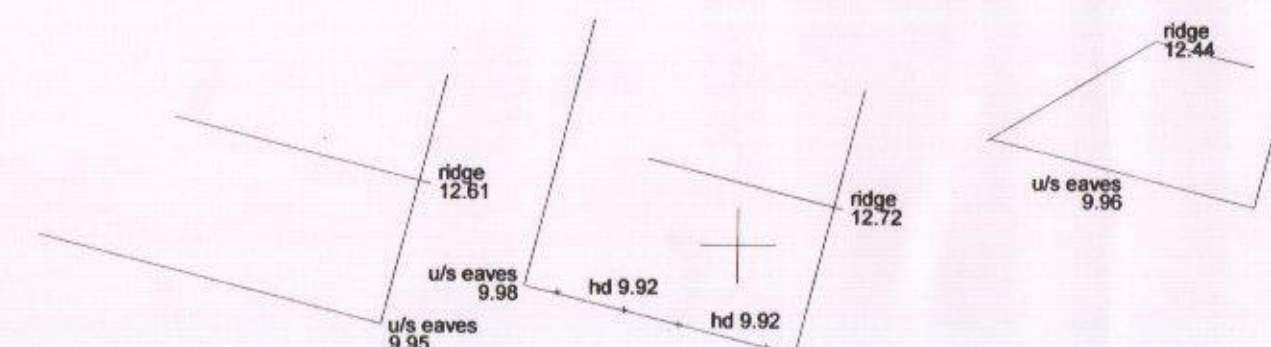

Sta
4.218

Residence

Legend			
ars	air raid shter	nb	notice board
bkw	brick wall	p	post
boll	bollard	pox	post box
lm	lump of matter	pl	pavement light
bup	bus stop	pl	padding eye
bic	bicycle inspection chamber	mp	road name plate
retw	cable to cover	retw	retaining wall
cul	culvert	rw	rainwater pipe
ch	channel	rp	reflector post
city	chimney	rs	road sign
dr	drain	st	step
dk	downpipe	△/△	survey station
dk	dropped kerb	sc	stop cock
d	diameter	sp	sign post
ep	electricity pole	sp	sign post
el	electricity box	sv	stop valve
elp	electricity pylon	swp	stop and wait line
em	electricity meter	tcb	telephone call box
er	earth rod	talc	traffic light
f	flow	ts	traffic sign
fb	footbridge	tp	topograph pole
fs	fire hydrant	talc	traffic signal colour
fs	flag staff	uls	underside
fo	footpath	ul	unable to lift
g	gully	vp	vent pipe
gir	girder	w	wall
gm	gas marker	wm	water meter
gv	gas stop valve	Fence details	
h	height	bw	barbed wire
hydr	hydrant	cb	close boarded
ic	inspection chamber	cl	close
jux	junction box	cl	chain link
k	kerb	cp	chestnut palling
ko	kerb offset	ir	iron railing
lx	letter box	int	interring
l	lamp	pl	padding
lc	lamp column	pw	post and wire
mb	multi-bolt	pwnt	post and wire mesh
mh	manhole	pr	post and rail
mp	manor post	sh	side hurdle
ms	manor sign	wp	women hurdle



Grid Origin OSG

Removal of this block also removes all warranties and indexes contained

* Detail assumed, inaccessible or not surveyed

Title to this drawing remains with Robert Surin.

உதவித் துணை

TITLE/PROJECT	
---------------	--

Lama Court
128-130 The Seafront
Hayling Island
PO11 9HW

Survey Drawing



SOLENT SURVEYS
BUILDING AND LAND SURVEY CONSULTANTS
SOLENT HOUSE 7 KENILWORTH GARDENS
WEST END SOUTHAMPTON SO30 3RE
e-mail mail@solentsurveys.co.uk
Tel 02380 471991

SCALE 1:200



DRAWN BY	J.R.Chalk ACI
----------	---------------

DATE
June 2015

LEVELS BASED ON
GPS/OSBM Datum

DRAWING NUMBER

REVISIONS

13649



Graham Ash Architects Ltd
65 Leigh Road, Basingstoke, Hampshire SO50 9DF
TELEPHONE 01794 518706 Or 07768 453105
EMAIL: Info@grahamasharchitects.com
WEBSITE: www.grahamasharchitects.com

CLIENT: **Mr D Aylward**

PROJECT:
**Lama Court,
Seafront, (128-130)
Hayling Island,
PO11 9HW**

TITLE:
Existing Site Survey

DESIGNED BY GA	DATE 7-7-15	DRWN / DTALD BY: JAT
SCALE 1:200	PLOTTED	REV.

SCALE @ 1200

PURPOSE OF ISSUE:

☒ information ☐ approval ☐ tender ☐ construction

DWG. NO.
15:027:04

HAVANT BOROUGH
COUNCIL
- 1 JUN 2016
RECEIVED