



PROPOSED REPLACEMENT CONSERVATORY.
26A, ST HELENS ROAD, HAYLING ISLAND, HANTS.
FOR MR & MRS G. KENMIR.

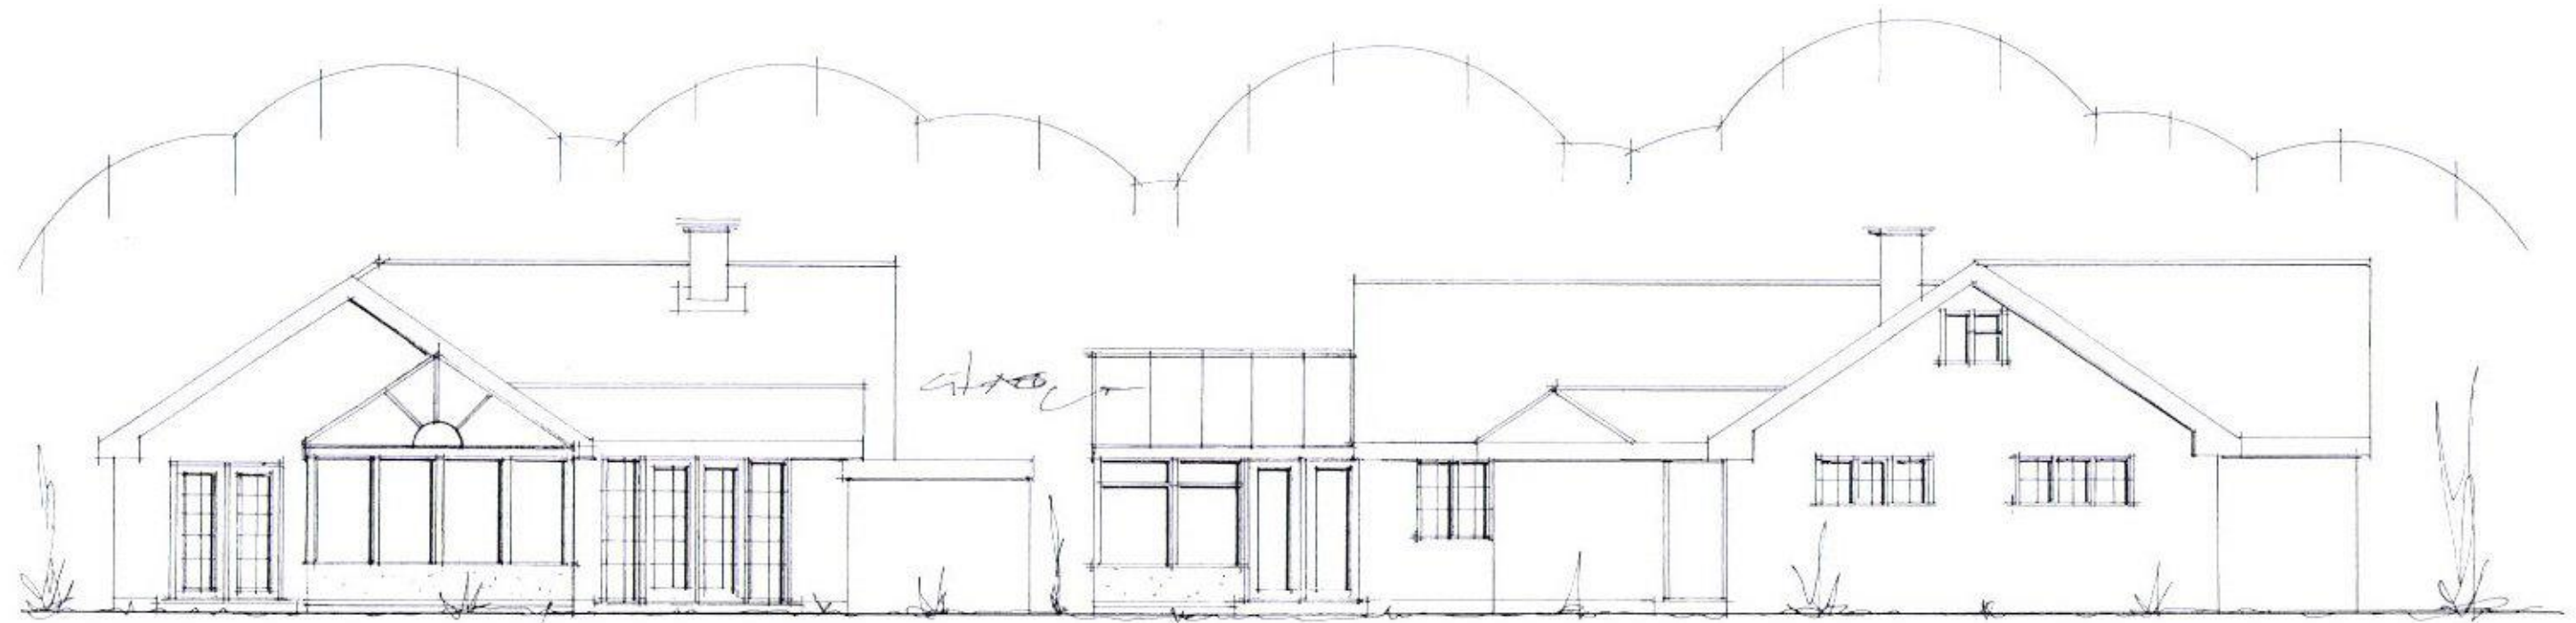

rear

side

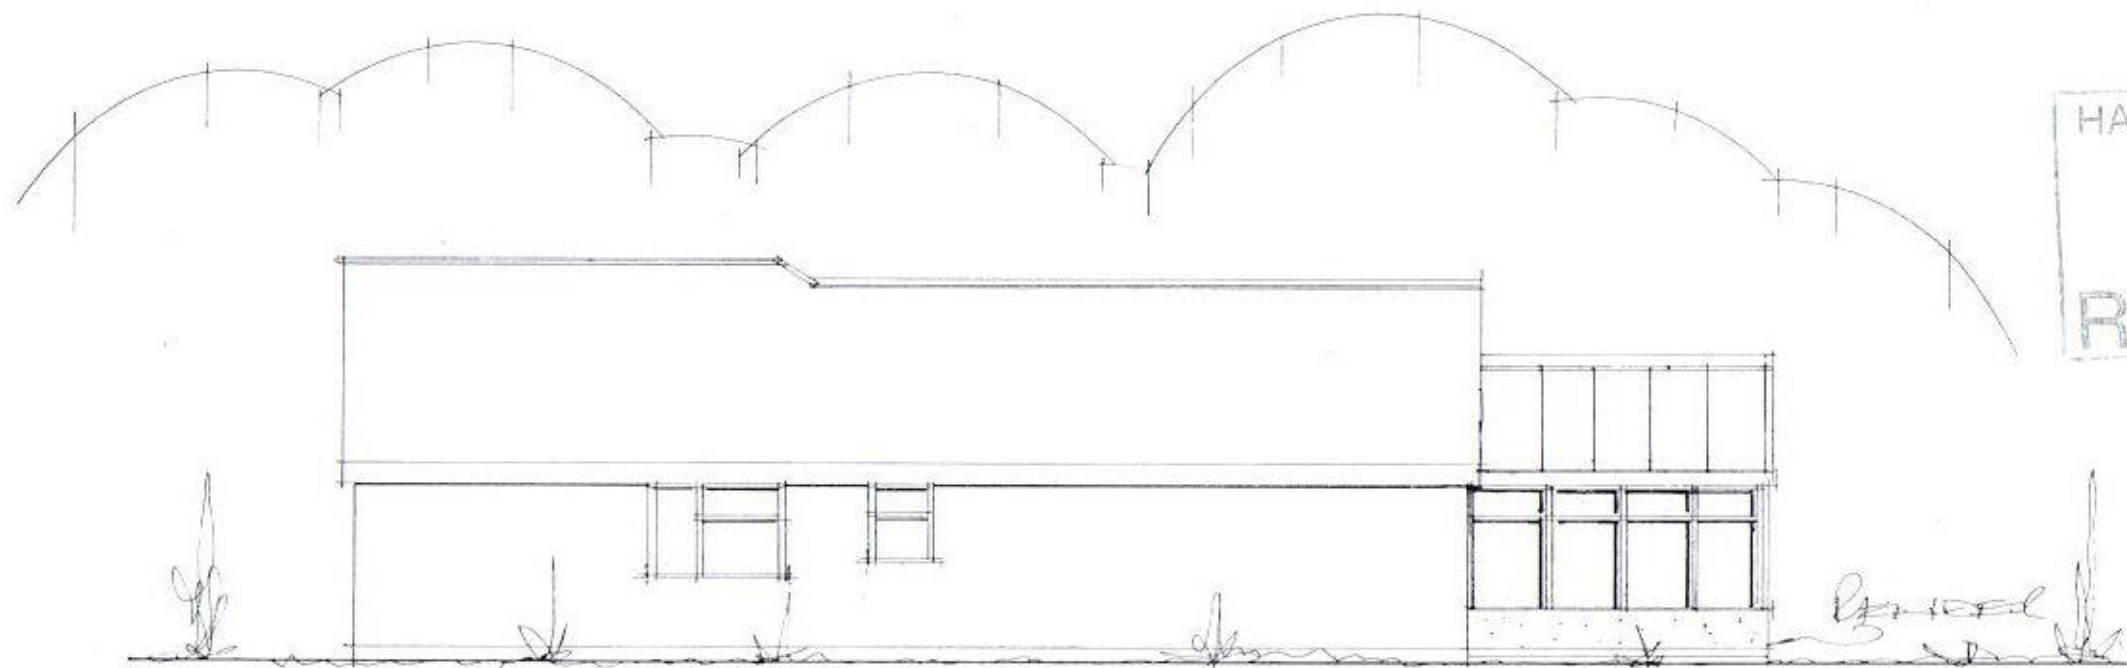

side



date may 16
scale 1:100

PROPOSED ELEVATIONS

PETER J. WALKER MRICS
CHARTERED SURVEYOR
182 SEAFRONT, HAYLING ISLAND, HANTS
PO11 9 AN

TEL: 02392467571