


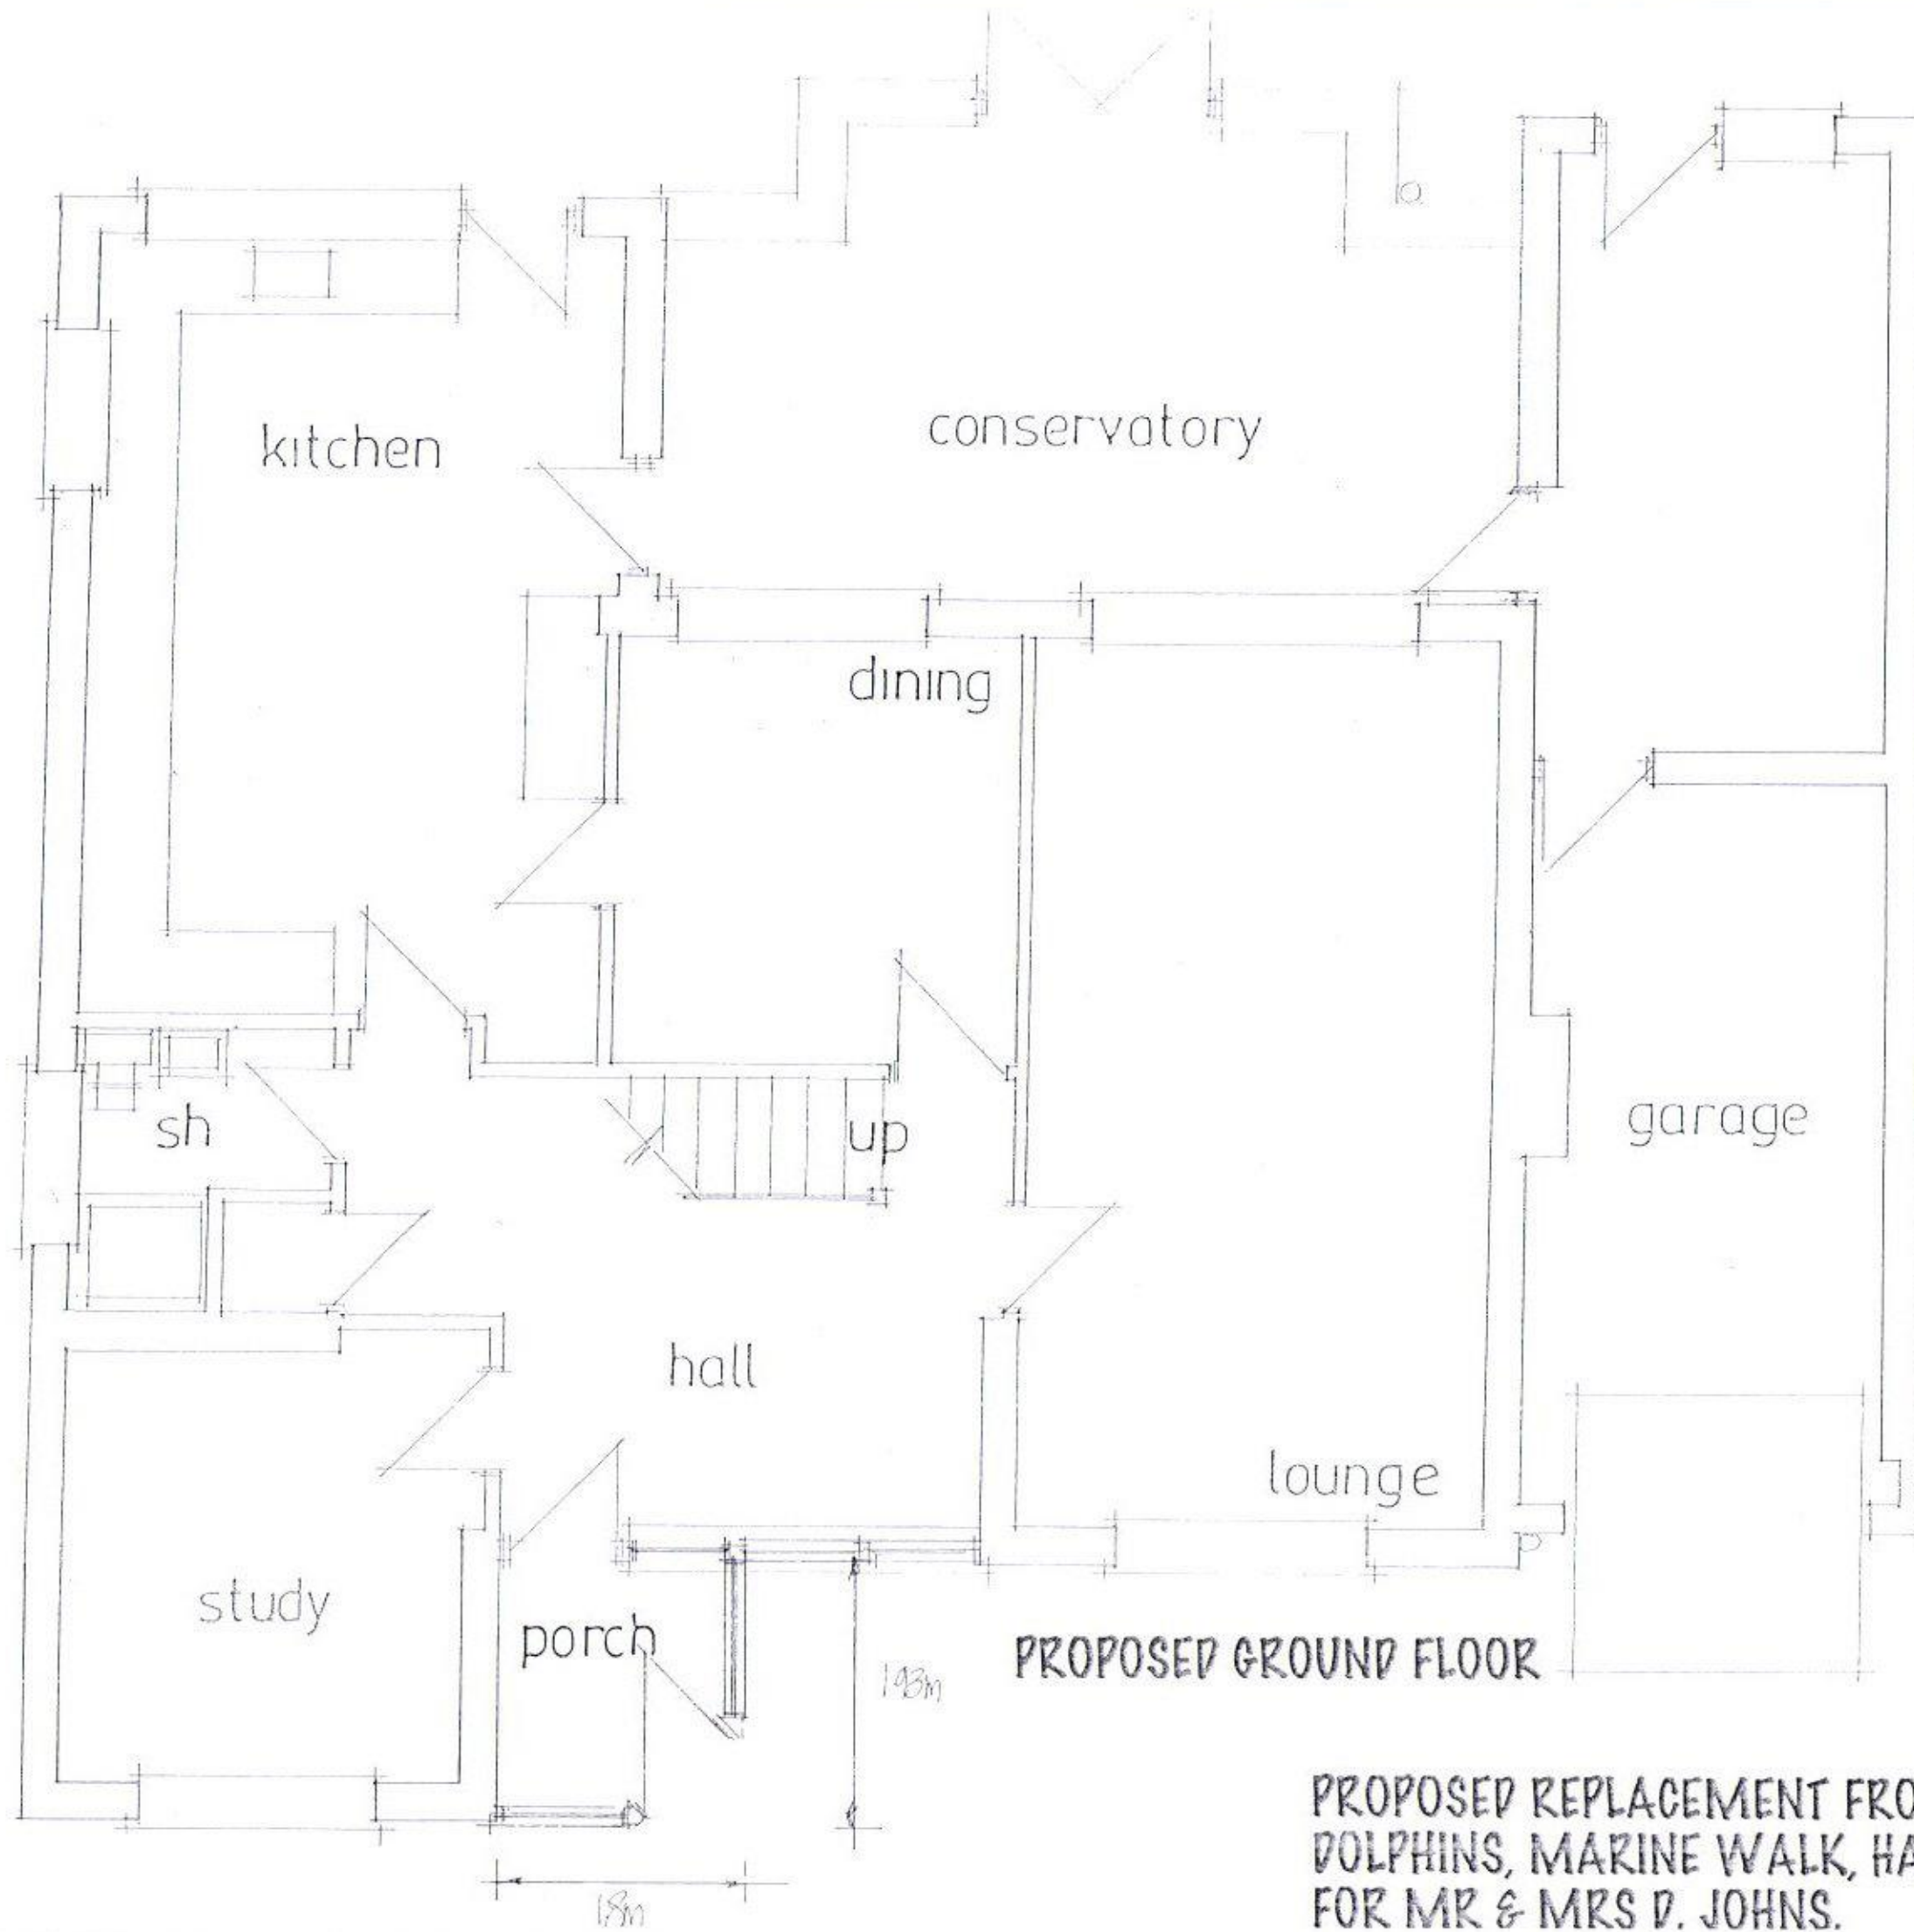

HAVANT BOROUGH
COUNCIL
18 APR 2016
RECEIVED

apr 16
scale 1:50

PROPOSED REPLACEMENT FRONT PORCH
DOLPHINS, MARINE WALK, HAYLING I. HANTS.
FOR MR & MRS D. JOHNS.