


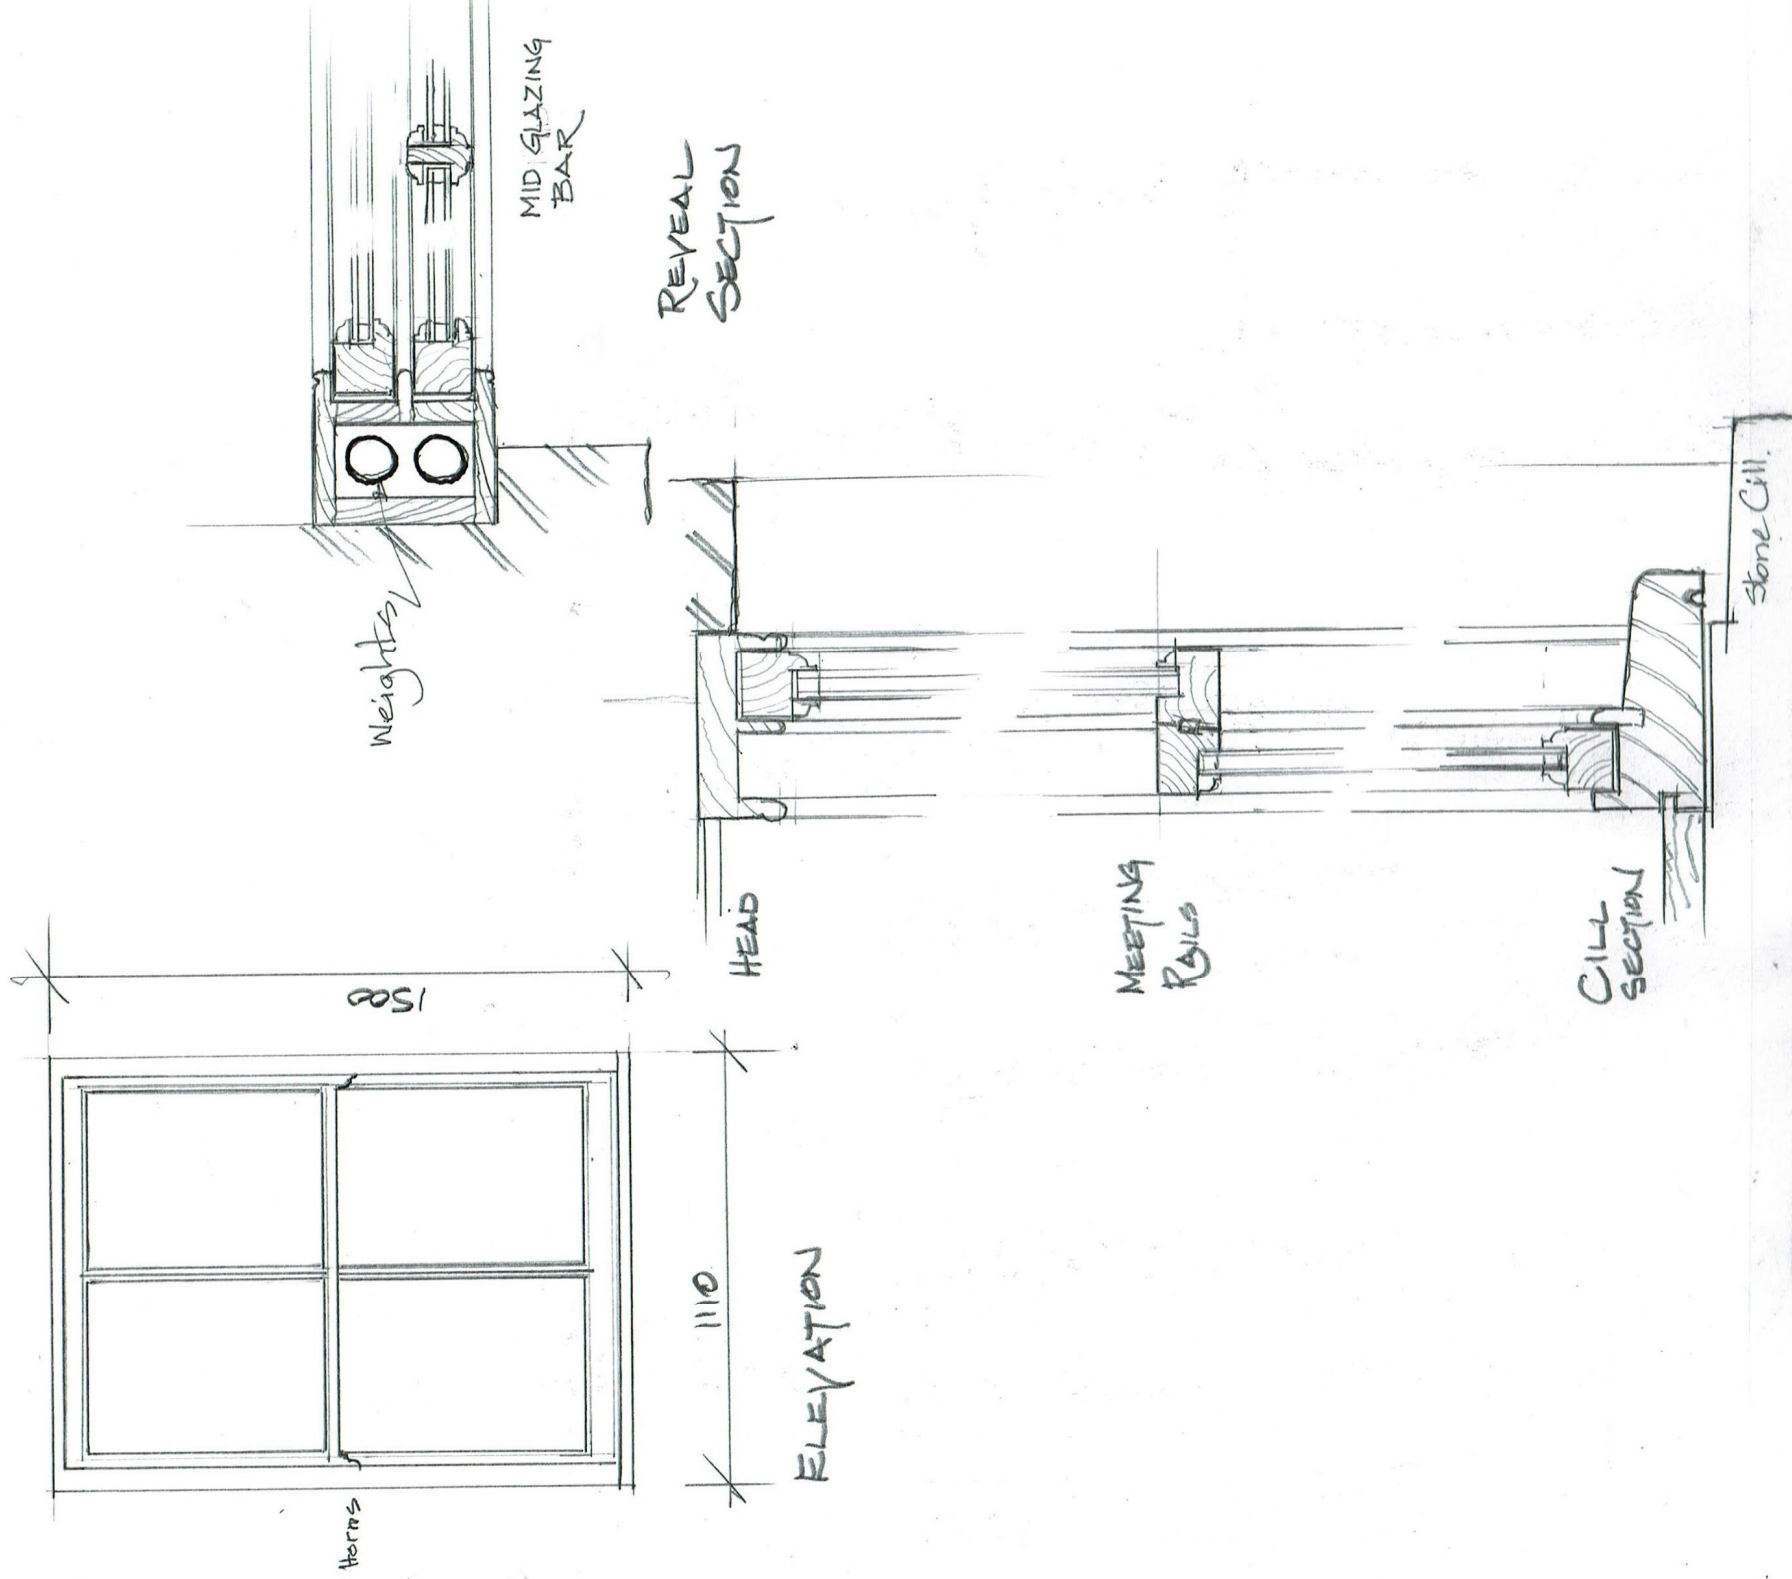

JON DALE ARCHITECT LTD.

Jon Dale RIBA 7 Crestwood View, Eastleigh, Hampshire, SO50 4NF Tel: 07787 575126 E-mail: jonddalearchitect@gmail.com

Project FLAT 11 ROYAL APARTMENTS Title ELEVATIONS & DETAIL
31, SEA FRONT SECTIONS OF WINDOWS
HAYLING ISLAND

Scale 1:200 A4 Date DEC 2016 Drawn Jan Checked Drawing No. ADC/HI/04 Revision