


HAVANT BOROUGH
COUNCIL
26 JAN 2016
RECEIVED

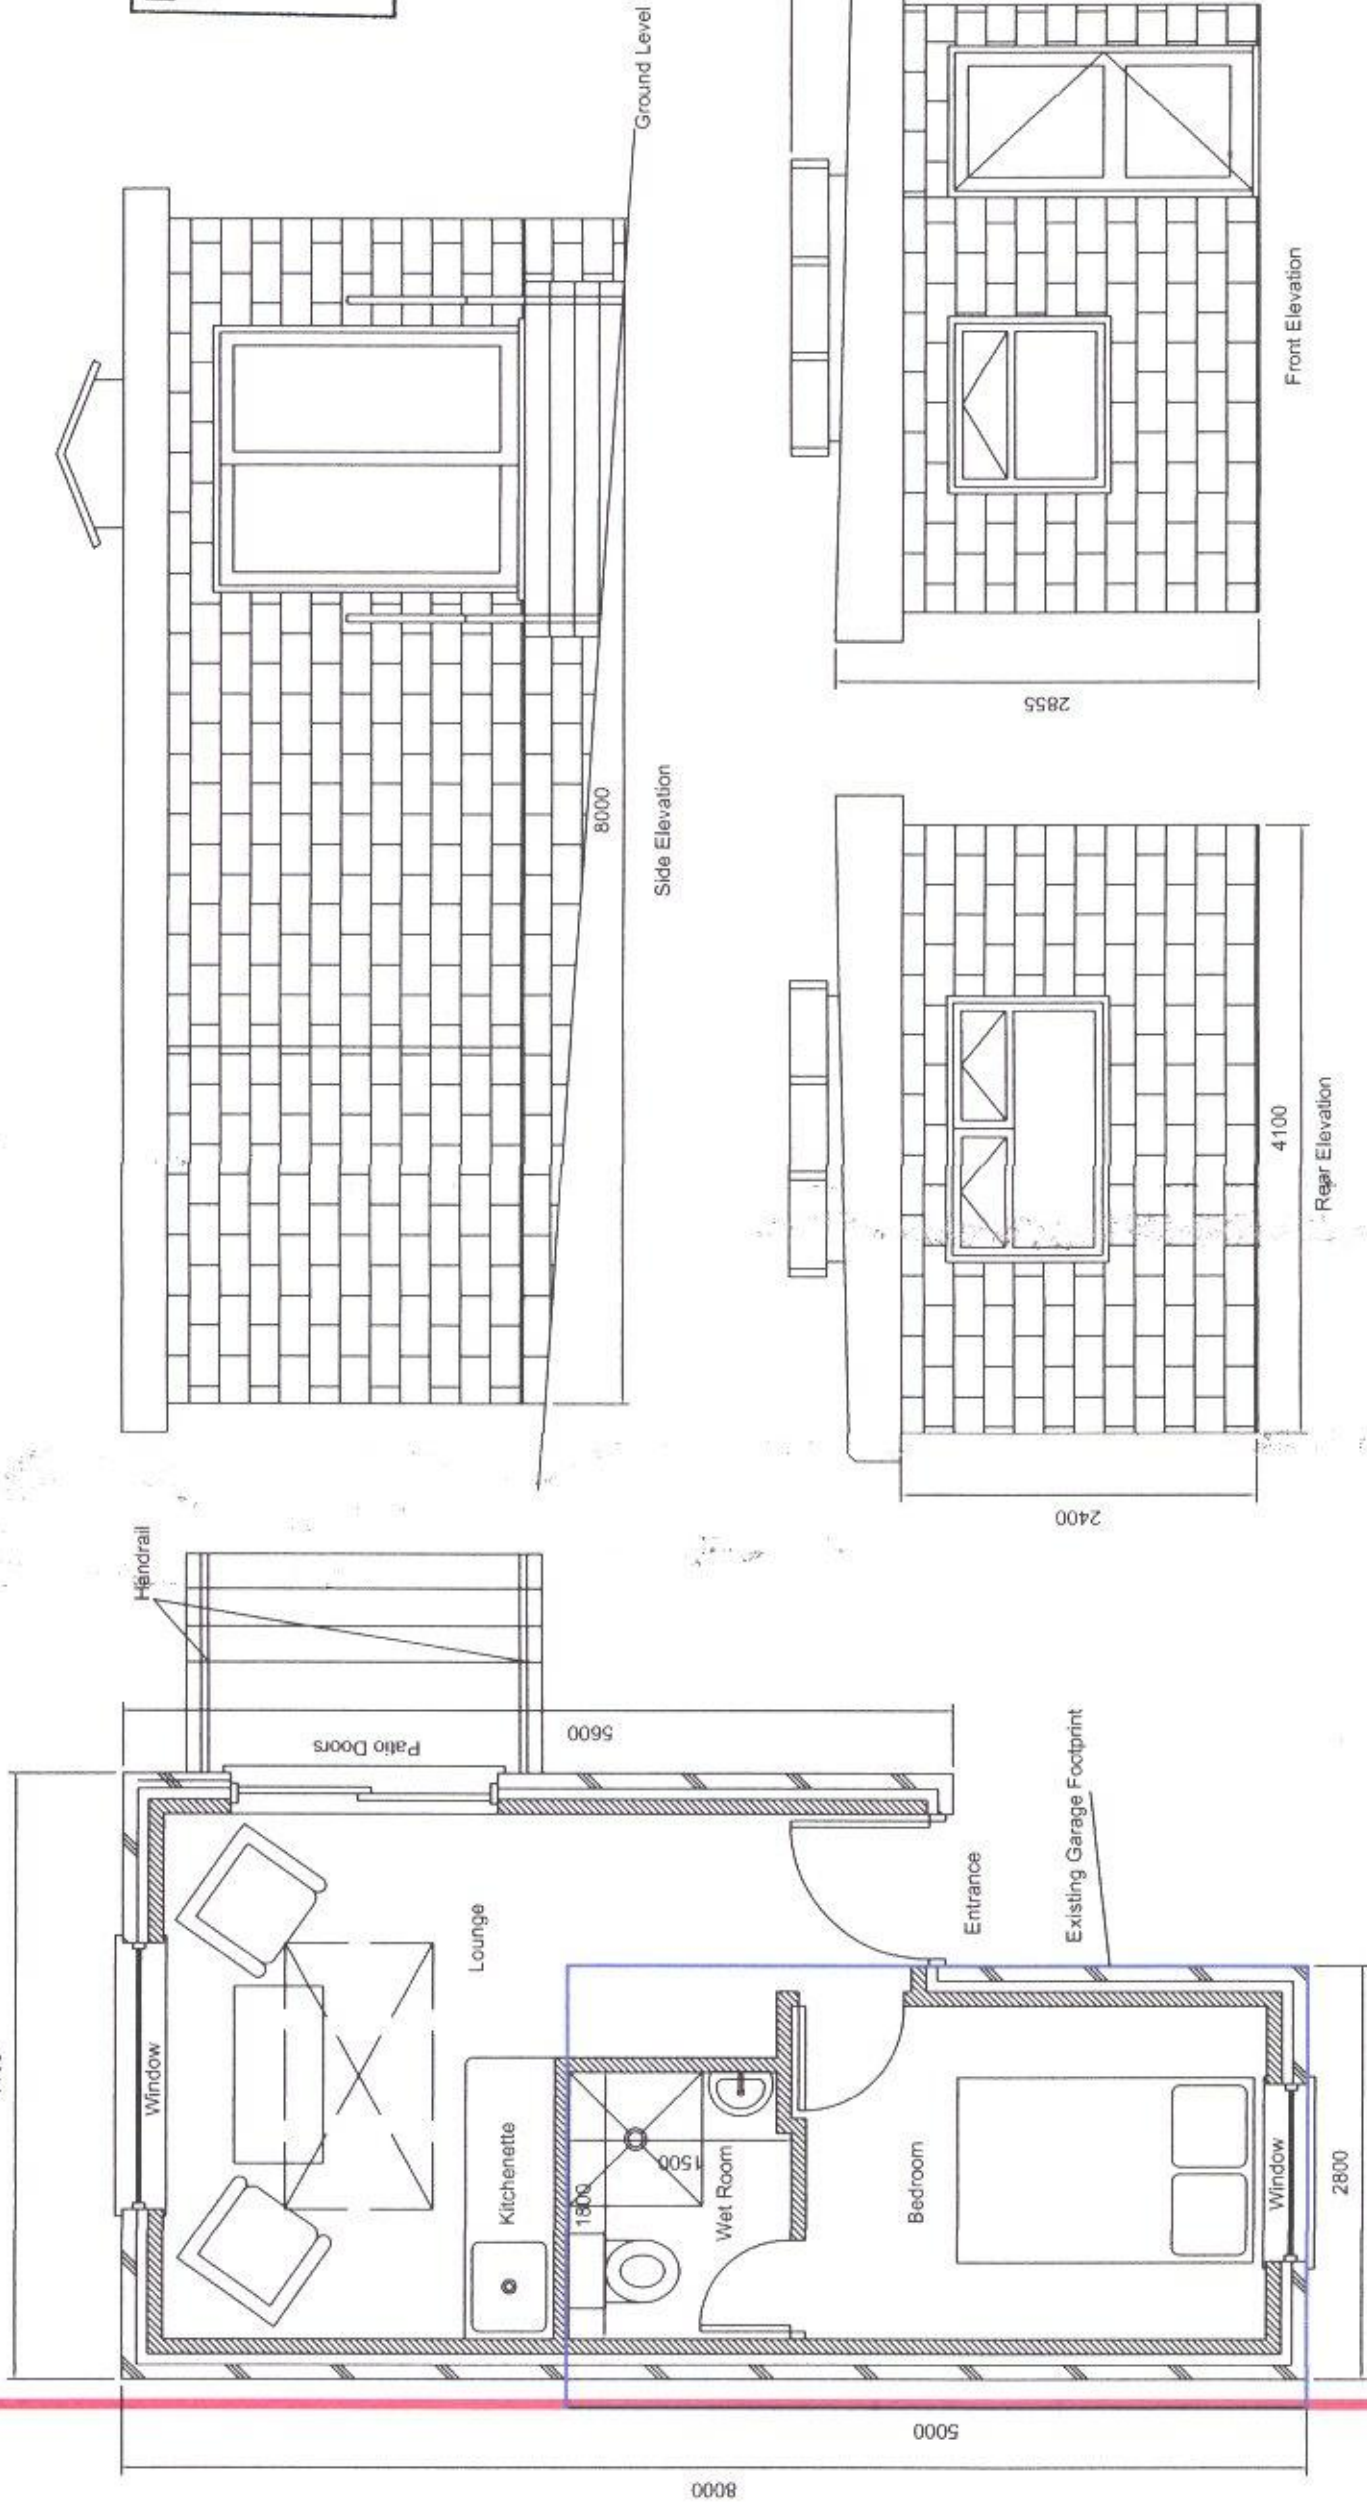

Revisions:

24-11-15 Rev A
Confirmation of Building
External Finishes
7-12-15 Rev B
Dimension and Scale Added
25-01-16 Rev C
Notes Amended & Brick
Hatching Added

Planning By Design
07970 046996

24th November 2015

Proposed Annex

Drw No's 04-001C

Site: 4 Pinewood Avenue
Bedhampton

Scale: A3 @ 1:50

Drawn By: Dave Wright

Construction Notes:

- 1: Strip foundation
- 2: Solid insulated floor slab
- 3: Face brick & internal block construction
- 4: Flat warm roof construction
- 5: UPVc windows and doors
- 6: All door thresholds to comply to DDA
- 7: White Plastic Fascia & Soffit