



Department of Planning and
Development
Havant Borough Council
Public Service Plaza
Civic Centre Road
Havant
Hampshire
PO9 2AX

Developer Services
Southern Water
Sparrowgrove House
Sparrowgrove
Otterbourne
Hampshire
SO21 2SW

Tel: 0330 303 0119

Email: developerservices@southernwater.co.uk

Your Ref

APP/16/00379

Our Ref

PLAN-015239

Date

01/09/2016

Dear Sirs,

Proposal: Erection of 11No. 3 bedroom houses, 2No. 2 bedroom houses and 5No. 2 bedroom flats.

Site: Land South of, Ranelagh Road, Havant, PO9 1NR.

APP/16/00379

Thank you for your letter of 18/08/2016.

The comments in our response dated on 02/05/2016 remain unchanged and valid for the amended details.

Yours sincerely


Developer Services

Department of Planning and
Development
Havant Borough Council
Public Service Plaza
Civic Centre Road
Havant
Hampshire
PO9 2AX



Developer Services
Southern Water
Sparrowgrove House
Sparrowgrove
Otterbourne
Hampshire
SO21 2SW

Tel: 0330 303 0119

Email: developerservices@southernwater.co.uk

Your Ref
APP/16/00379
Our Ref
PLAN-013723
Date
02/05/2016

Dear Sirs,

Proposal: Erection of 9No. 2 bedroom dwellings and 9No. 3 bedroom dwellings.
Site: Land South of, Ranelagh Road, Havant, PO9 1NR.
APP/16/00379

Thank you for your letter of 21/04/2016.


Submitted drainage layout (Drawing no. 14-2260-520A P1) shows proposed soakaway over public sewer.

Please note that no soakaways, swales, ponds, watercourses or any other surface water retaining or conveying features should be located within 5 metres of a public sewers.

Yours sincerely

Developer Services

SOUTHERN WATER

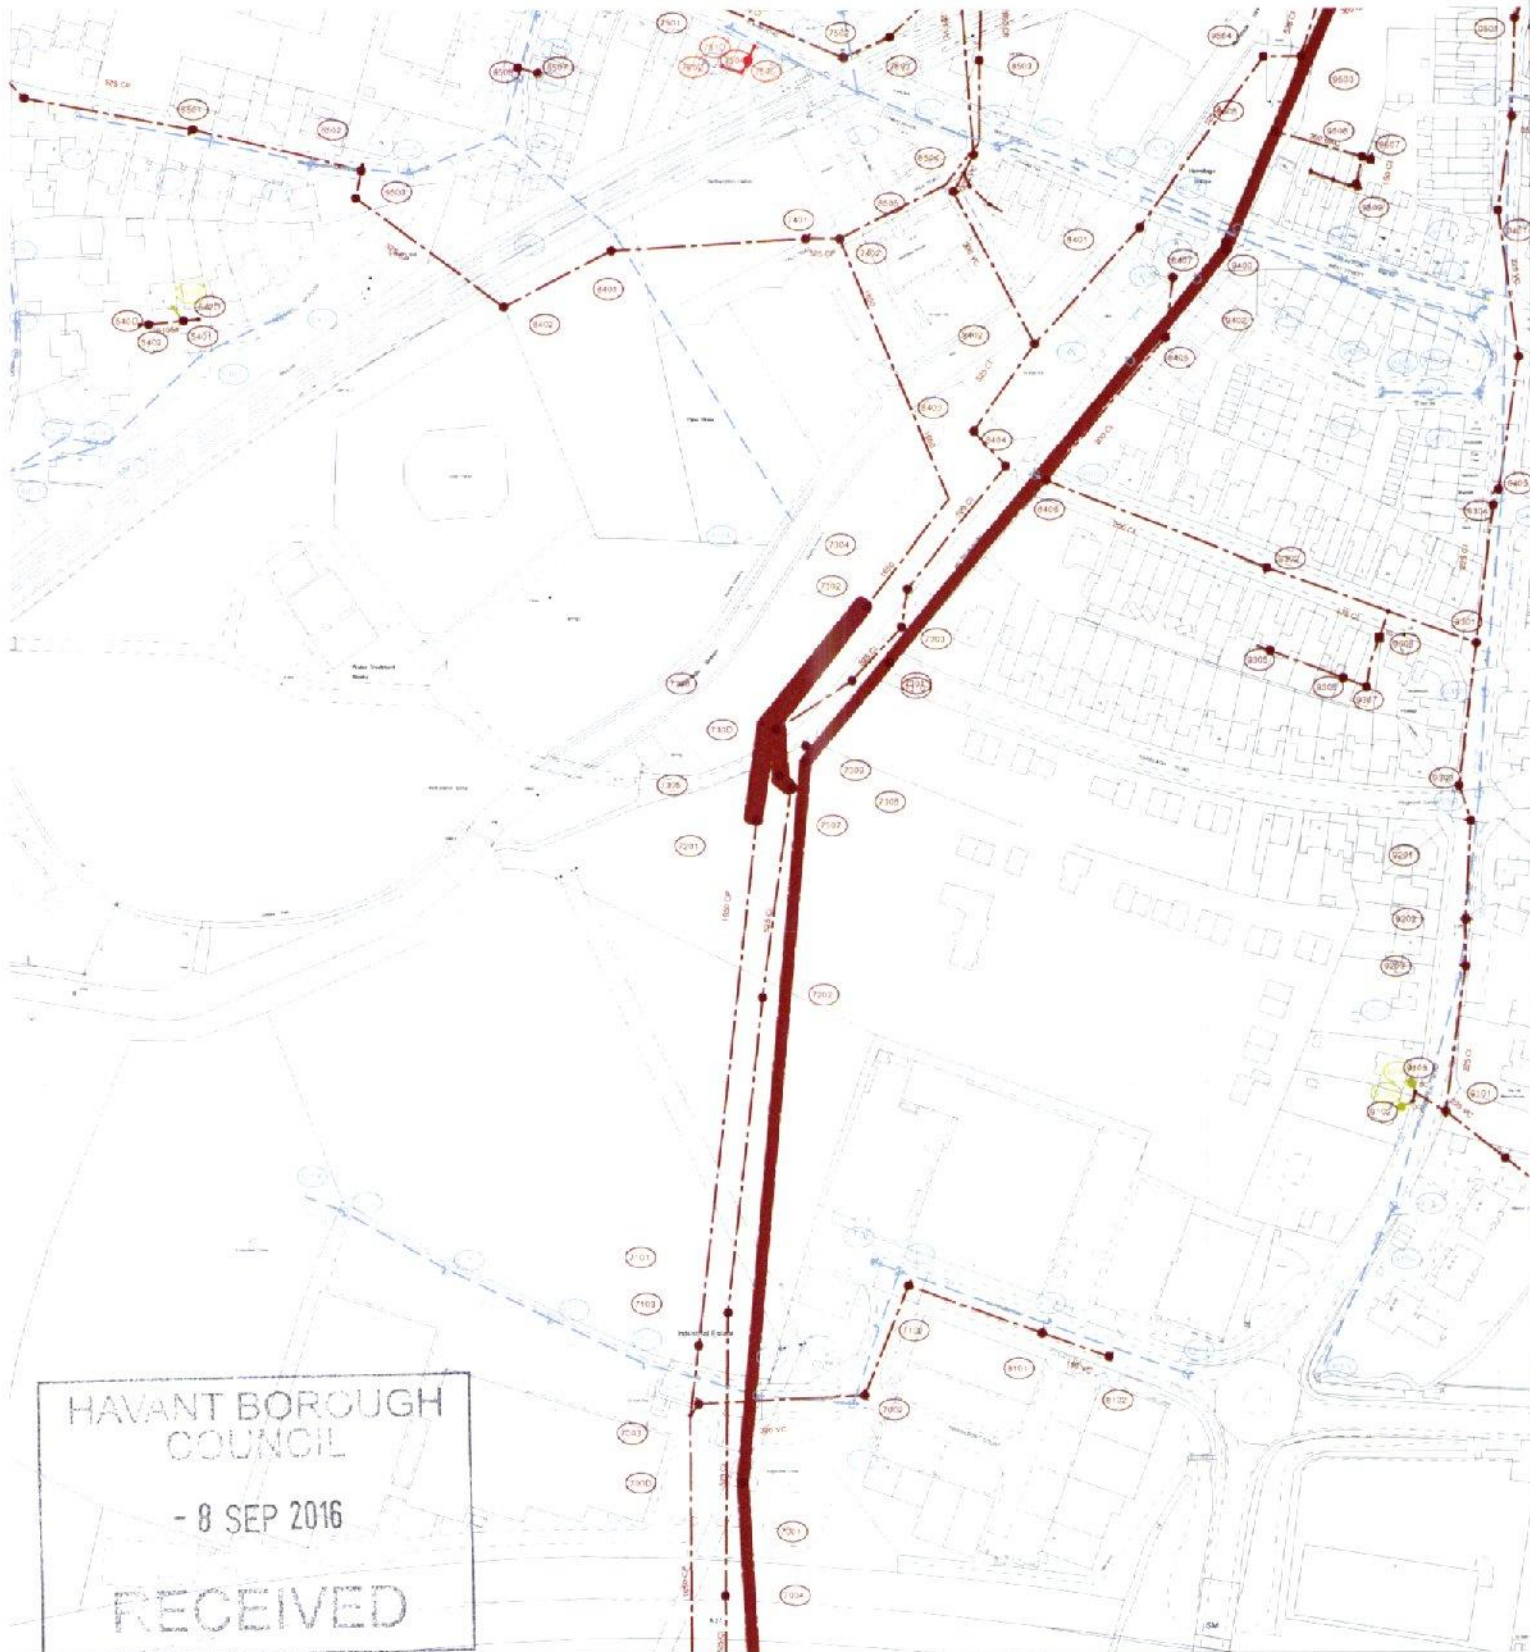

The positions of pipes shown on this plan are believed to be correct, but Southern Water Services Ltd accept no responsibility in the event of inaccuracy. The actual positions should be determined on site.

Based upon Ordnance Survey Digital Data with the permission of the controller of H.M.S.O. Crown Copyright Reserved Licence No. WU 298530

O.S. REF: SU7006SE

Scale: 1:2500

Screen Print

WARNING: BAC pipes are constructed of Bonded Asbestos Cement.

WARNING: Unknown (UNK) materials may include Bonded Asbestos Cement.



Printed By: Ponnarv

Date: 1-9-2016

Southern Water MapGuide Browser

Requested By:

