


PROPOSED SINGLE STOREY SIDE ADDITION.
46, SOUTHLEIGH ROAD, WARBLINGTON, HANTS.
FOR MR & MRS J. KILMISTER.

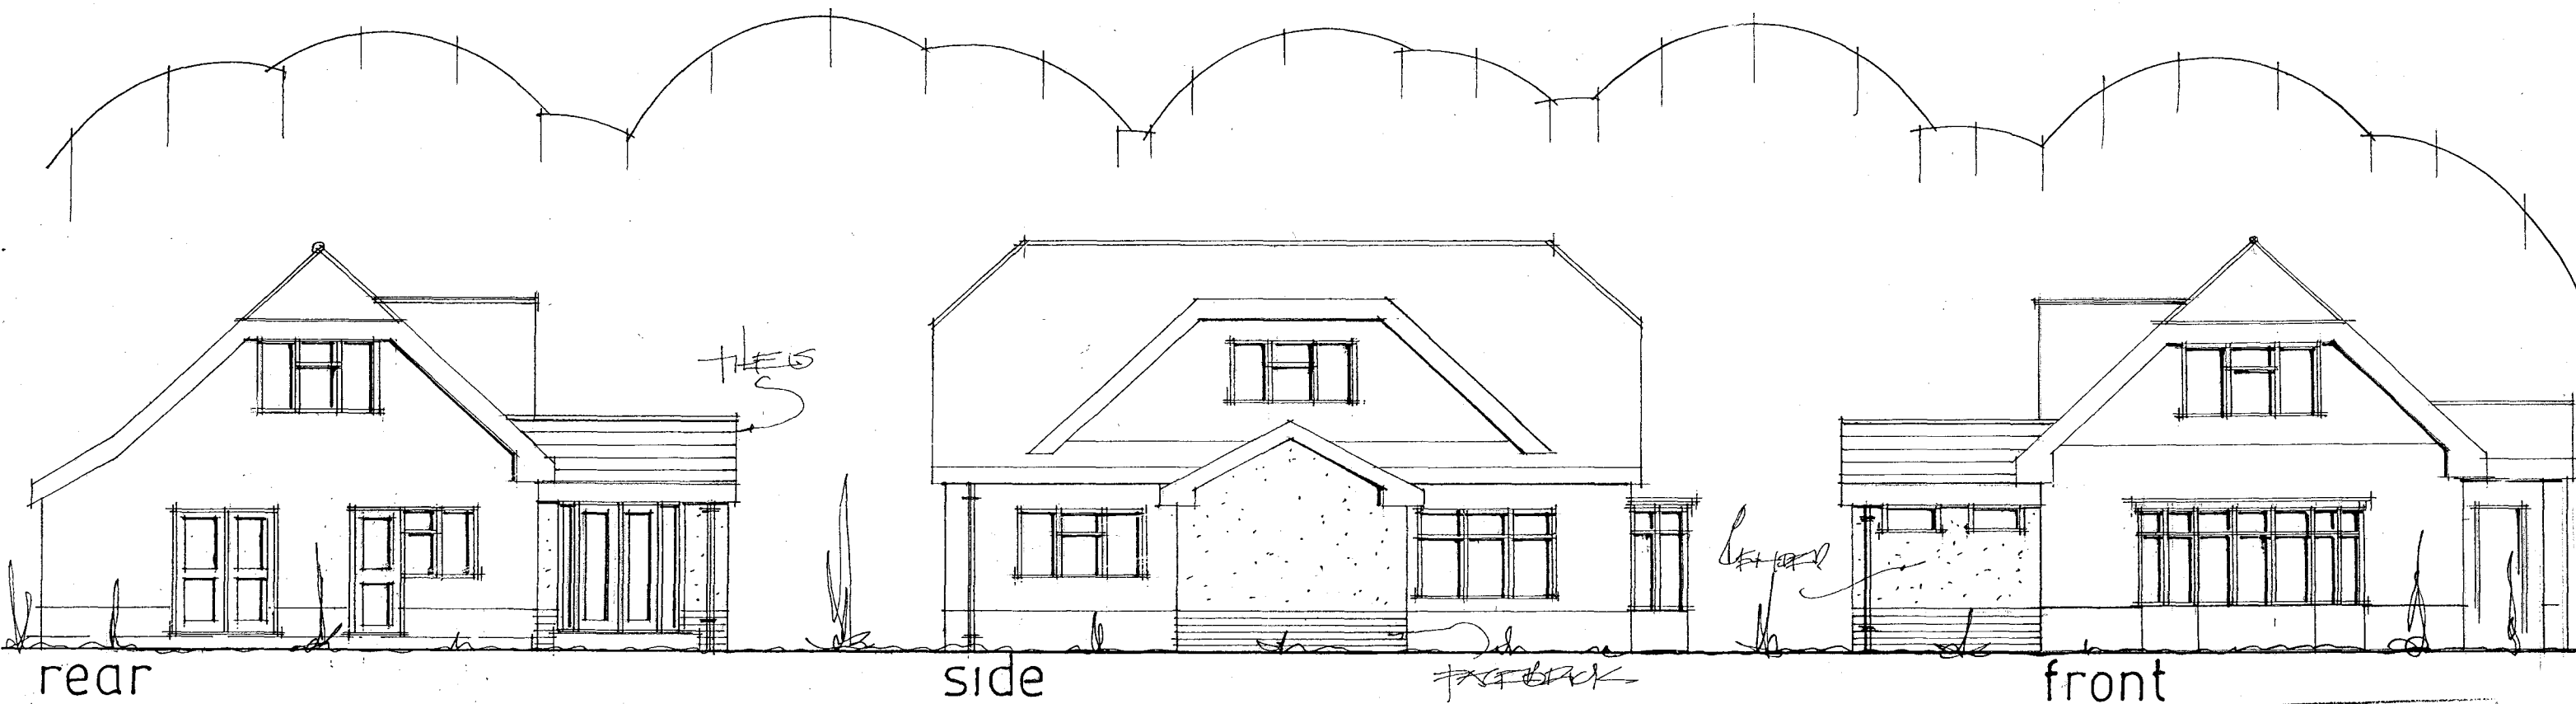

HAVANT BOROUGH
COUNCIL
07 DEC 2015
RECEIVED

date dec 15
scale 1:100

PROPOSED ELEVATIONS

PETER J. WALKER MRICS
CHARTERED SURVEYOR
182 SEAFRONT, HAYLING ISLAND, HANTS
PO11 9 AN

TEL: 02392467571