


1, ST HELENS ROAD, HAYLING I. HANTS.
FOR MR&MRS R. LONGDEN-THURGOOD.

HAVANT BOROUGH
COUNCIL

- 8 NOV 2016

RECEIVED

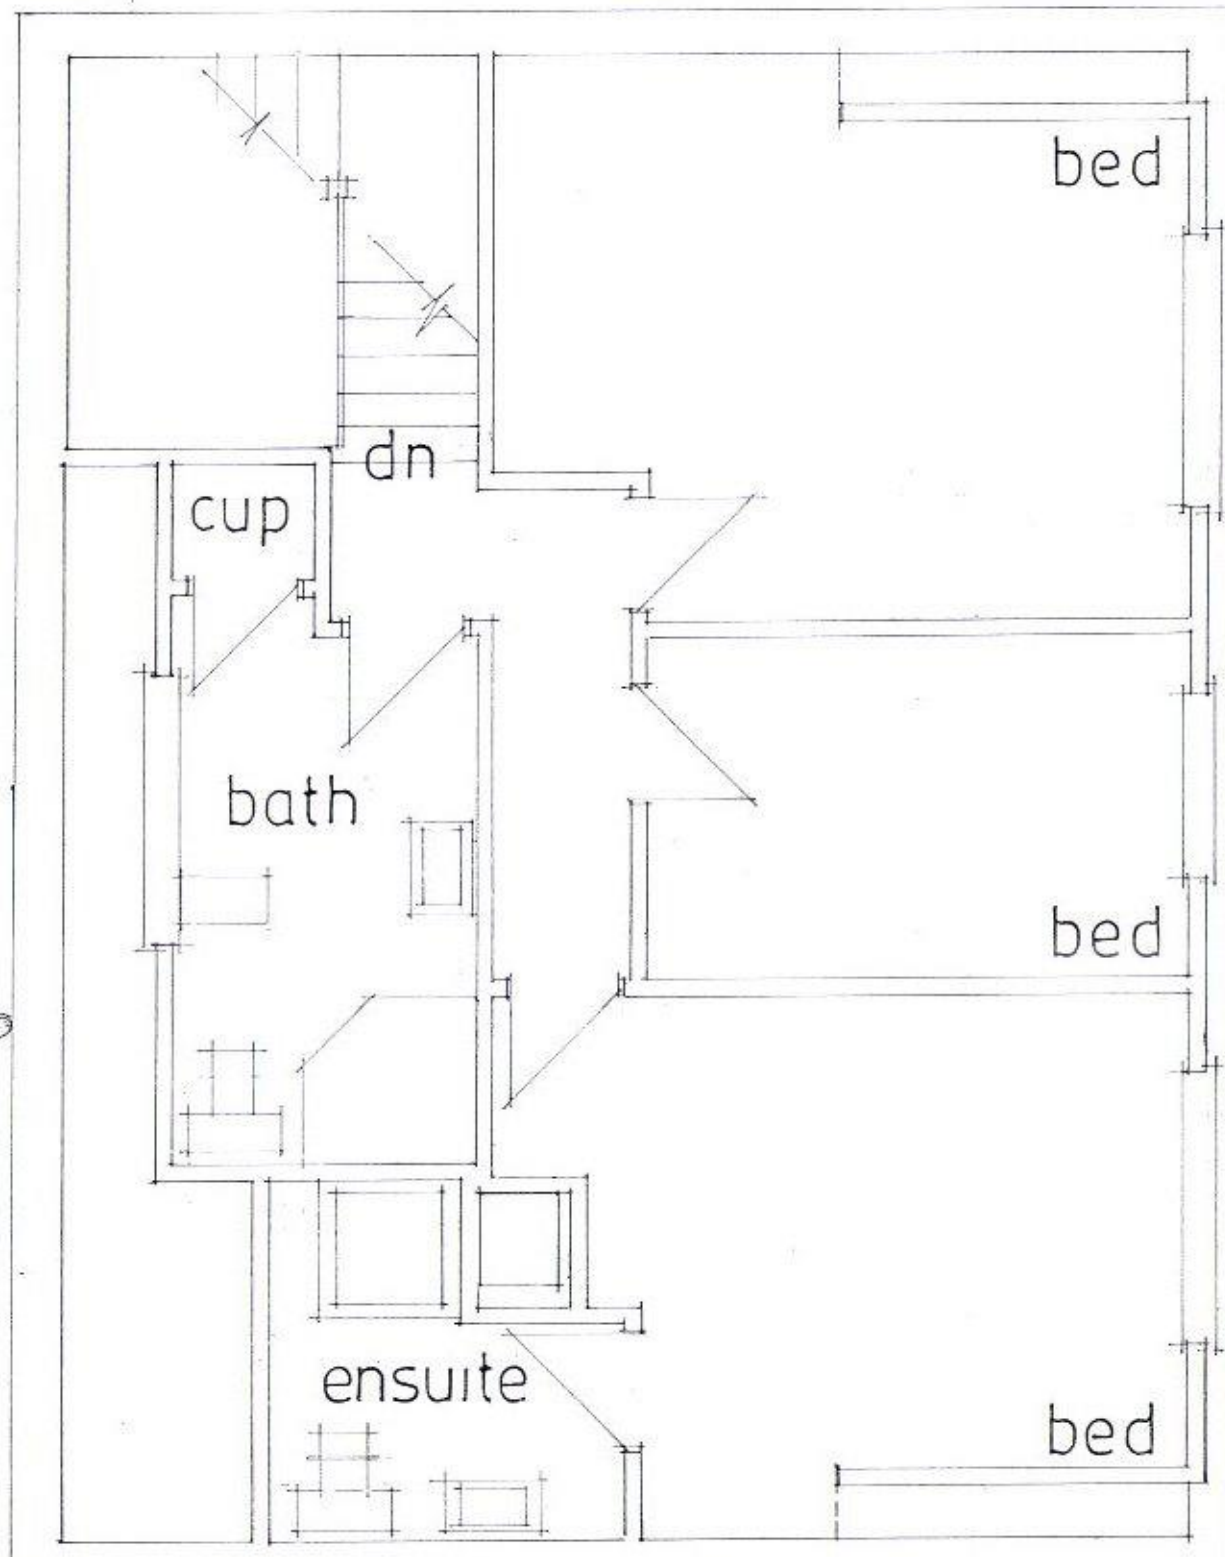

PROPOSED ALTERATIONS & ADDITIONS.

Existing First Floor

date oct 16
scale 1:50

PETER J. WALKER MRICS
CHARTERED SURVEYOR
182 SEAFRONT, HAYLING ISLAND, HANTS
PO11 9 AN

TEL: 02392467571