


PROPOSED SINGLE STOREY REAR ADDITION.
53, ELM CLOSE ESTATE, HAYLING I. HANTS.
FOR MRS L. ANDERSON.

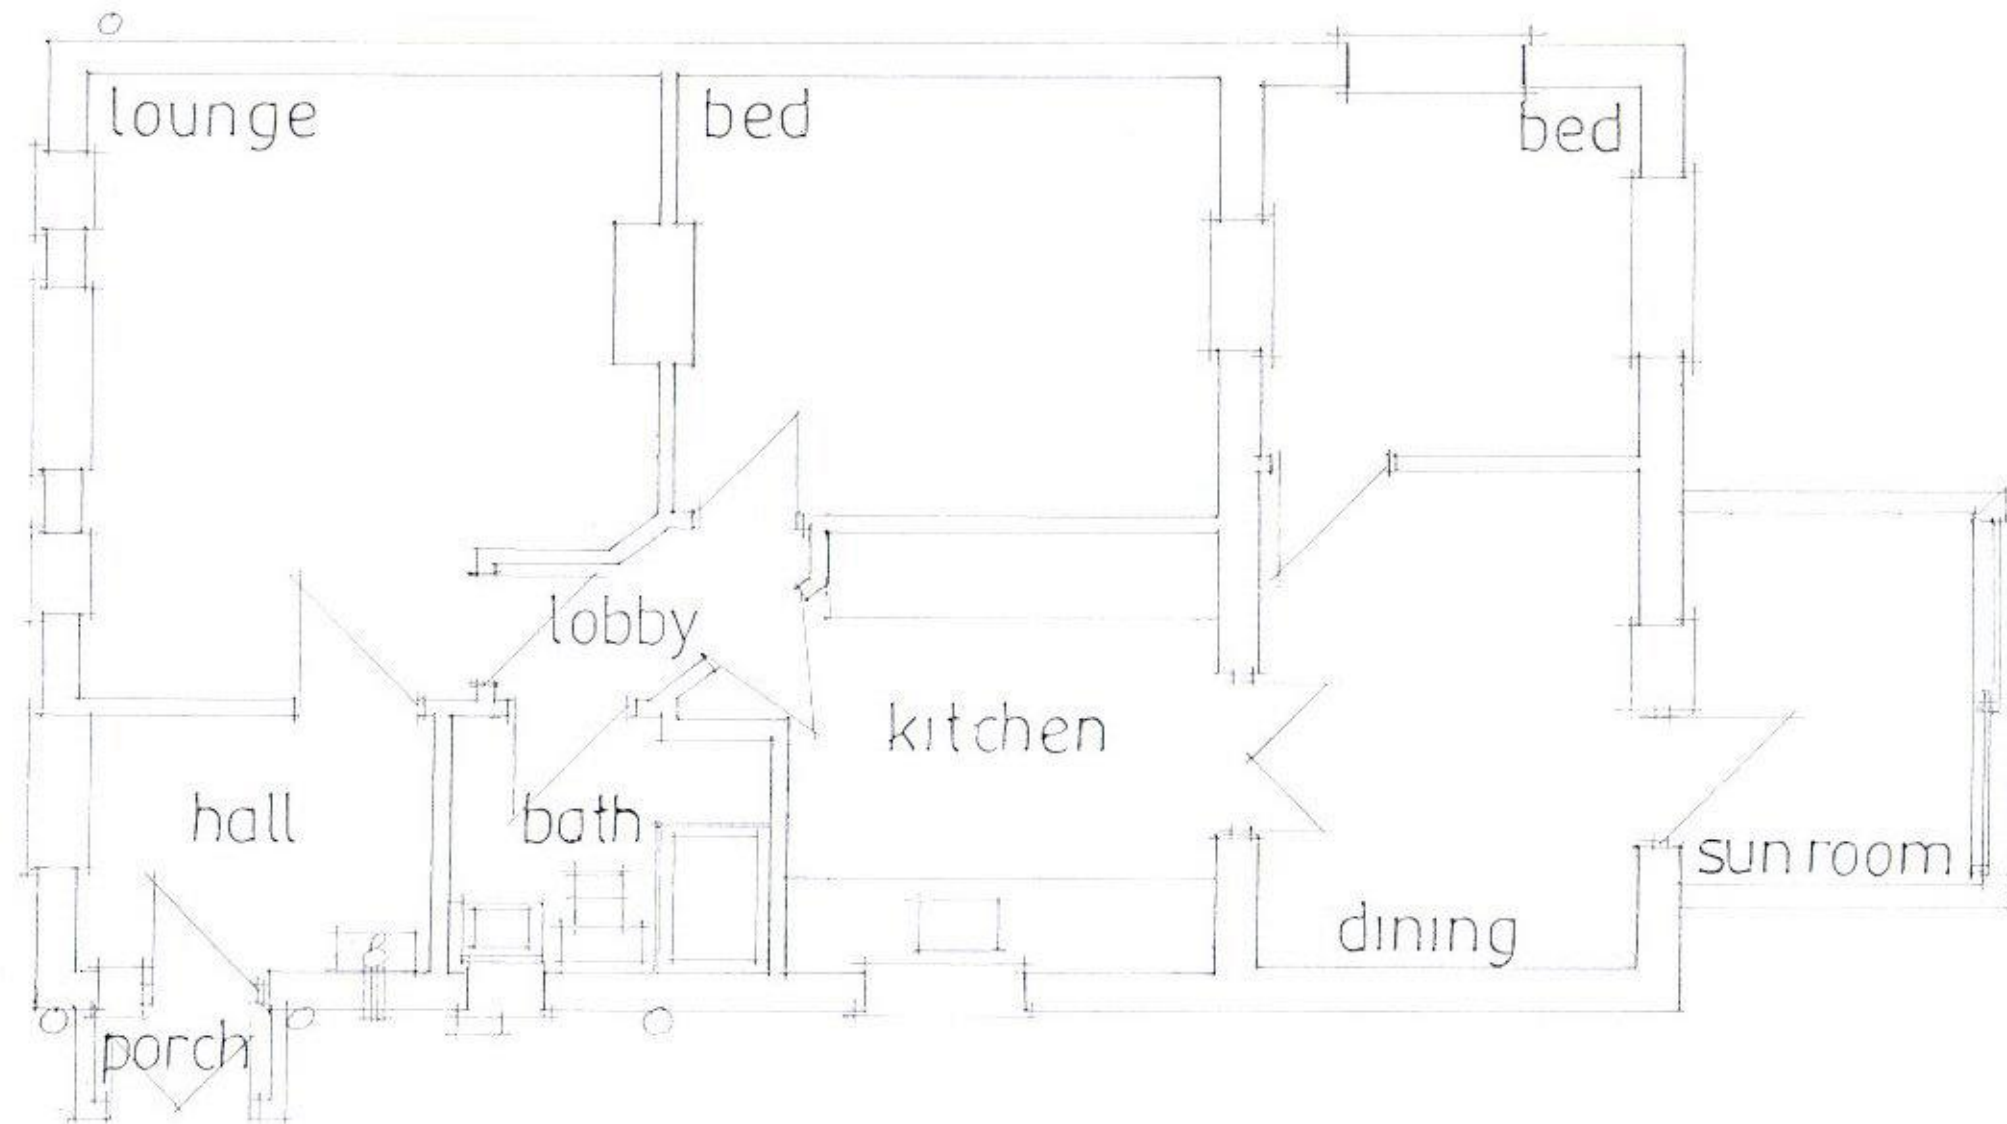

date sept 16
scale 1:50

Existing Layout

PETER J. WALKER MRICS
CHARTERED SURVEYOR
182 SEAFRONT, HAYLING ISLAND, HANTS
PO11 9 AN

Tel: 02392467571