


PROPOSED SINGLE STOREY FRONT ADDITION.
8, BROOKMEAD WAY, LANGSTONE, HANTS.
FOR MR & MRS J. DUNAWAY.

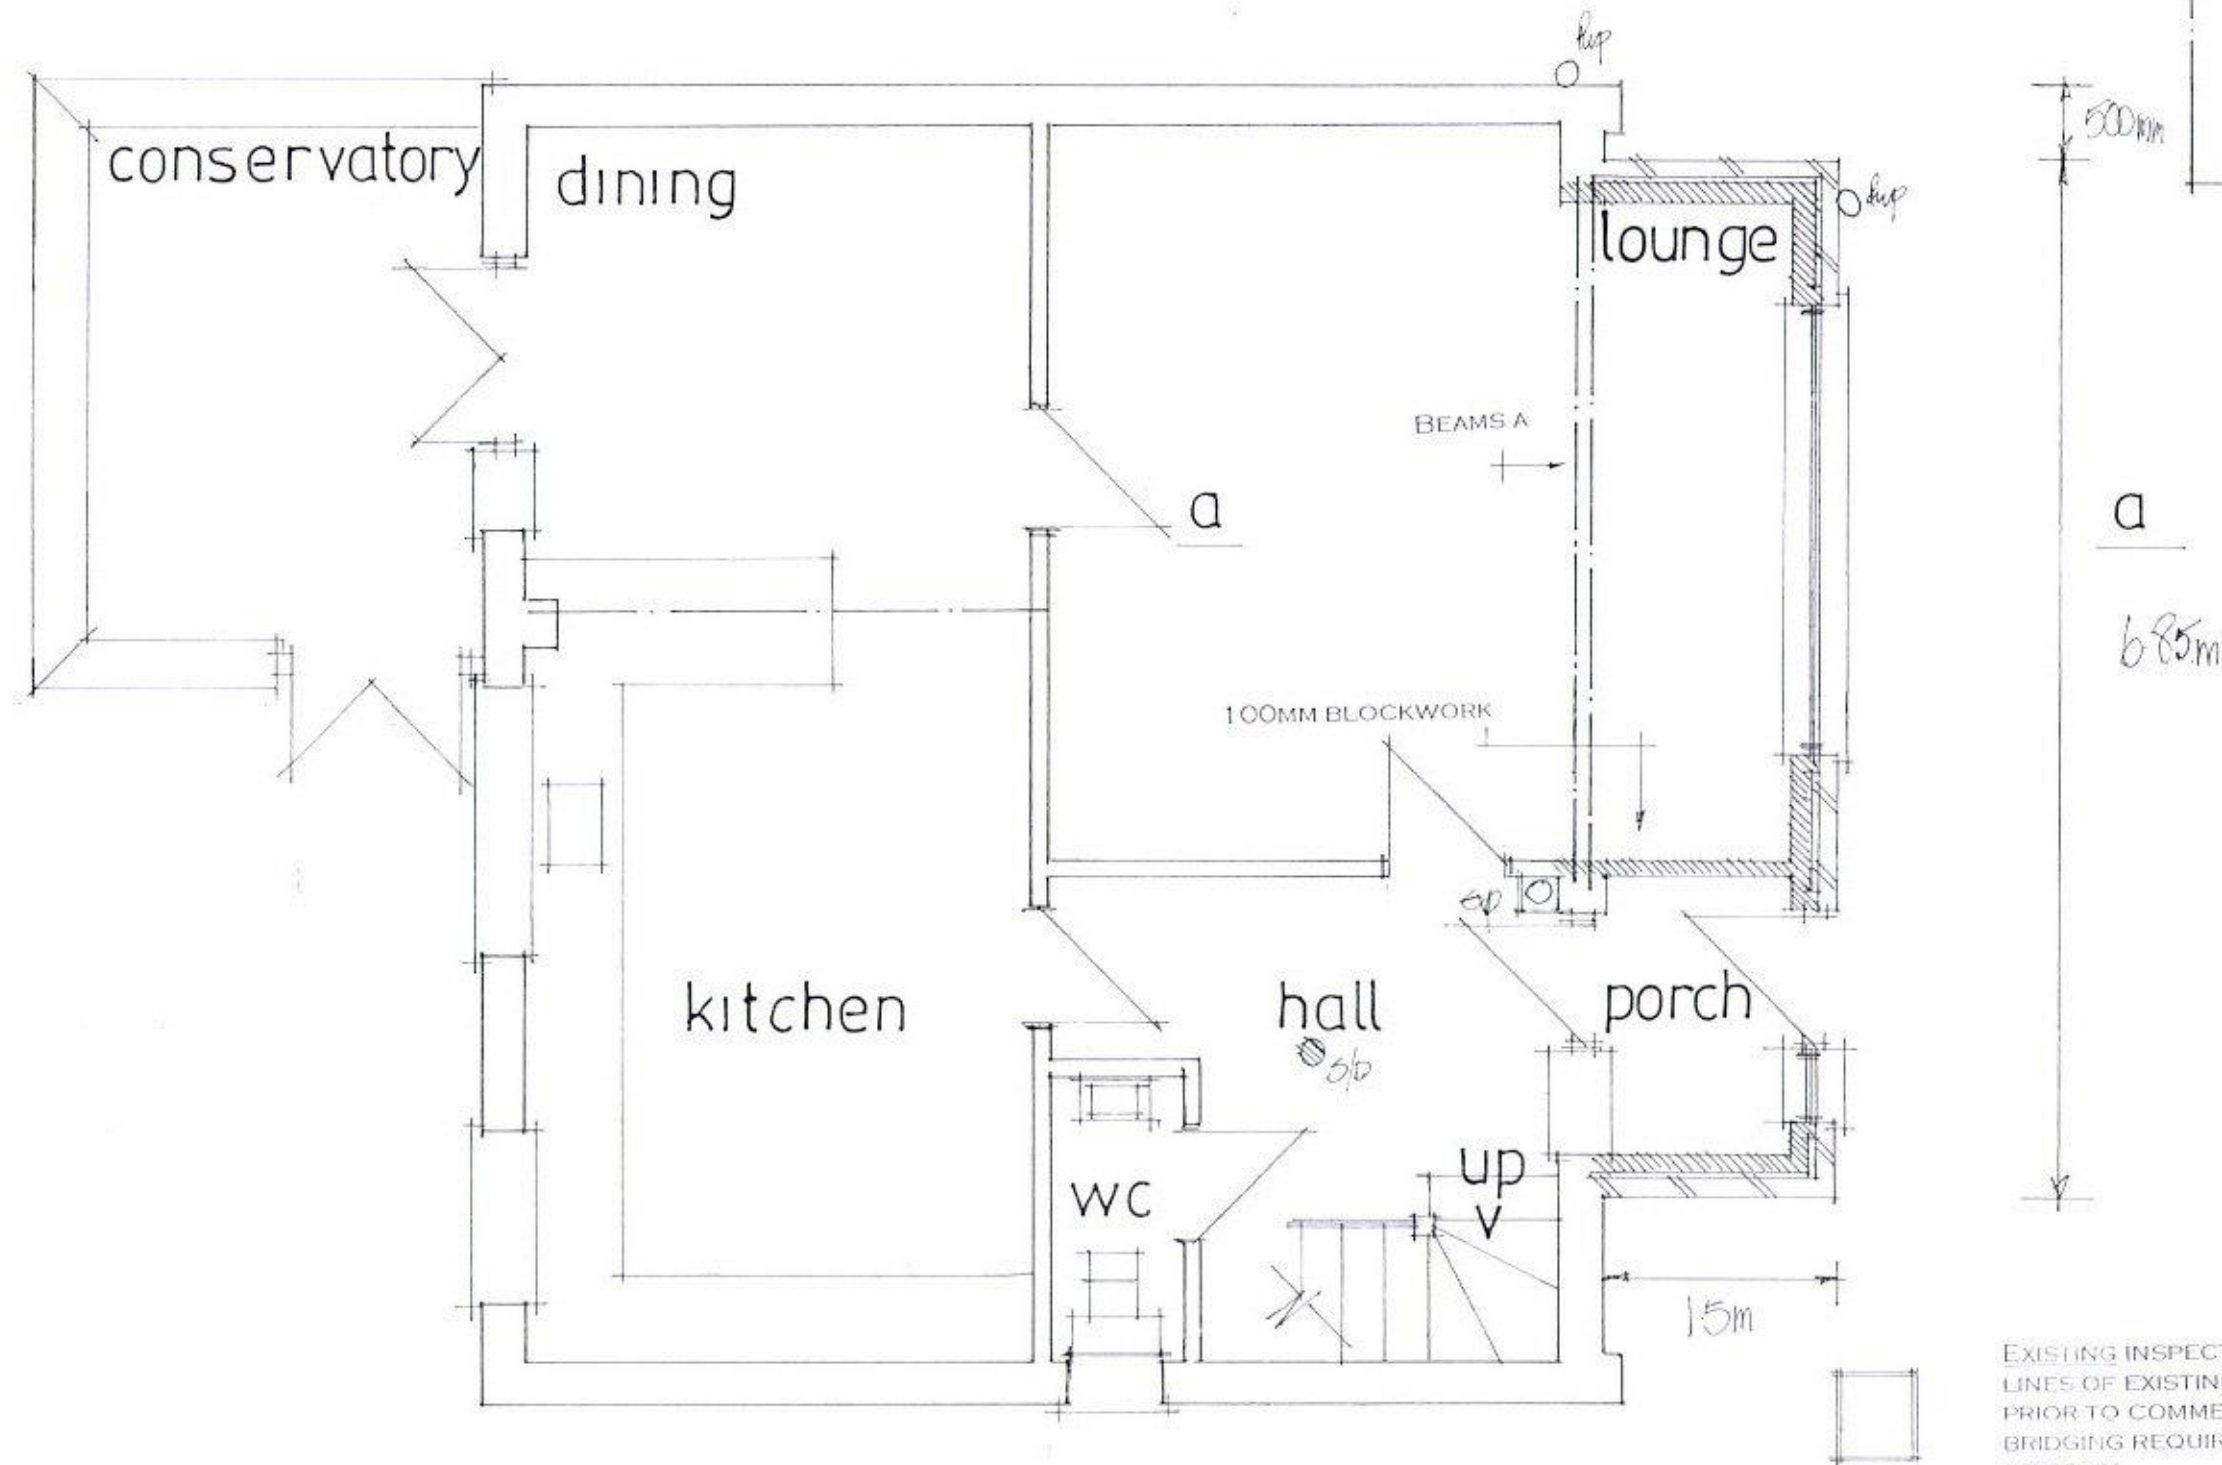

EXISTING INSPECTION CHAMBER NOTE DEPTH AND LINES OF EXISTING DRAINS TO BE ESTABLISHED ON SITE PRIOR TO COMMENCEMENT OF WORK AND ANY BRIDGING REQUIRED TO BE AGREED WITH LA BUILDING CONTROL

date apr 16
scale 1:50

PROPOSED GROUND FLOOR

PETER J. WALKER MRICS
CHARTERED SURVEYOR
182 SEAFRONT, HAYLING ISLAND, HANTS
PO11 9 AN

TEL: 02392467571