
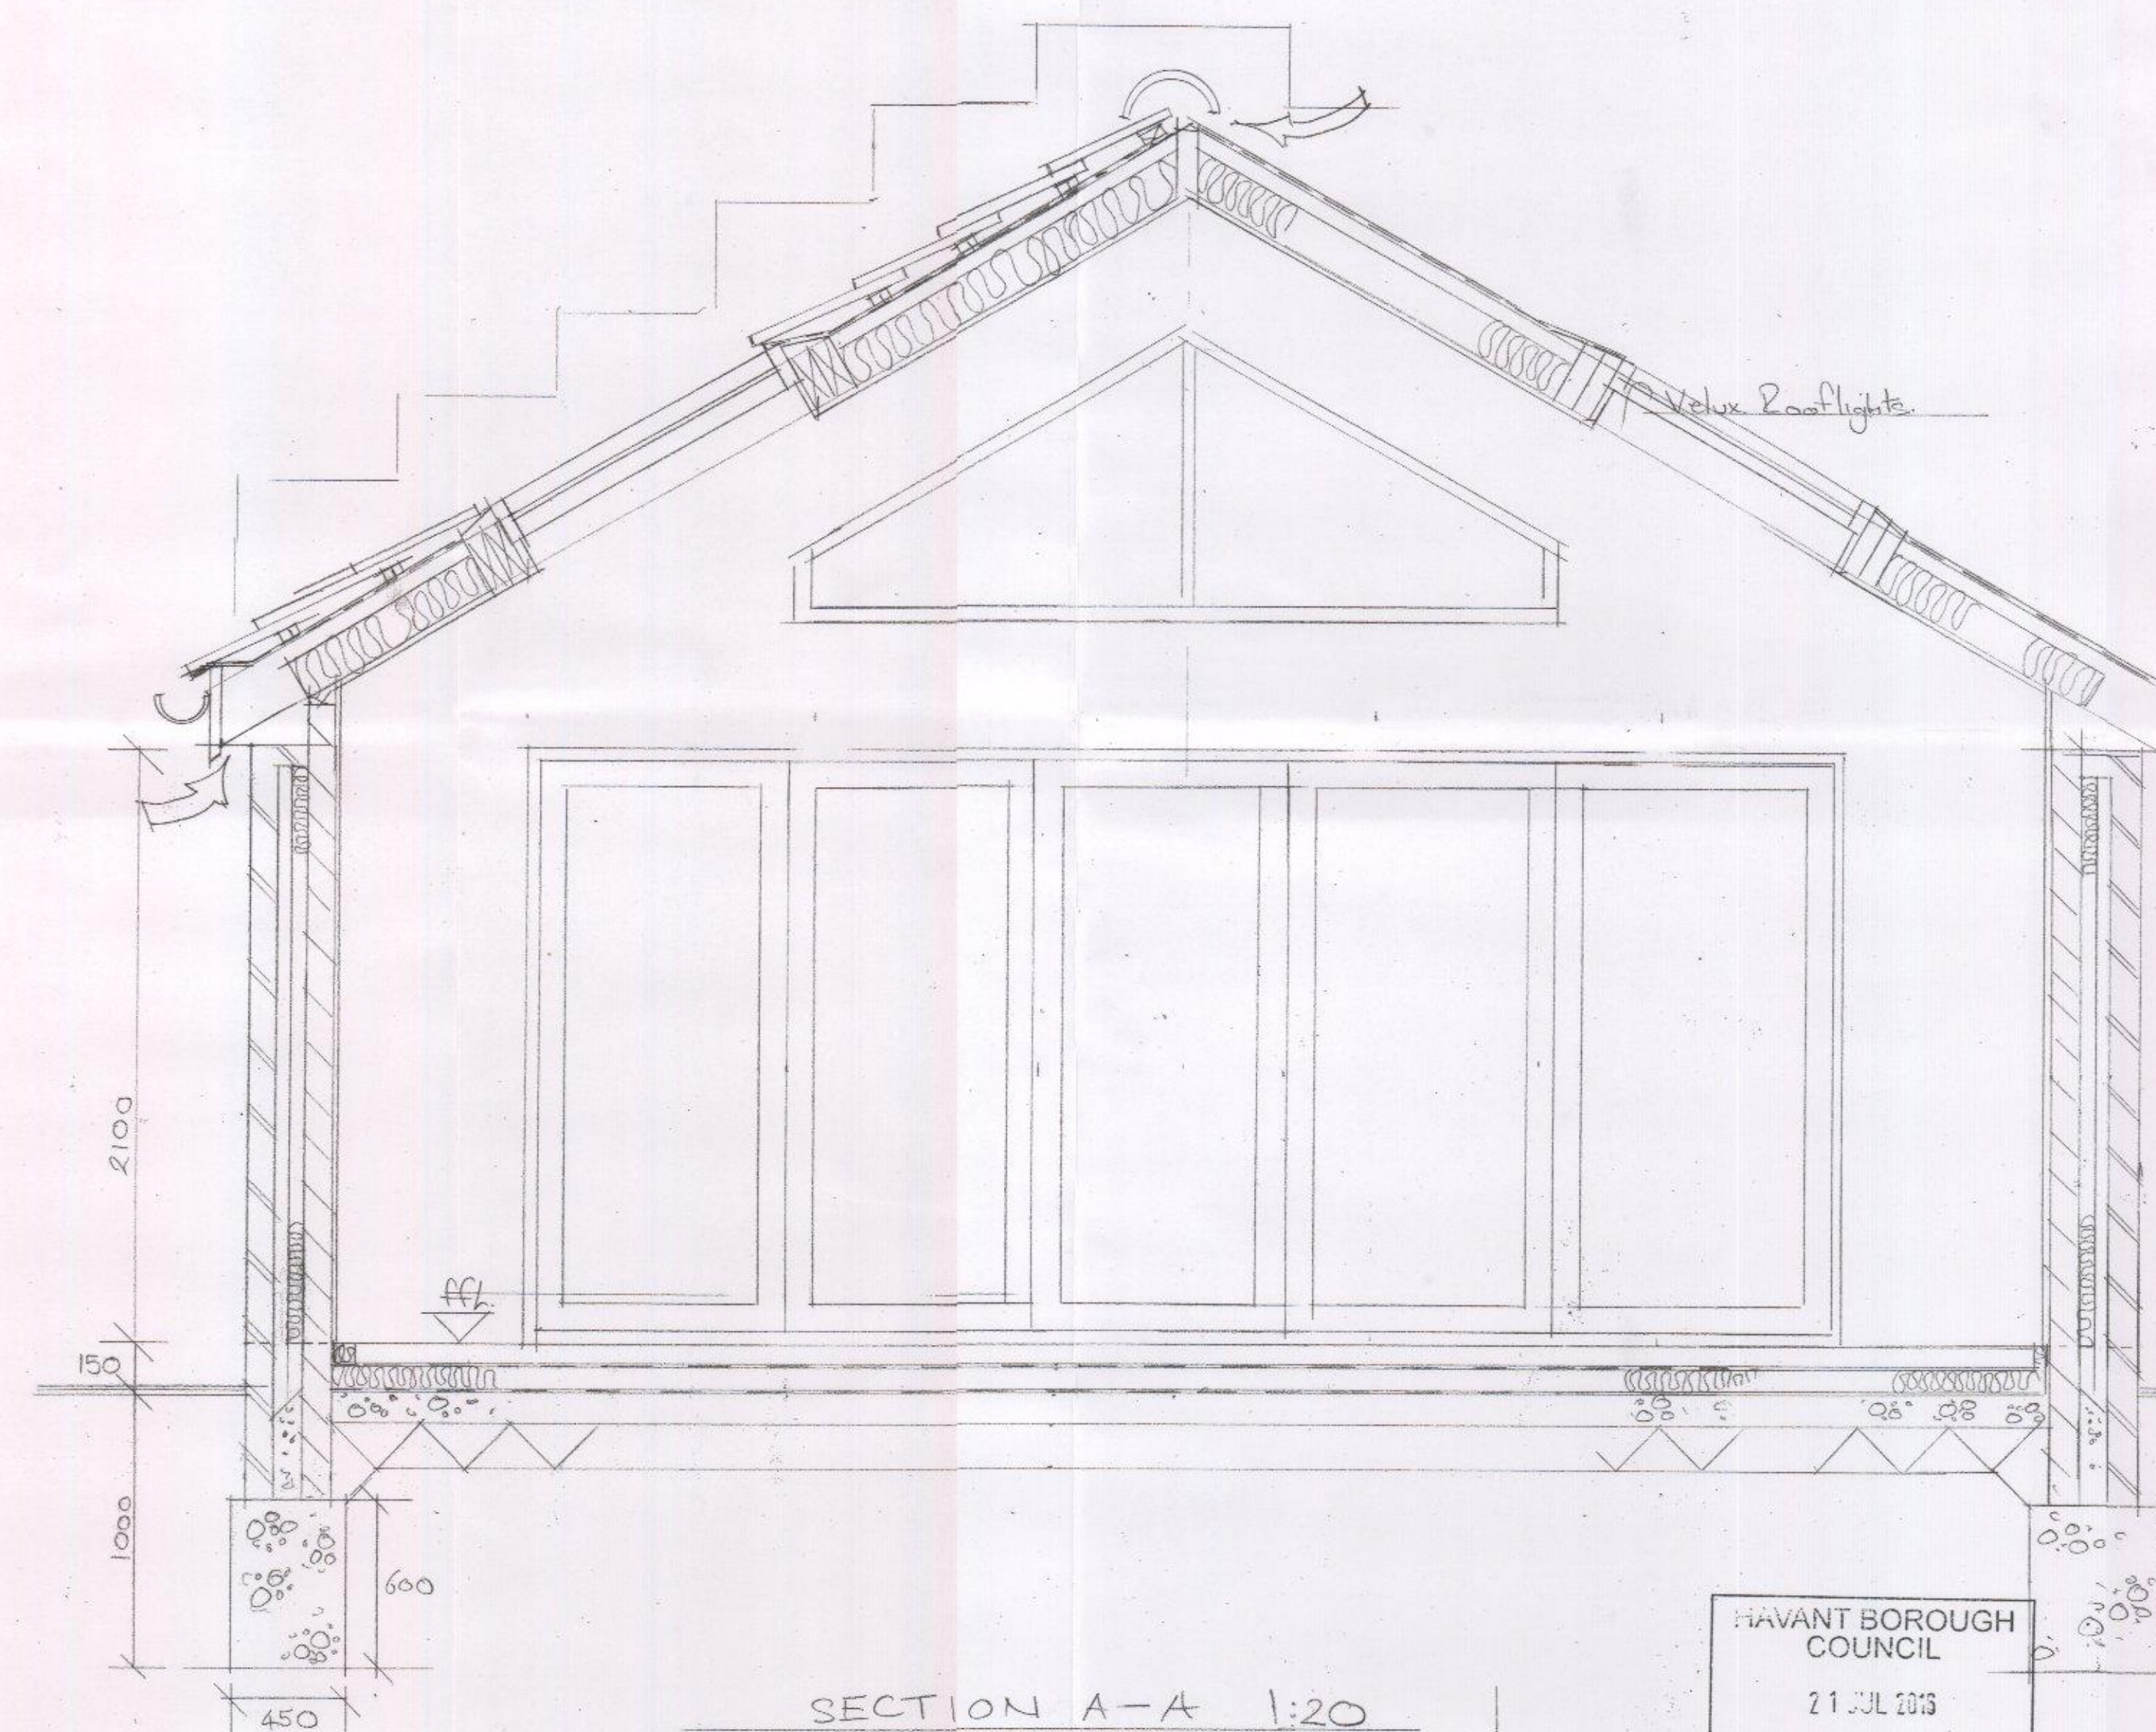
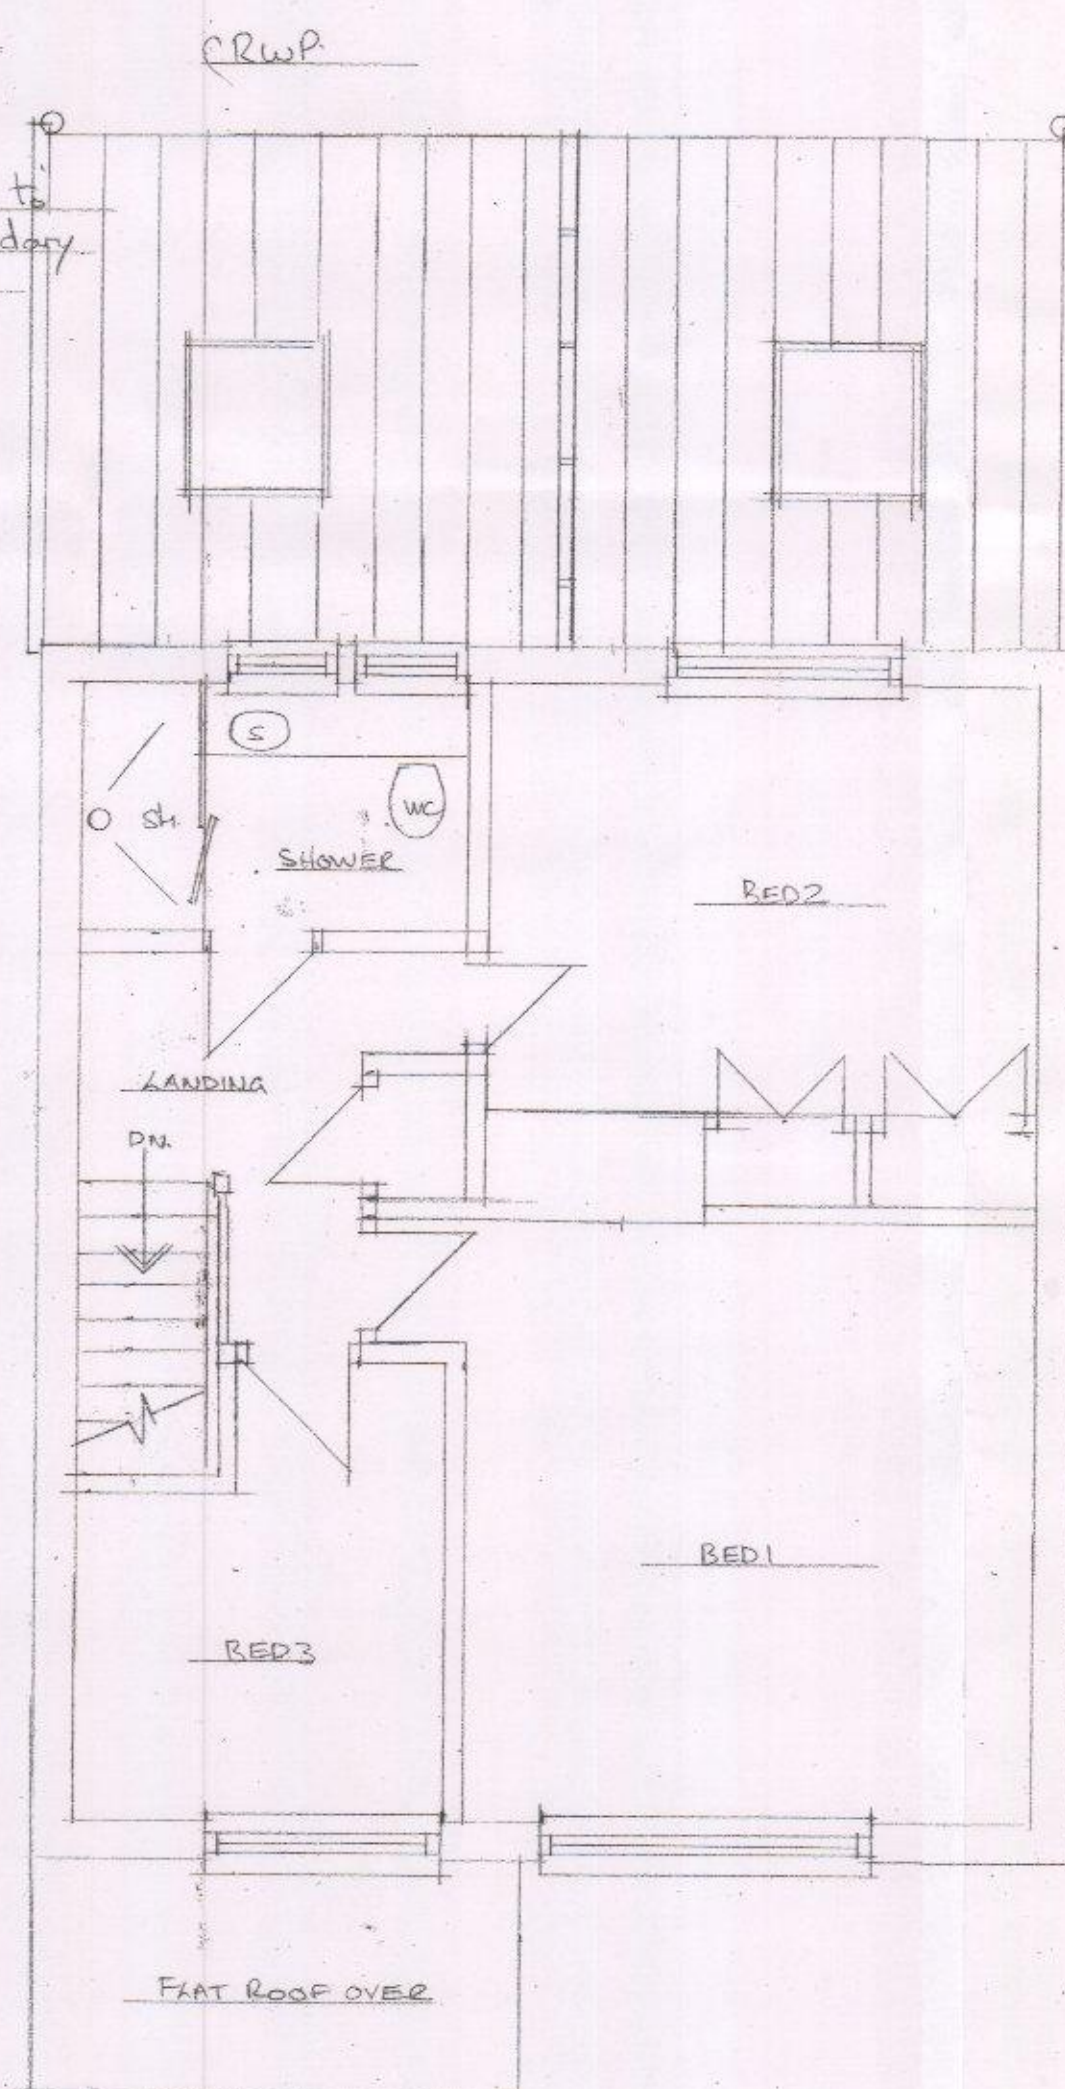
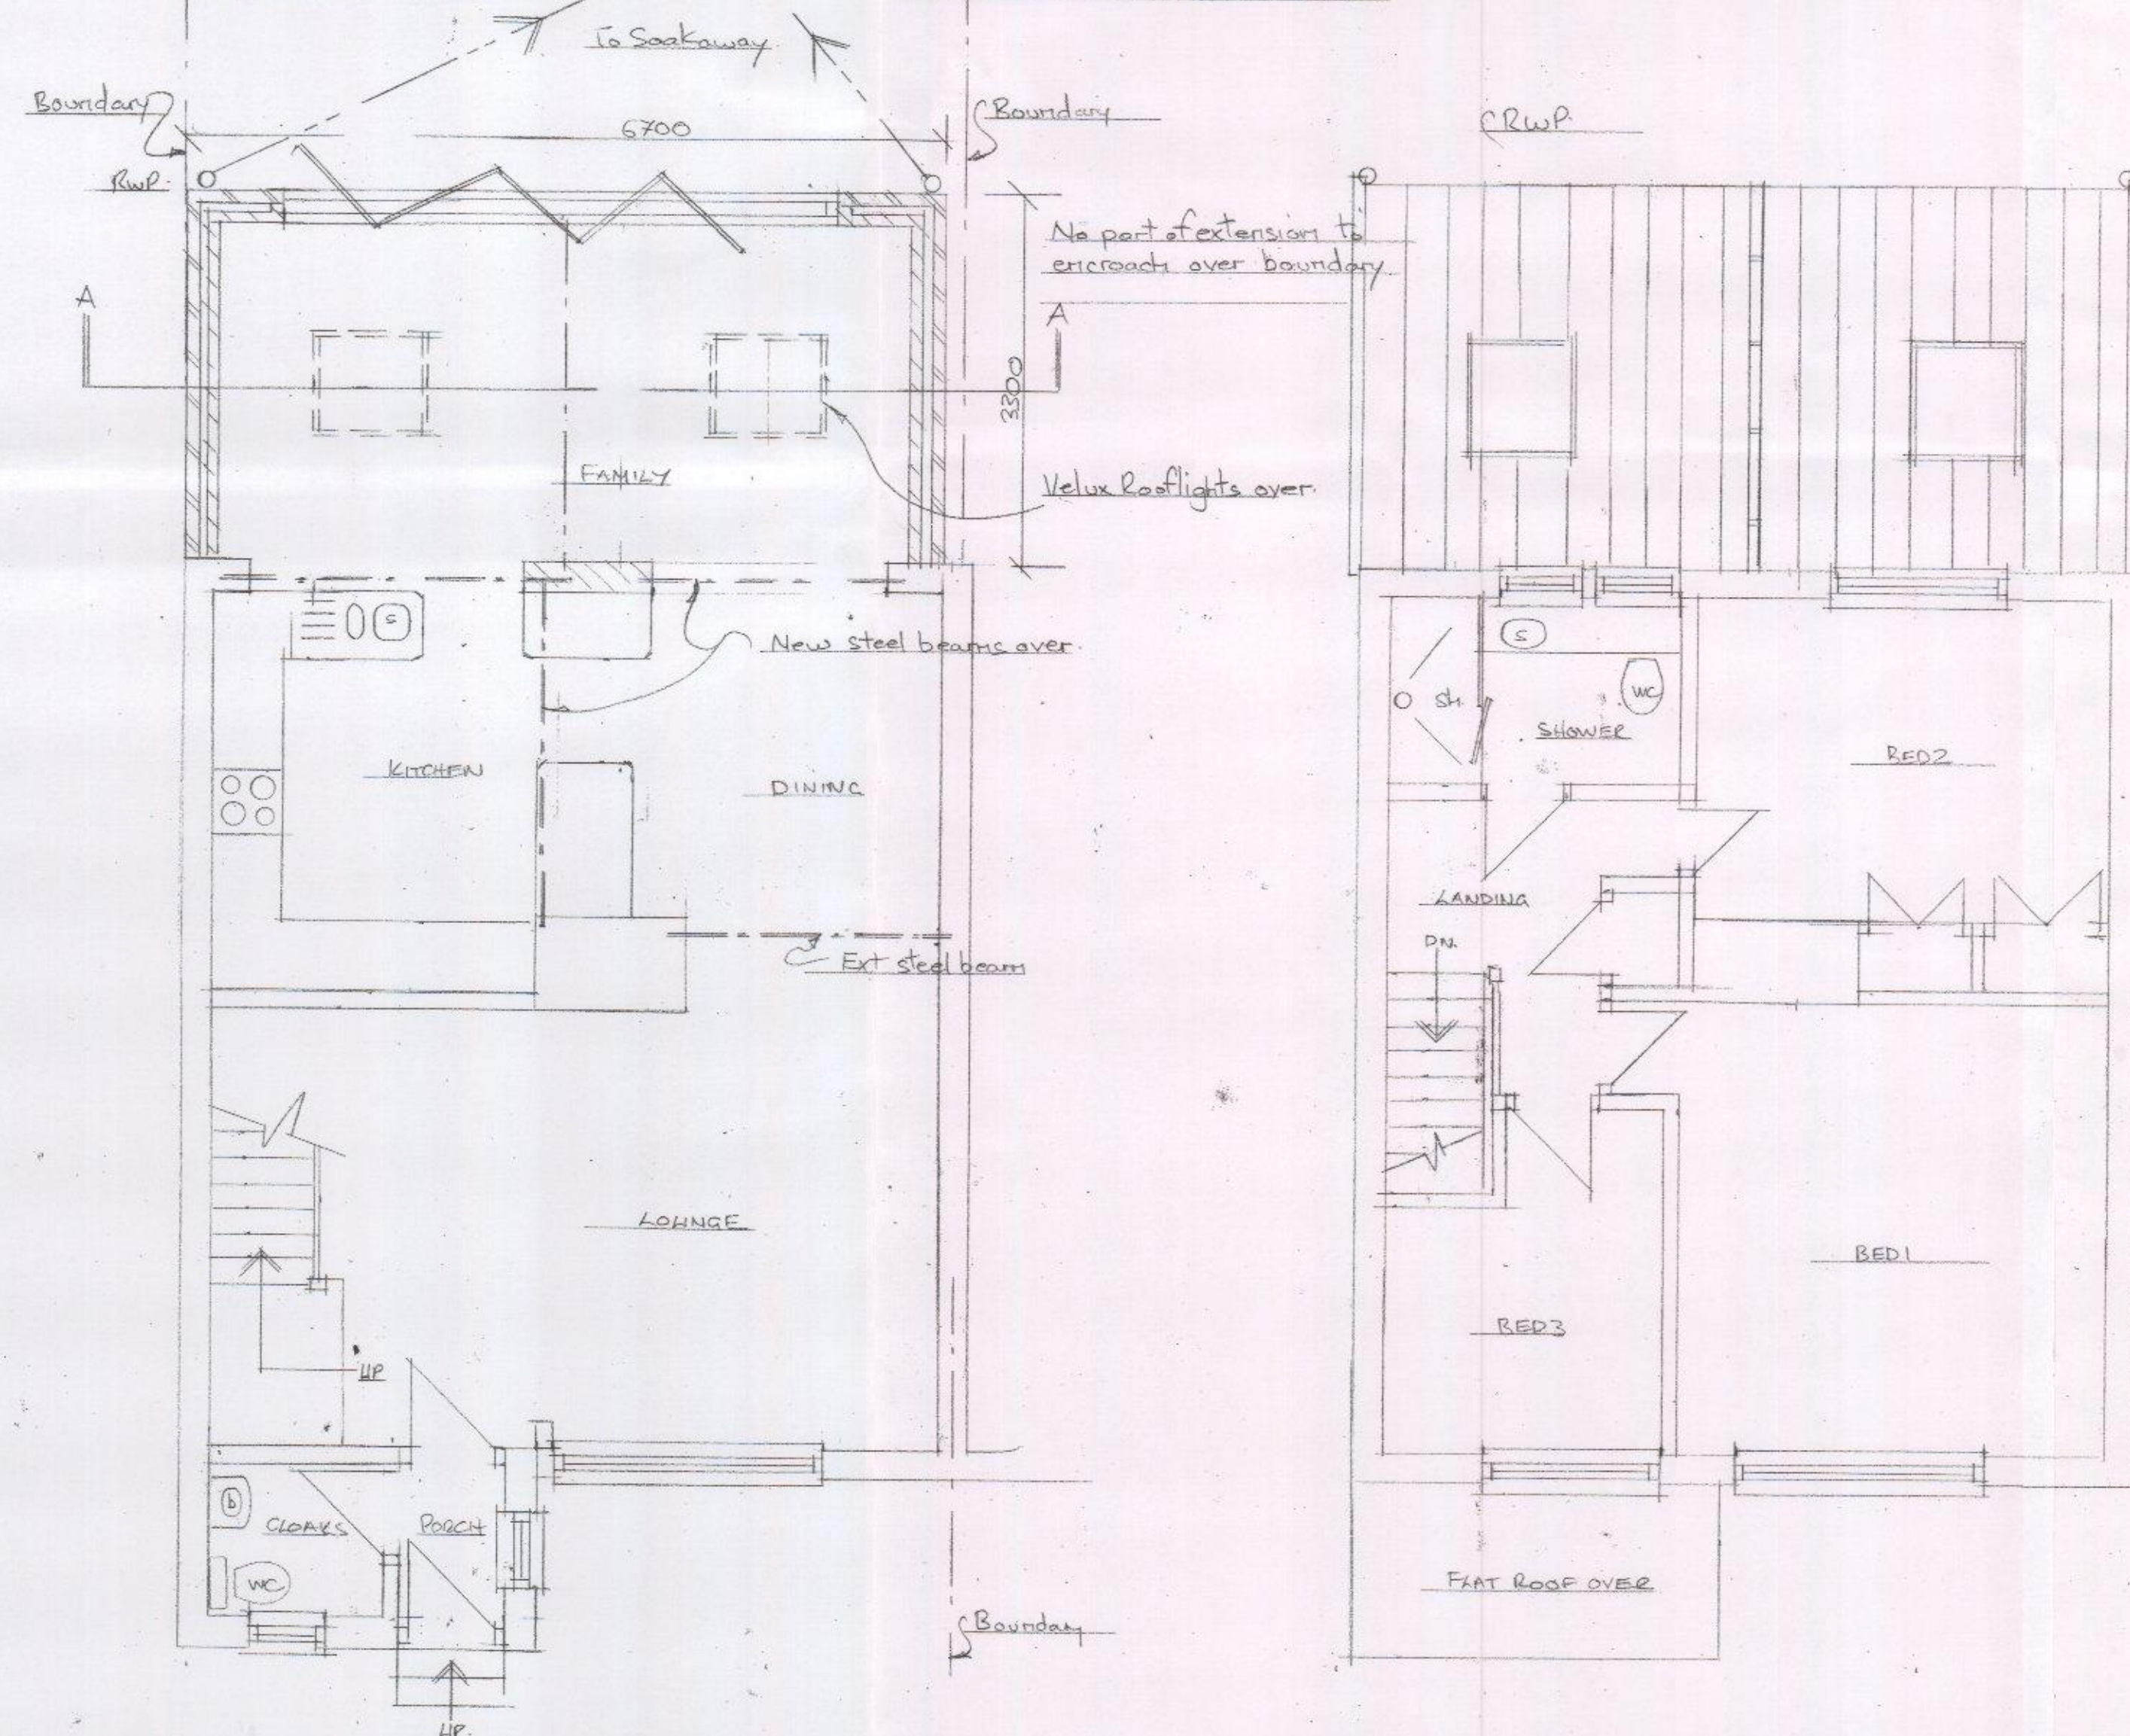


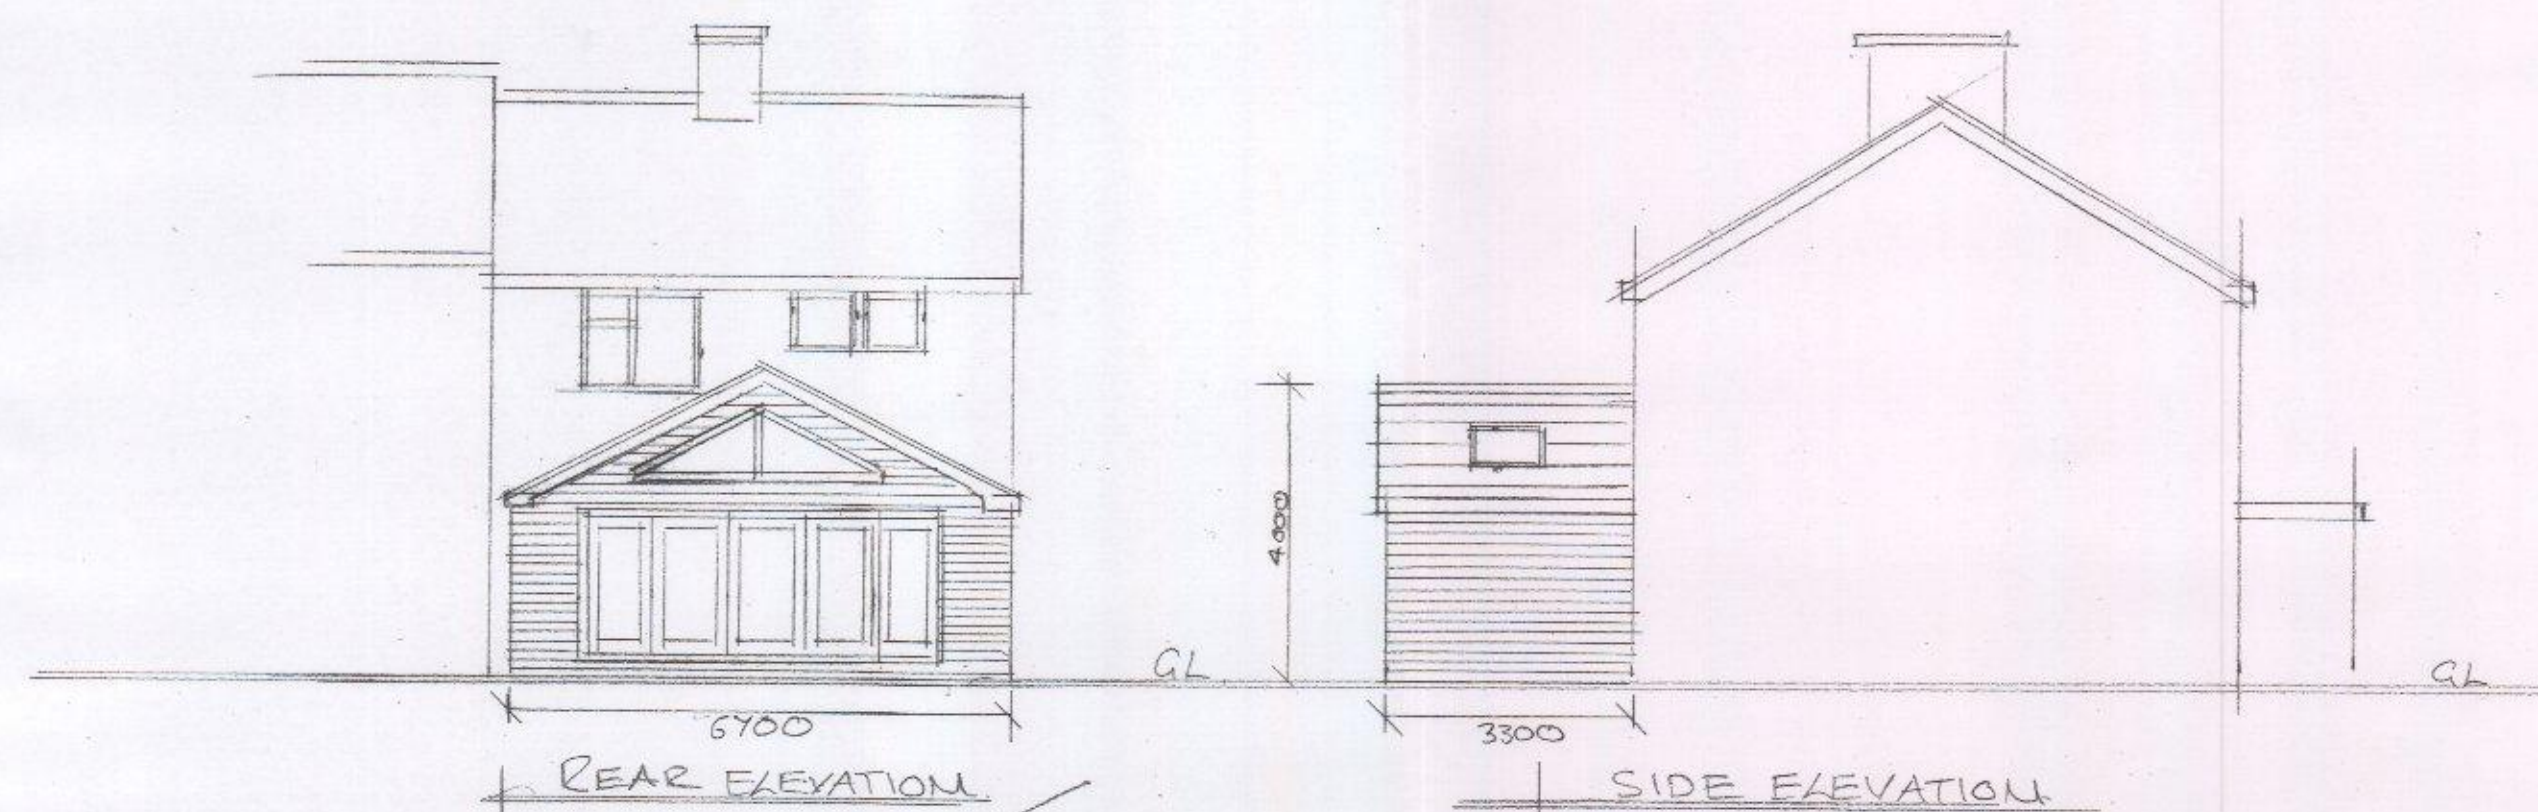

HAVANT BOROUGH
COUNCIL
21 JUL 2013
RECEIVED

PROPOSED REAR EXTENSION
16 MARK COURT
WATERLOOVILLE, POZZTA

PLANS, SECTION AND ELEVATIONS

Scale 1:50, 1:100, 1:20 Date JUNE 16

716/16/01 P DAVEY CIAT, CIOR

REVISIONS