


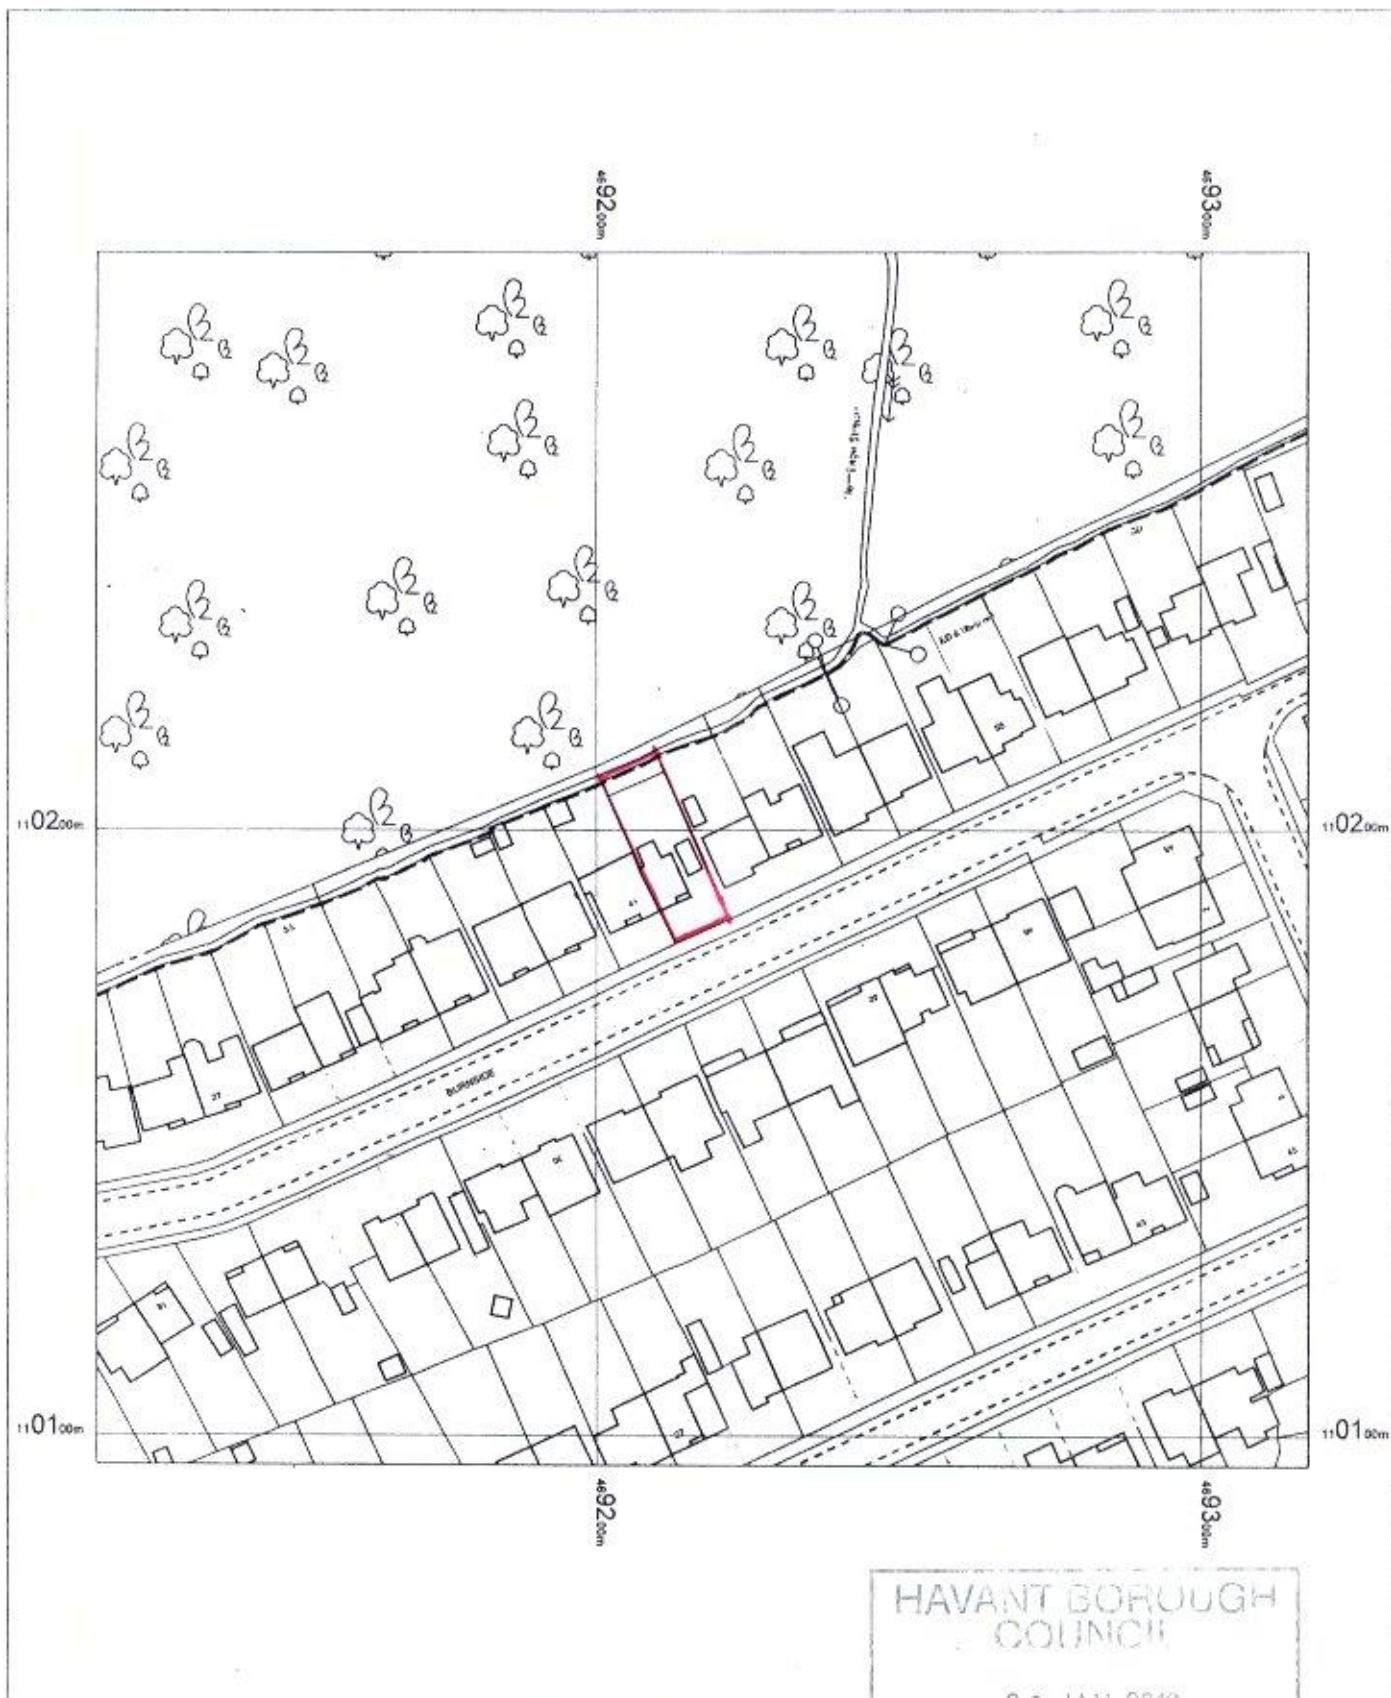

HAVANT BOROUGH
COUNCIL
23 JAN 2016
RECEIVED

OS MasterMap 1250/2500/10000 scale
06 January 2016, ID: BW1-00491038
www.blackwellmapping.co.uk

1:1250 scale print at A4, Centre: 469218 E, 110195 N

©Crown Copyright Ordnance Survey. Licence no.
100041040

Mapping
sourced from

Ordnance
Survey

BLACKWELL'S
www.blackwellmapping.co.uk

TEL: 02920 228 779
maps.cardiff@blackwell.co.uk