


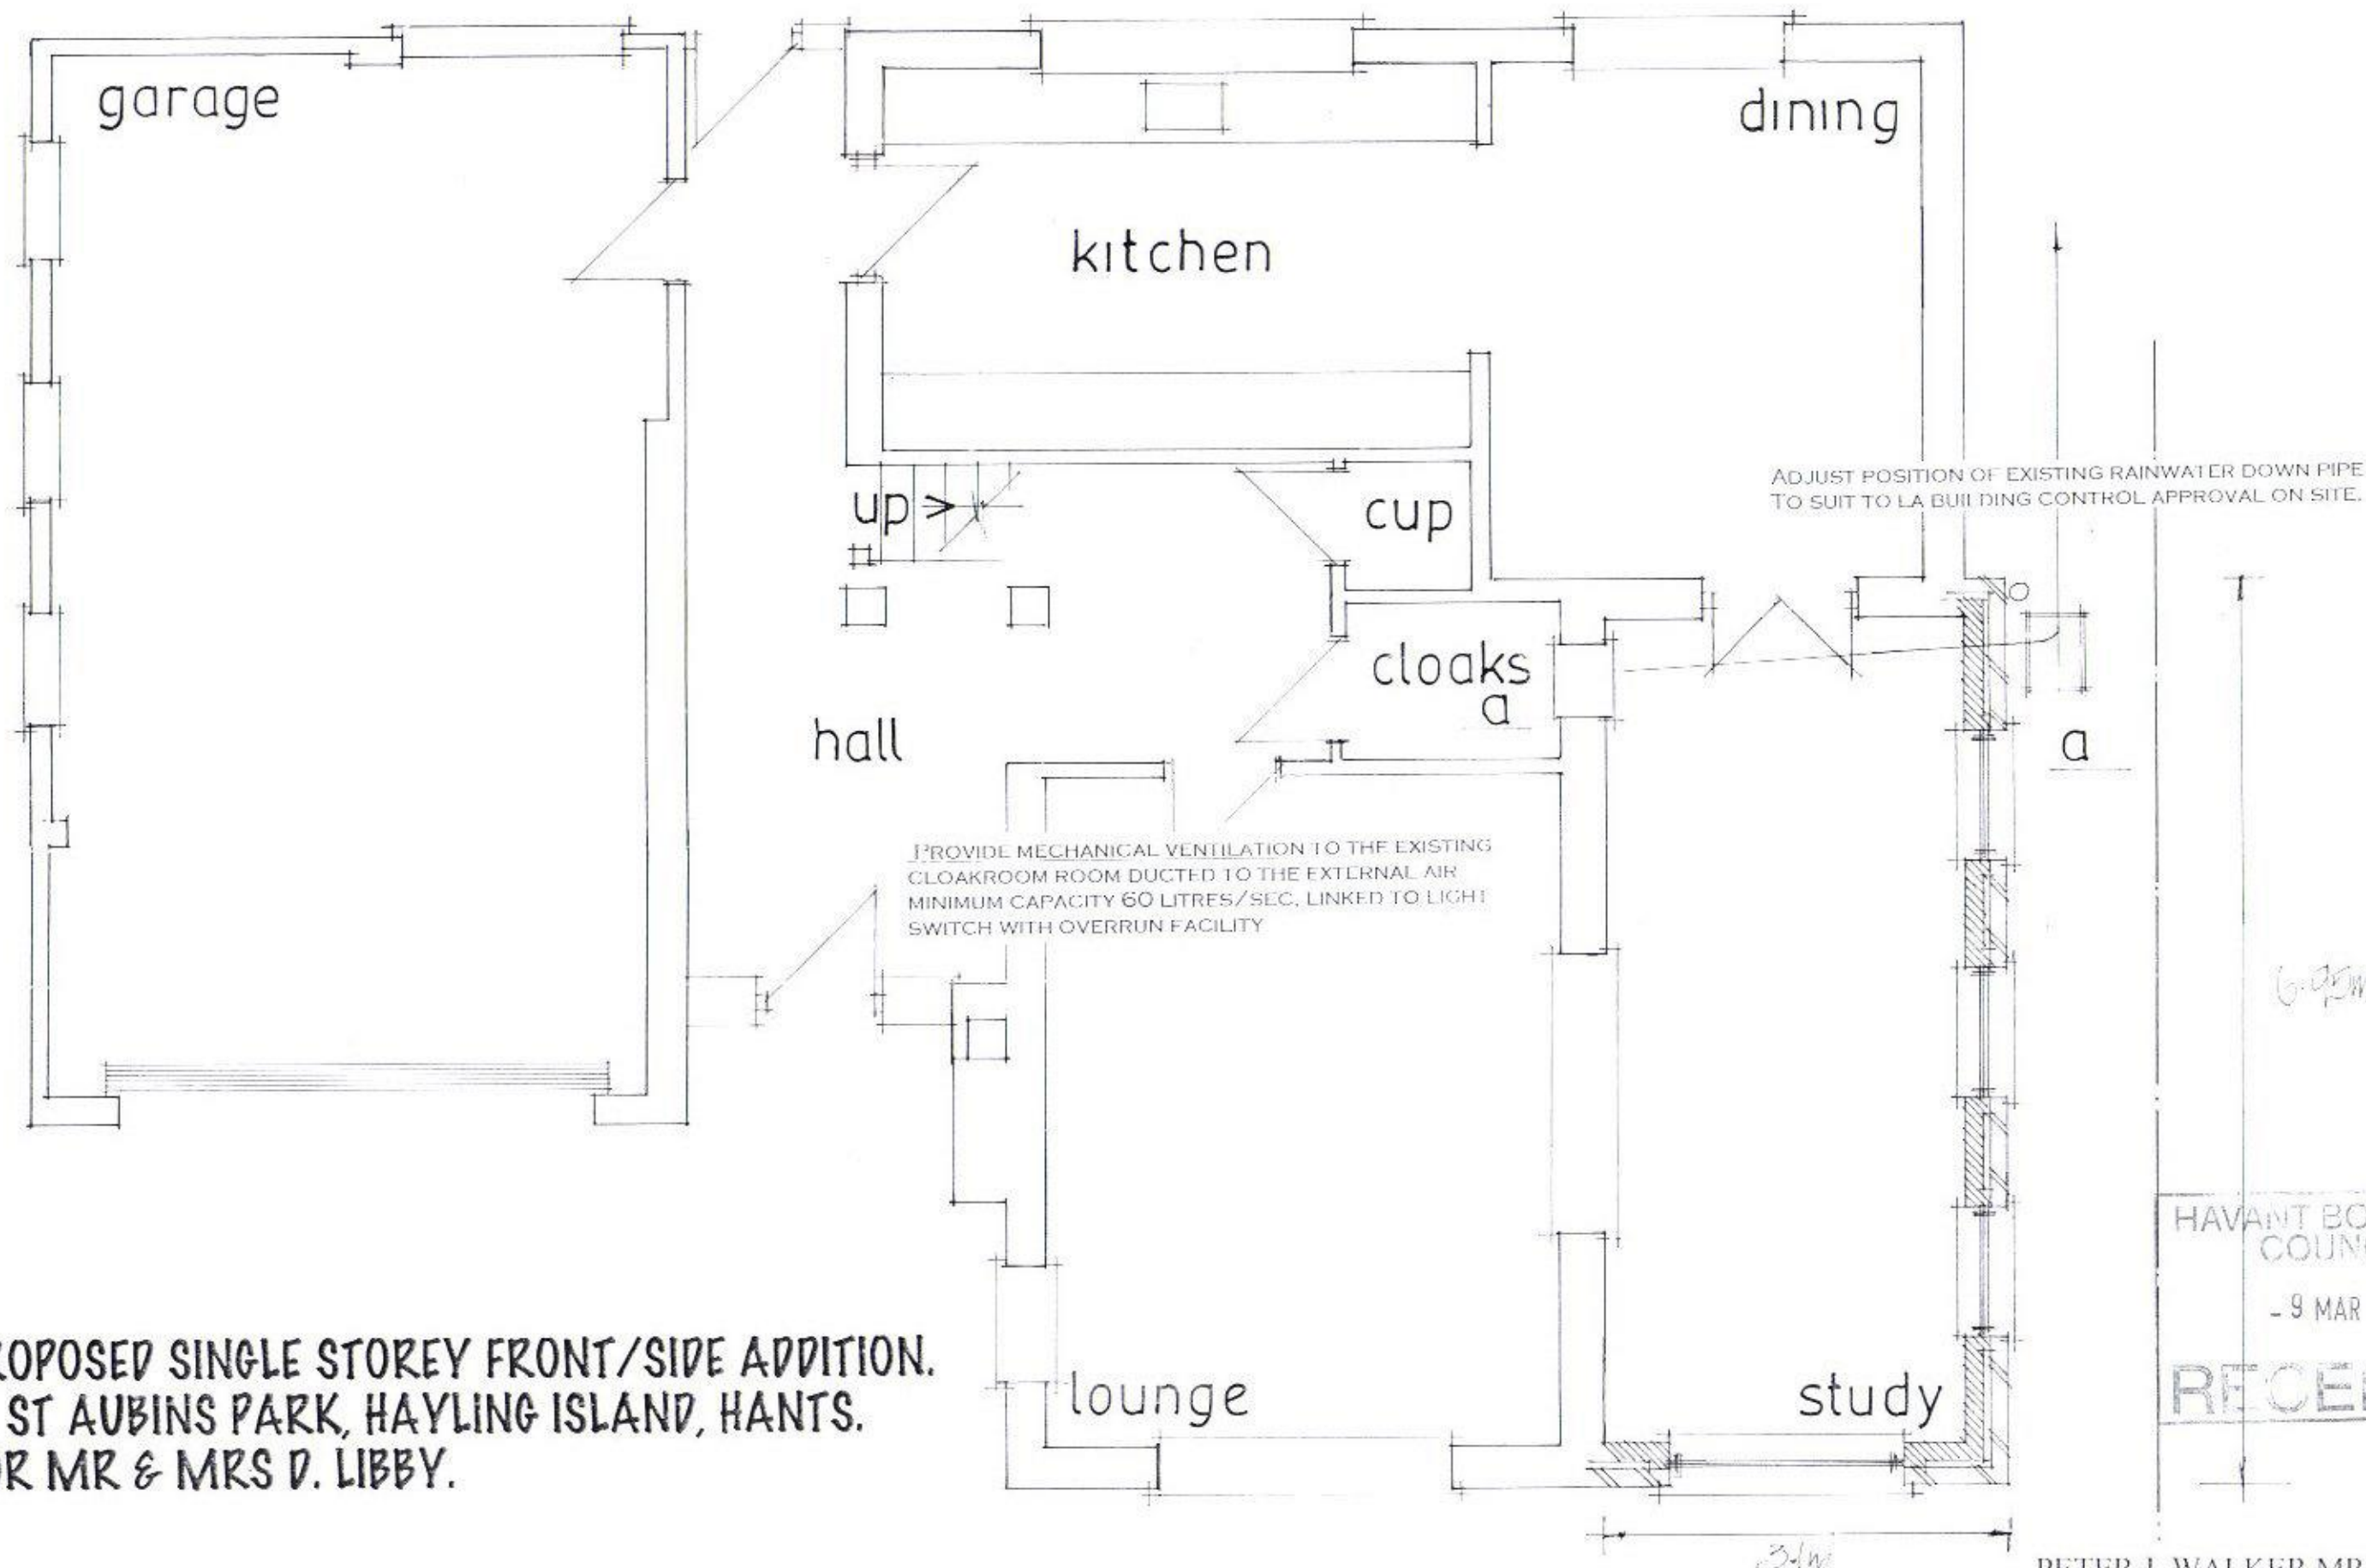

PROPOSED SINGLE STOREY FRONT/SIDE ADDITION.  
1, ST AUBINS PARK, HAYLING ISLAND, HANTS.  
FOR MR & MRS D. LIBBY.

date feb 16  
scale 1:50

PROPOSED GROUND FLOOR



PETER J. WALKER MRICS  
CHARTERED SURVEYOR  
182 SEAFRONT, HAYLING ISLAND, HANTS  
PO11 9 AN

TEL: 02392467571