



Corrugated metal roof with metal support posts

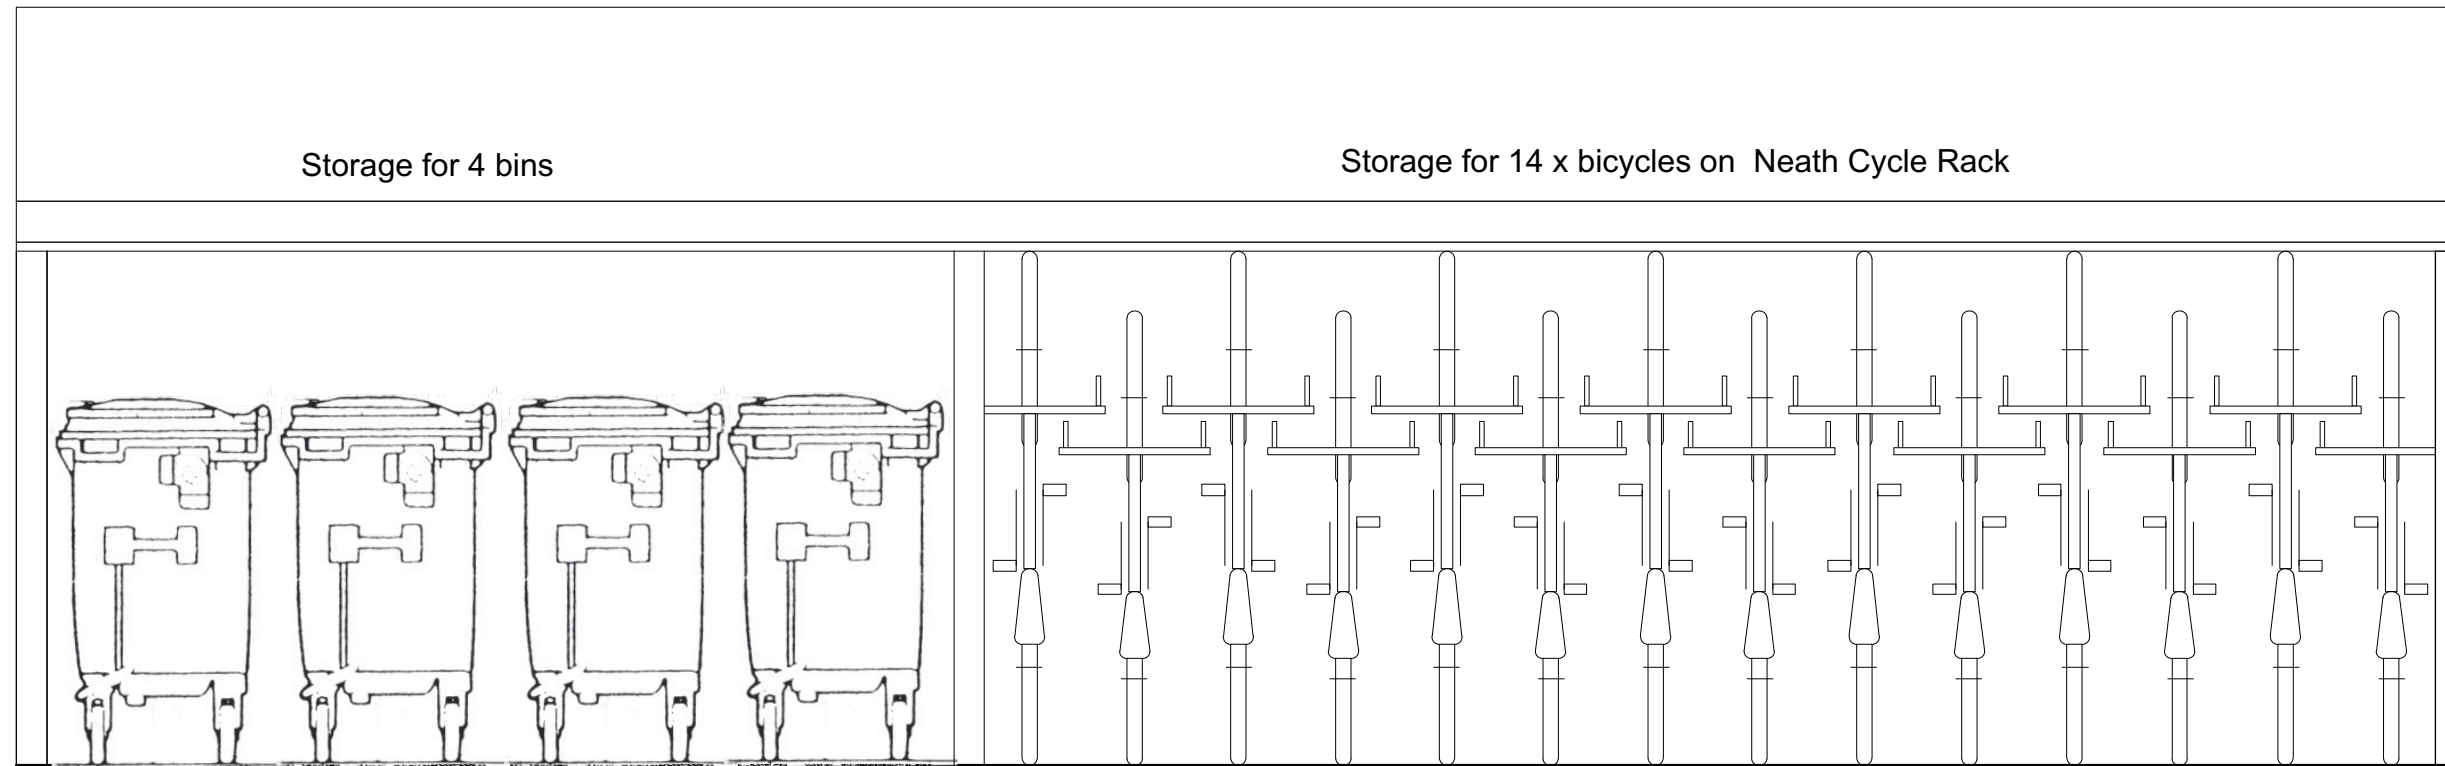


1

Elevation
Scale: 1:25

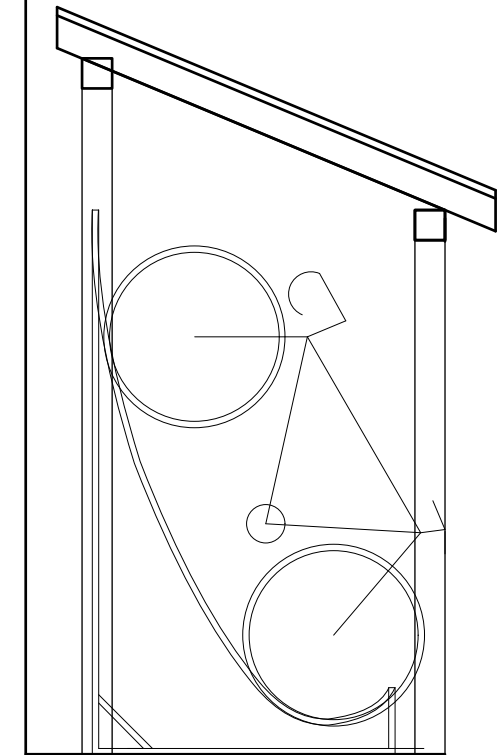

2

Section
Scale: 1:25

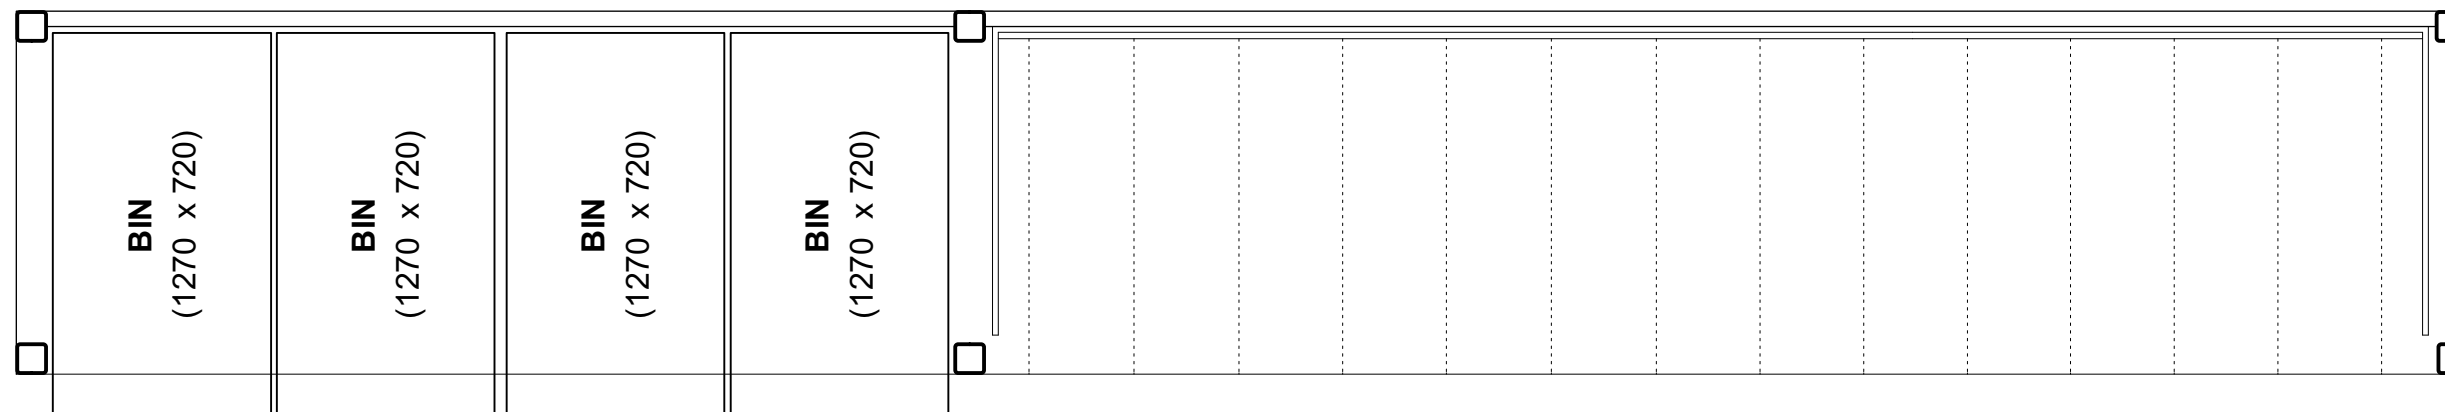

3

Plan
Scale: 1:25

© The copyright of this drawing remains with Pro Vision and may not be reproduced in any form without prior written consent. Only scale from this drawing for the purposes of determining a planning application. Do not scale from this drawing for construction purposes. Any discrepancies between this and any other consultant's drawings should be reported to the Architect immediately. The contractor must check all dimensions before commencing work on site and all discrepancies reported to the Architect. No deviation from this drawing will be permitted without the prior consent of the

[illegible]

CLIENT:
**Boulevard Property Holdings
Ltd**

PROJECT:
5-7 East Street

DRAWING:
Bicycle Store

DATE:
Jan 17

SCALE: **1:25 @ A3**

DWG NO: **2226/P15**

REV: #



www.pro-vision.co.uk