


PROPOSED SINGLE STOREY REAR ADDITION.
74, ANDREW CRES, WATERLOOVILLE, HANTS.
FOR C WHITEHEAD & P GODWIN

HAVANT BOROUGH
COUNCIL

21 DEC 2016

RECEIVED

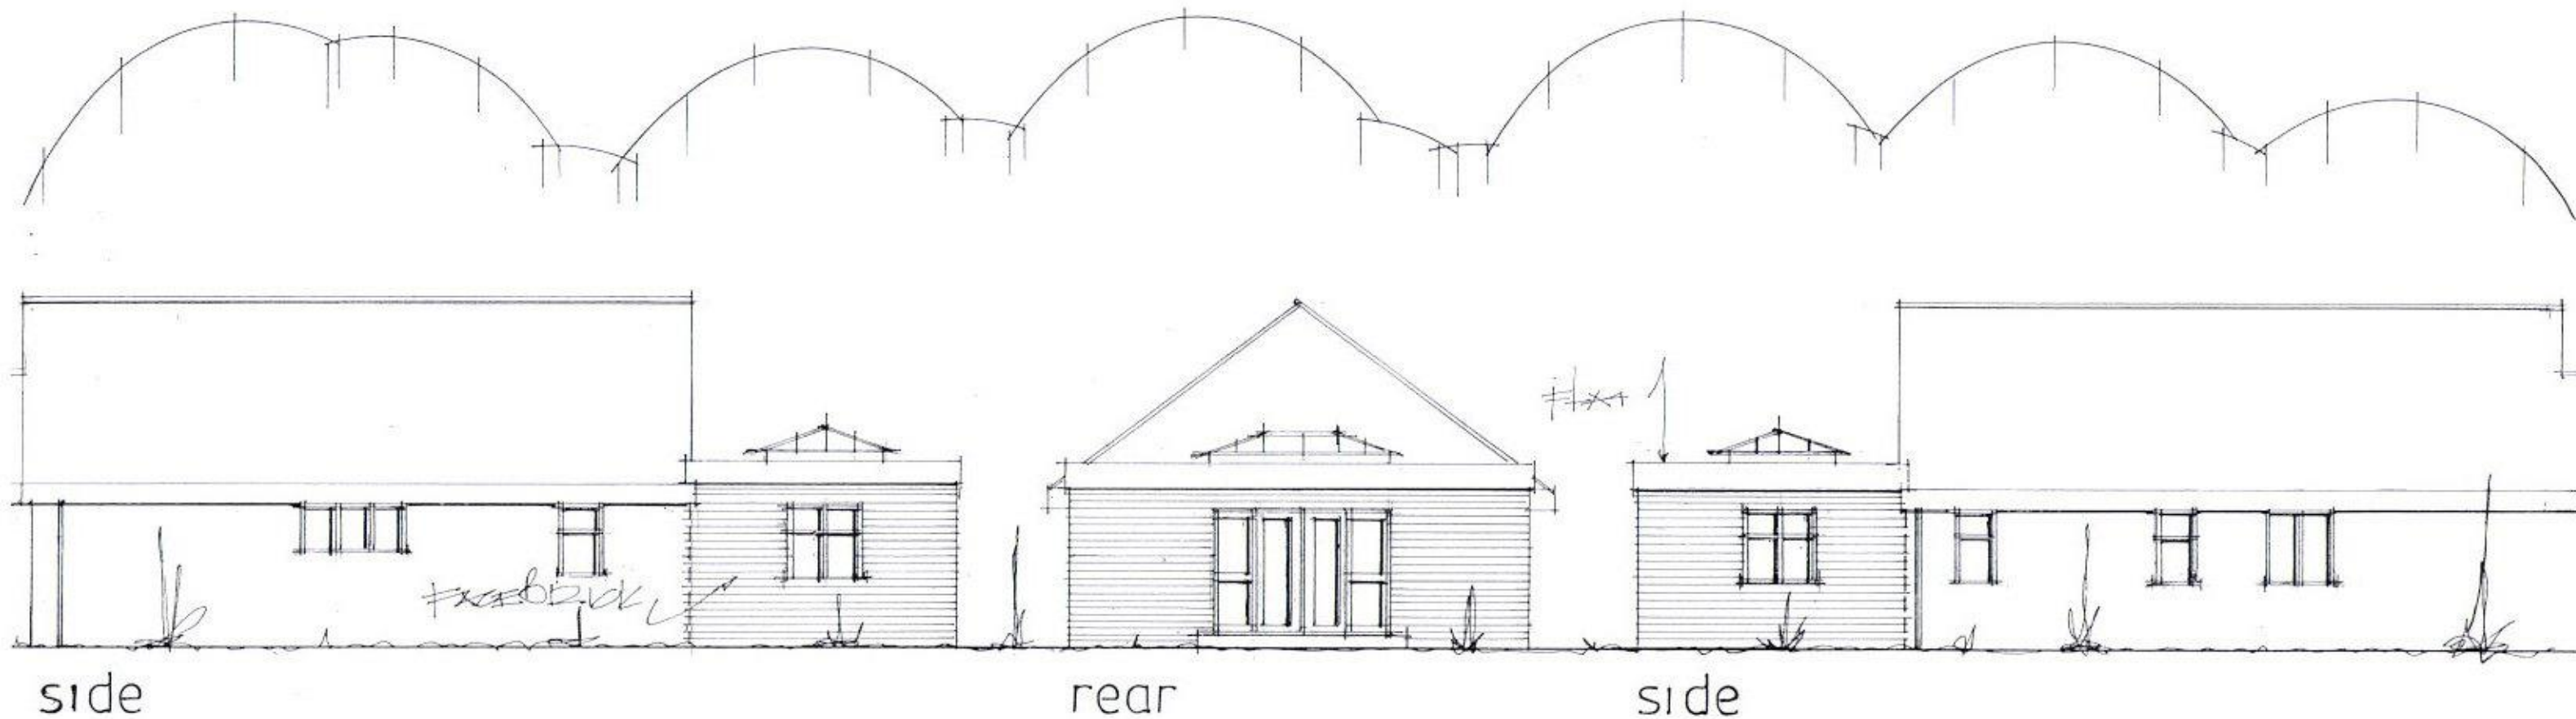

date dec 16
scale 1:100

Proposed Elevations

PETER J. WALKER MRICS
CHARTERED SURVEYOR
182 SEAFRONT, HAYLING ISLAND, HANTS
PO11 9 AN

TEL: 02392467571