


SOUTHERN WATER

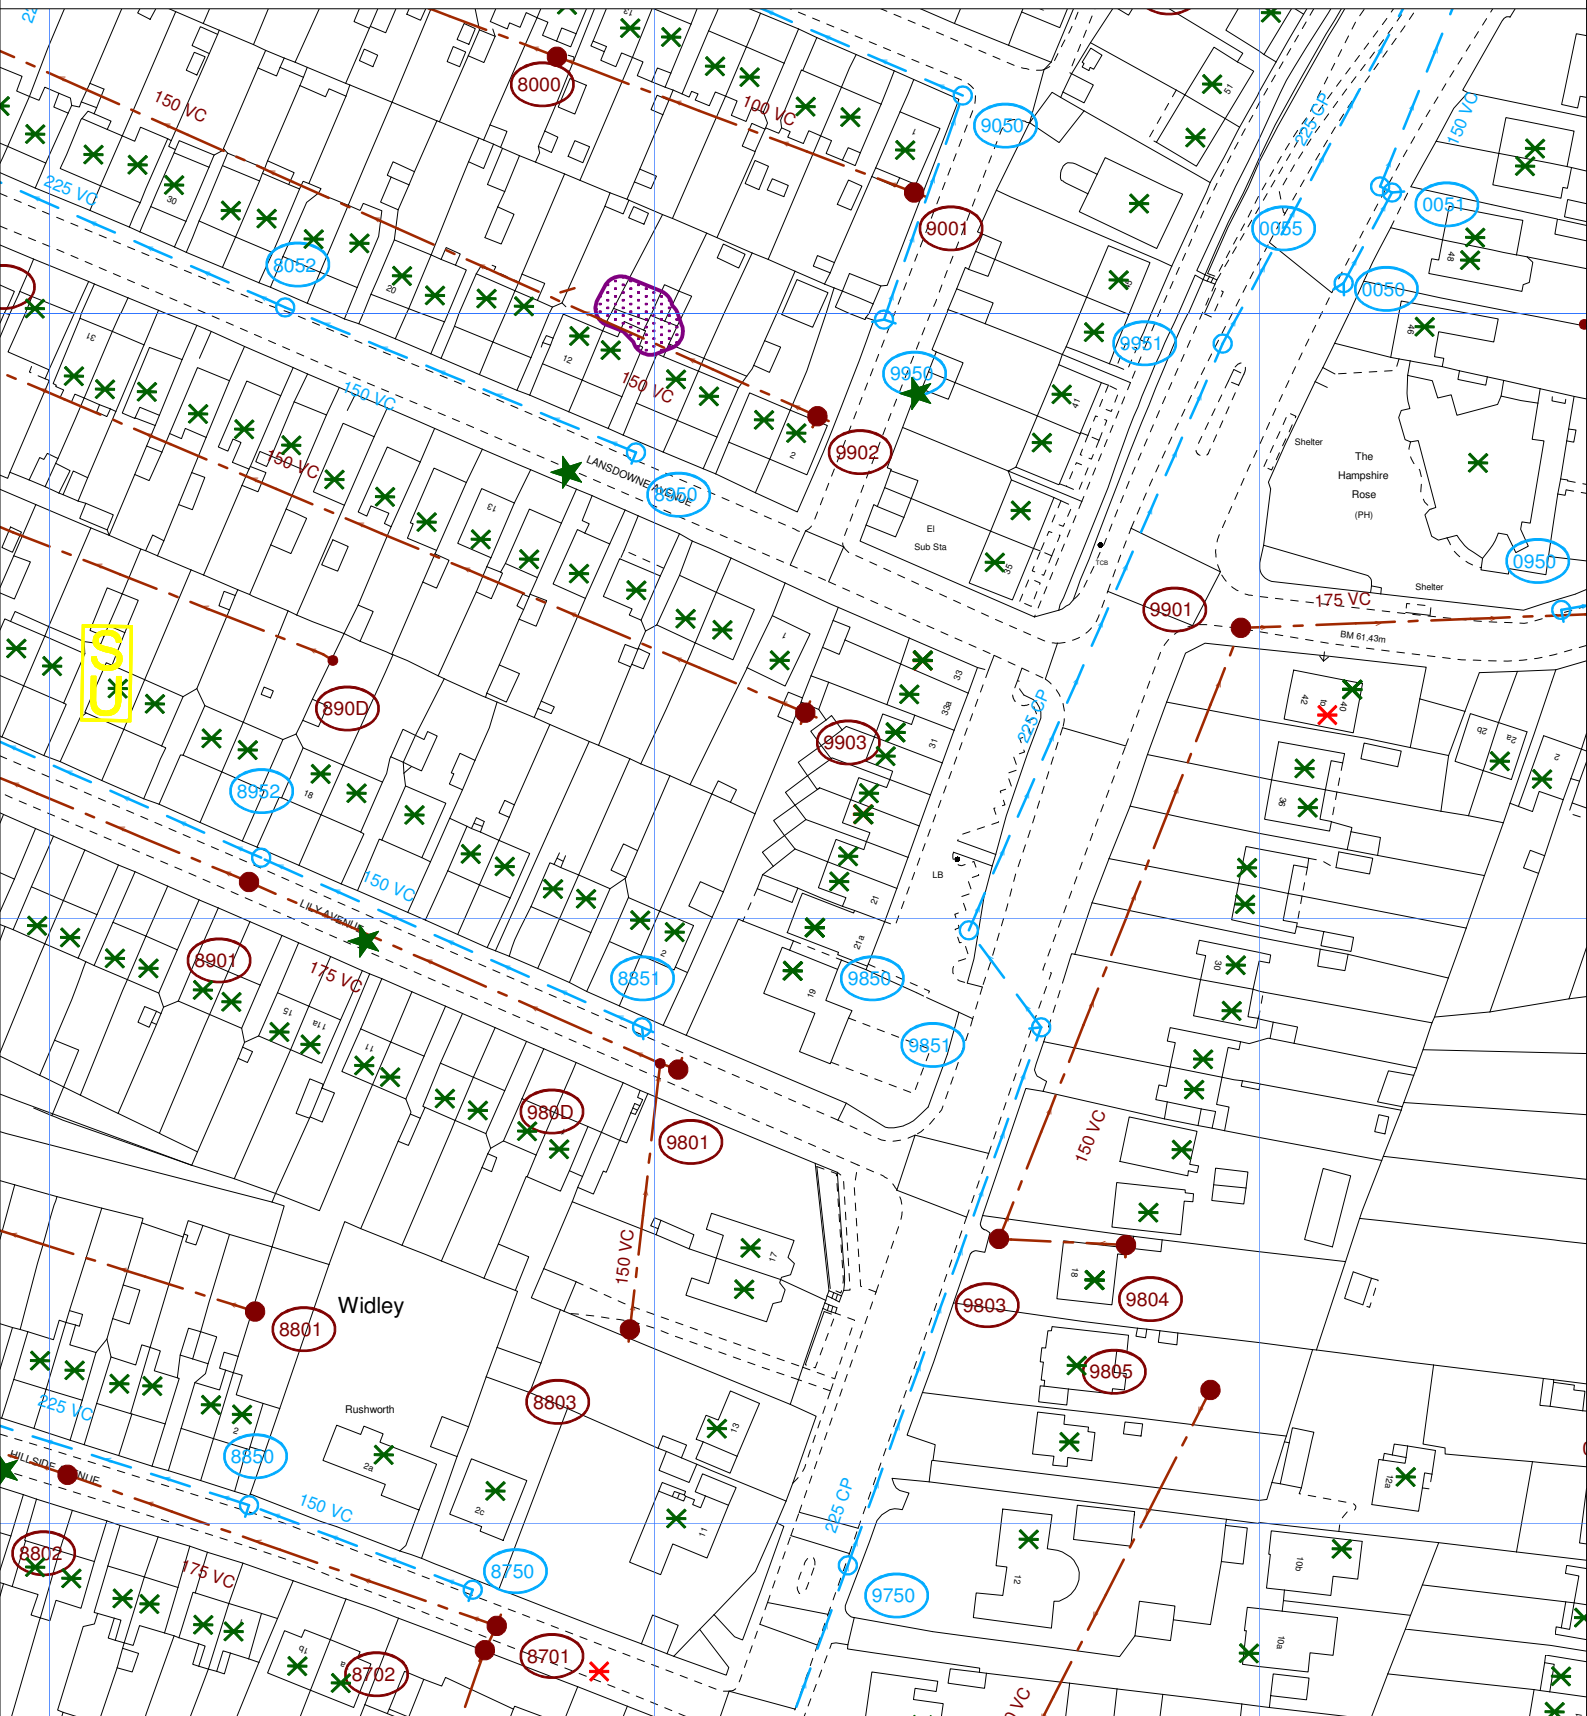

The positions of pipes shown on this plan are