



**PROPOSED FLOOR LAYOUT
SCALE 1:50**

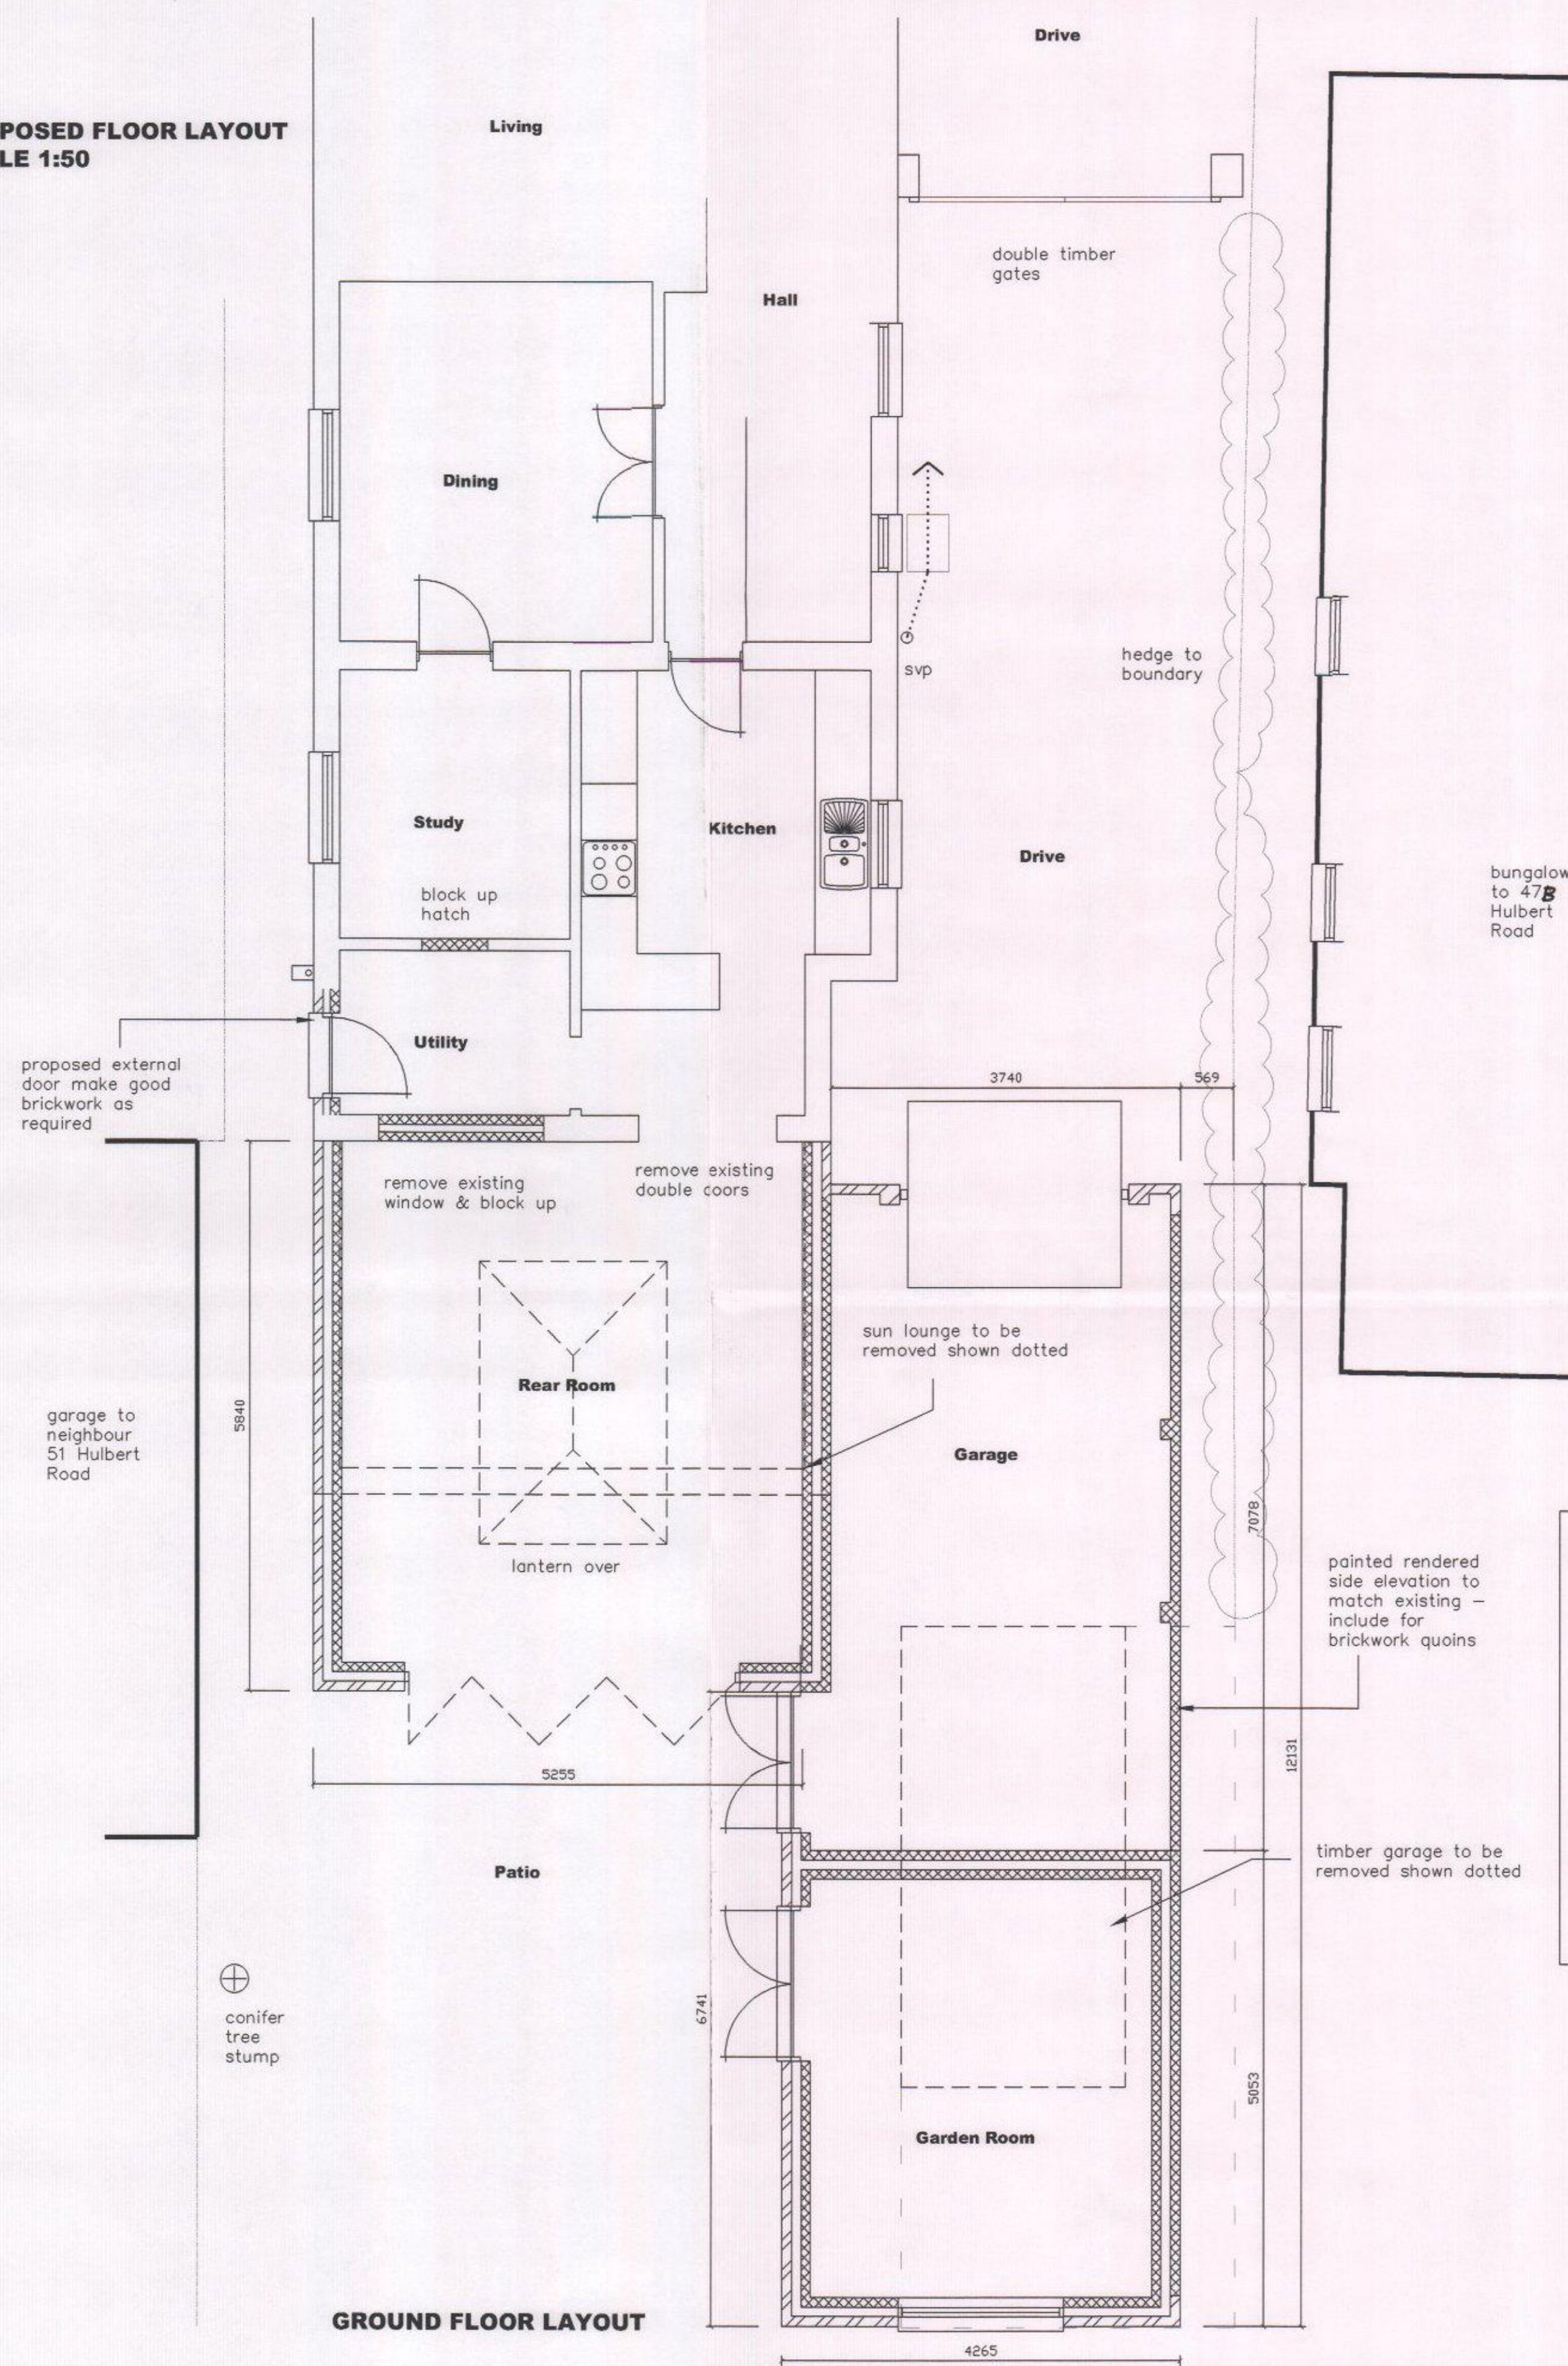

GROUND FLOOR LAYOUT


- KEY:**
- Blockwork
 - External brickwork
 - Timber/metal framed stud walling
 - Mechanical extraction fan
 - Mains Powered interconnecting smoke detectors
 - SVP Soil & vent pipe
 - SS Stub stack
 - RWP Rain water pipe
 - Mains Powered interconnecting heat detector (with smoke)
 - Levels

**PROPOSED ELEVATIONS
SCALE 1:100**

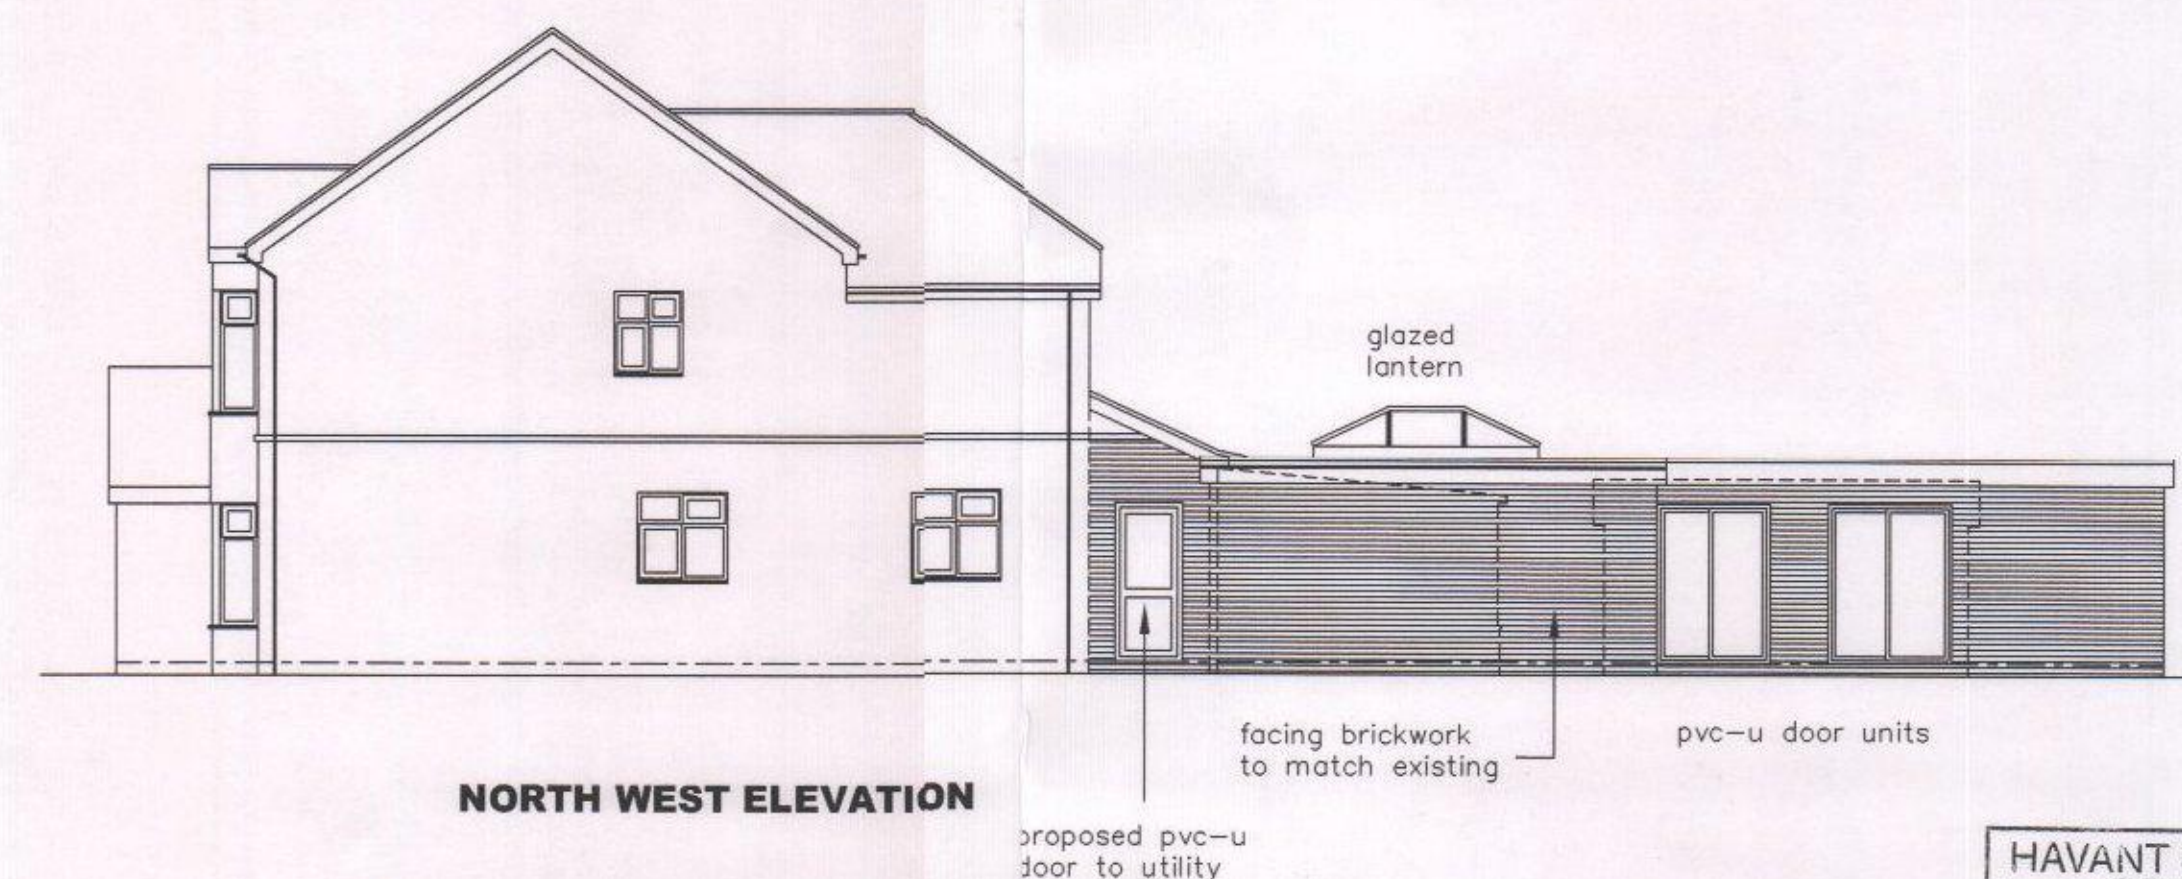

NOTES:
The design and construction of this project shall be in accordance with the current Building Regulations & NHBC Standards. These notes & drawings have been prepared solely for the purpose of Planning & Building Regulation approval.
Do not scale from this drawing unless for Planning purposes. All dimensions to be checked on-site and any alterations to be approved by the Architect and/or client prior to any work commencing.
Ordnance Survey Licence No: 100047591
This drawing is to be read in conjunction with all other drawings.

AMENDMENTS:
Rev A : General amendments - 29/04/16

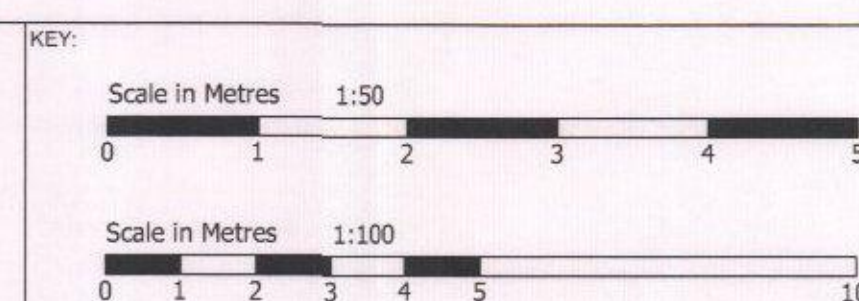

CLIENT NAME & ADDRESS
Mr & Mrs J Barton
49 Hulbert Road
Bedhampton
Havant
PO9 3TB

PROJECT ADDRESS
49 Hulbert Road
Bedhampton
Havant
PO9 3TB

DRAWING DETAILS
PLANNING DRAWING
Proposed Floor Layout & Elevations

PROJECT No 847	DWG No 3	REV No A
SCALE 1:500 1:501:100 @ A1	DRAWN BWH	DATE 22/04/16



B H ARCHITECTURE Ltd
Heath Cottage
Newlands Lane
Purbrook
Waterlooville
Hants
PO7 5SQ
Tel: 1 023 9223 2322
Mob: 07747 771808
E-mail: bernard@bernardharding.com

HAVANT BOROUGH COUNCIL
- 6 MAY 2016
RECEIVED