





PROPOSED WEST ELEVATION

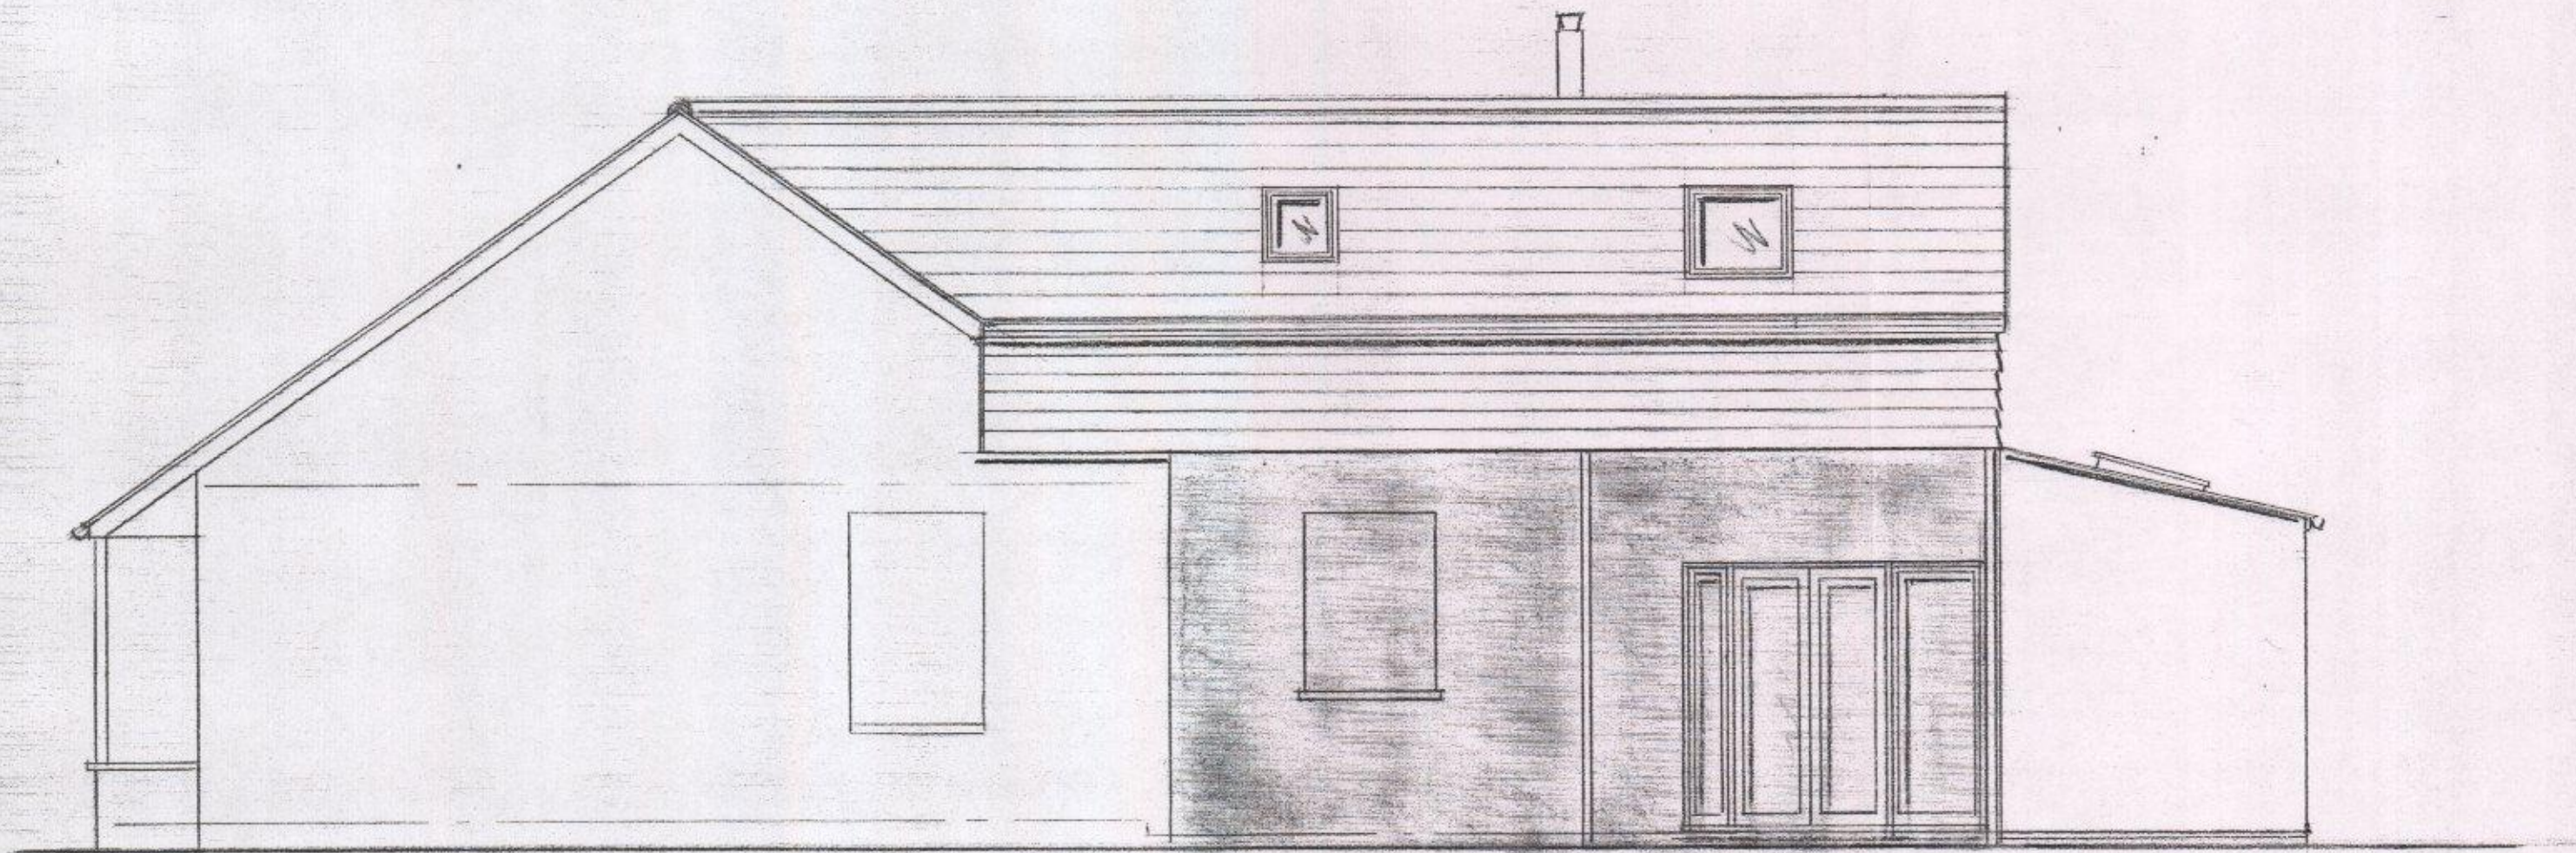

PROPOSED EAST ELEVATION

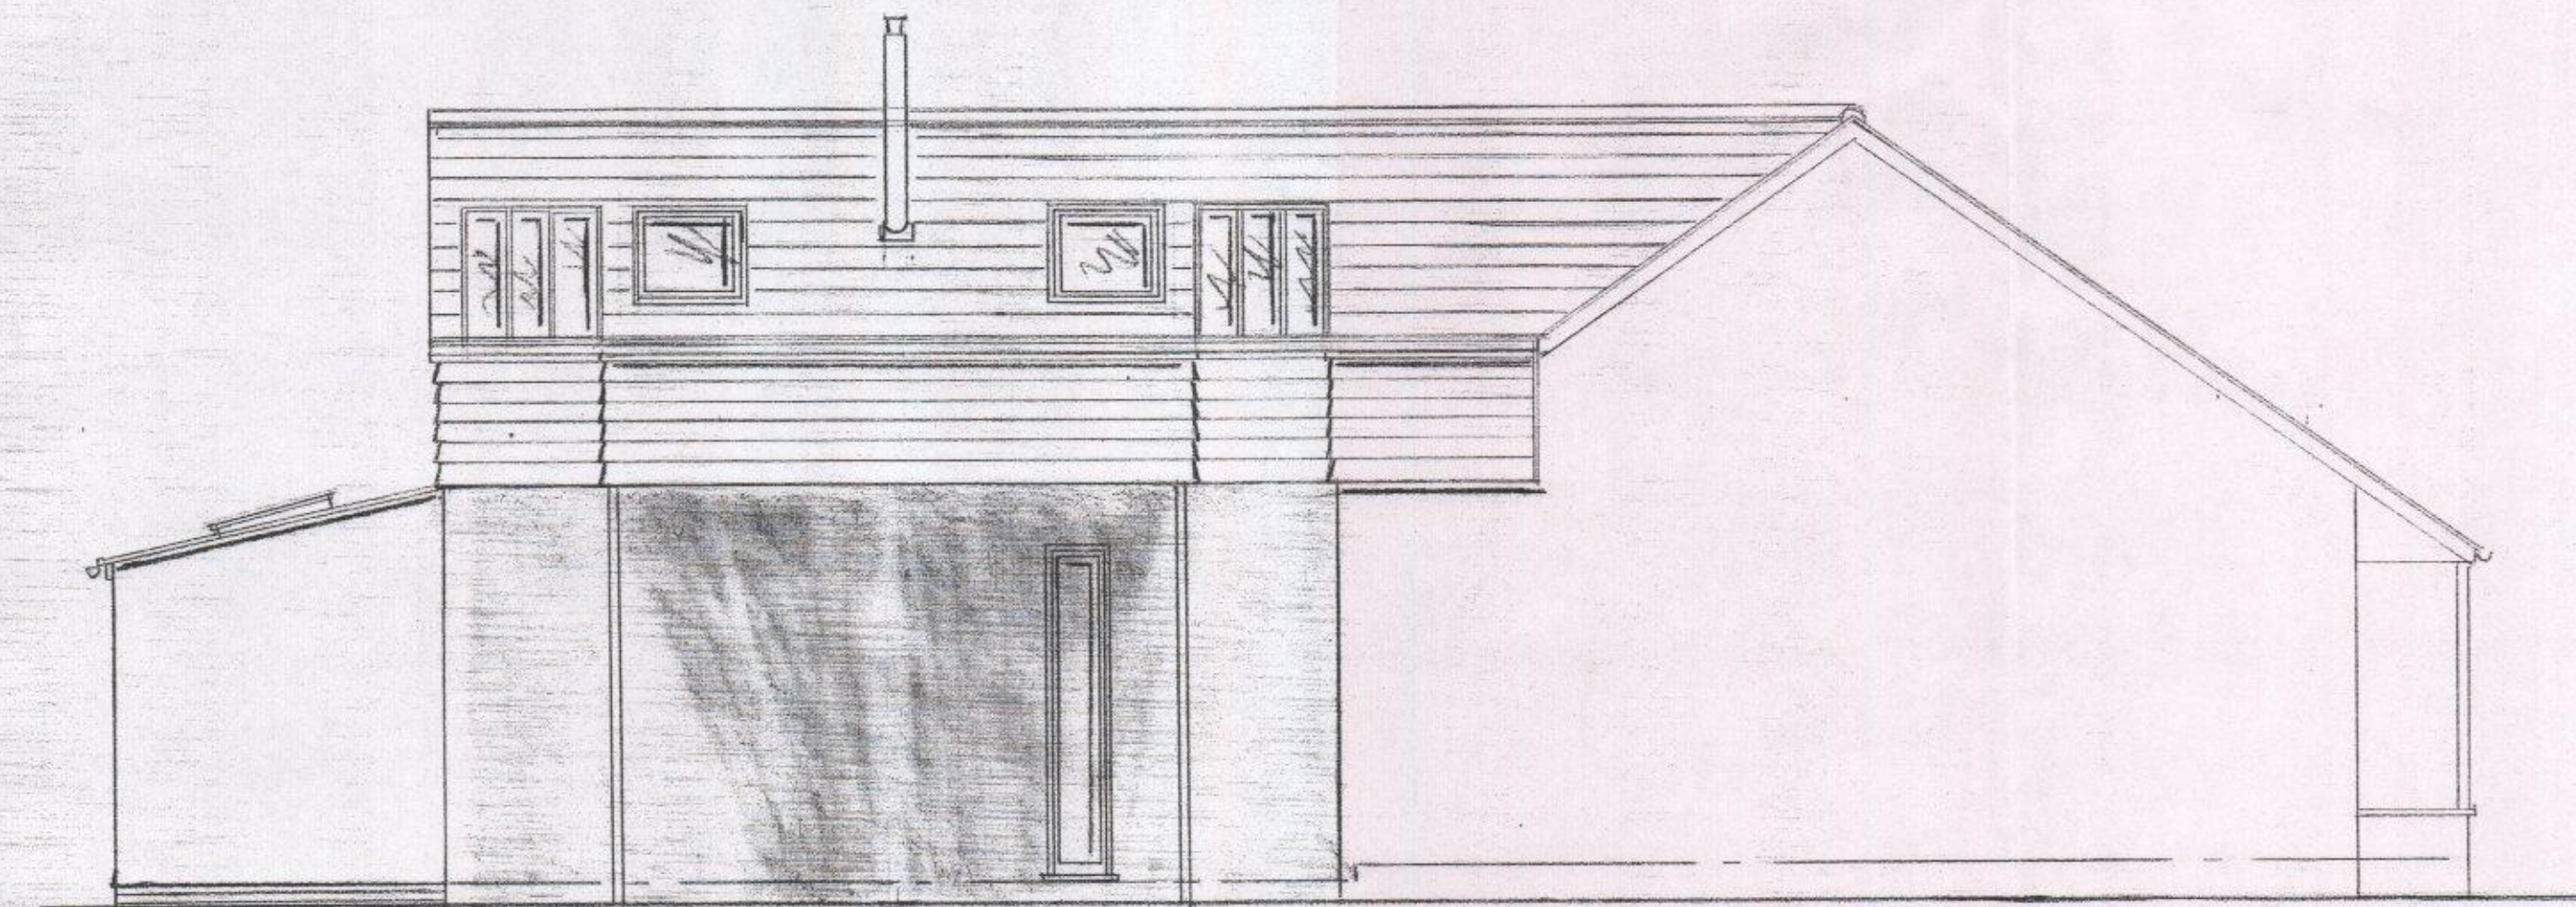

MAISIE RUDKIN

606 SOUTHLEIGH RD
EASWORTH
HANTS PO10 7

PROPOSED EAST & WEST
ELEVATIONS

David Niven Design Ltd

davidnivedesign@gmail.com
01783 342 807 01243 330070
74 Westbourne Avenue,
Emsworth, Hampshire PO10 7QU



Architectural Design & Planning

1:50

DEC '15

15/1095/4