
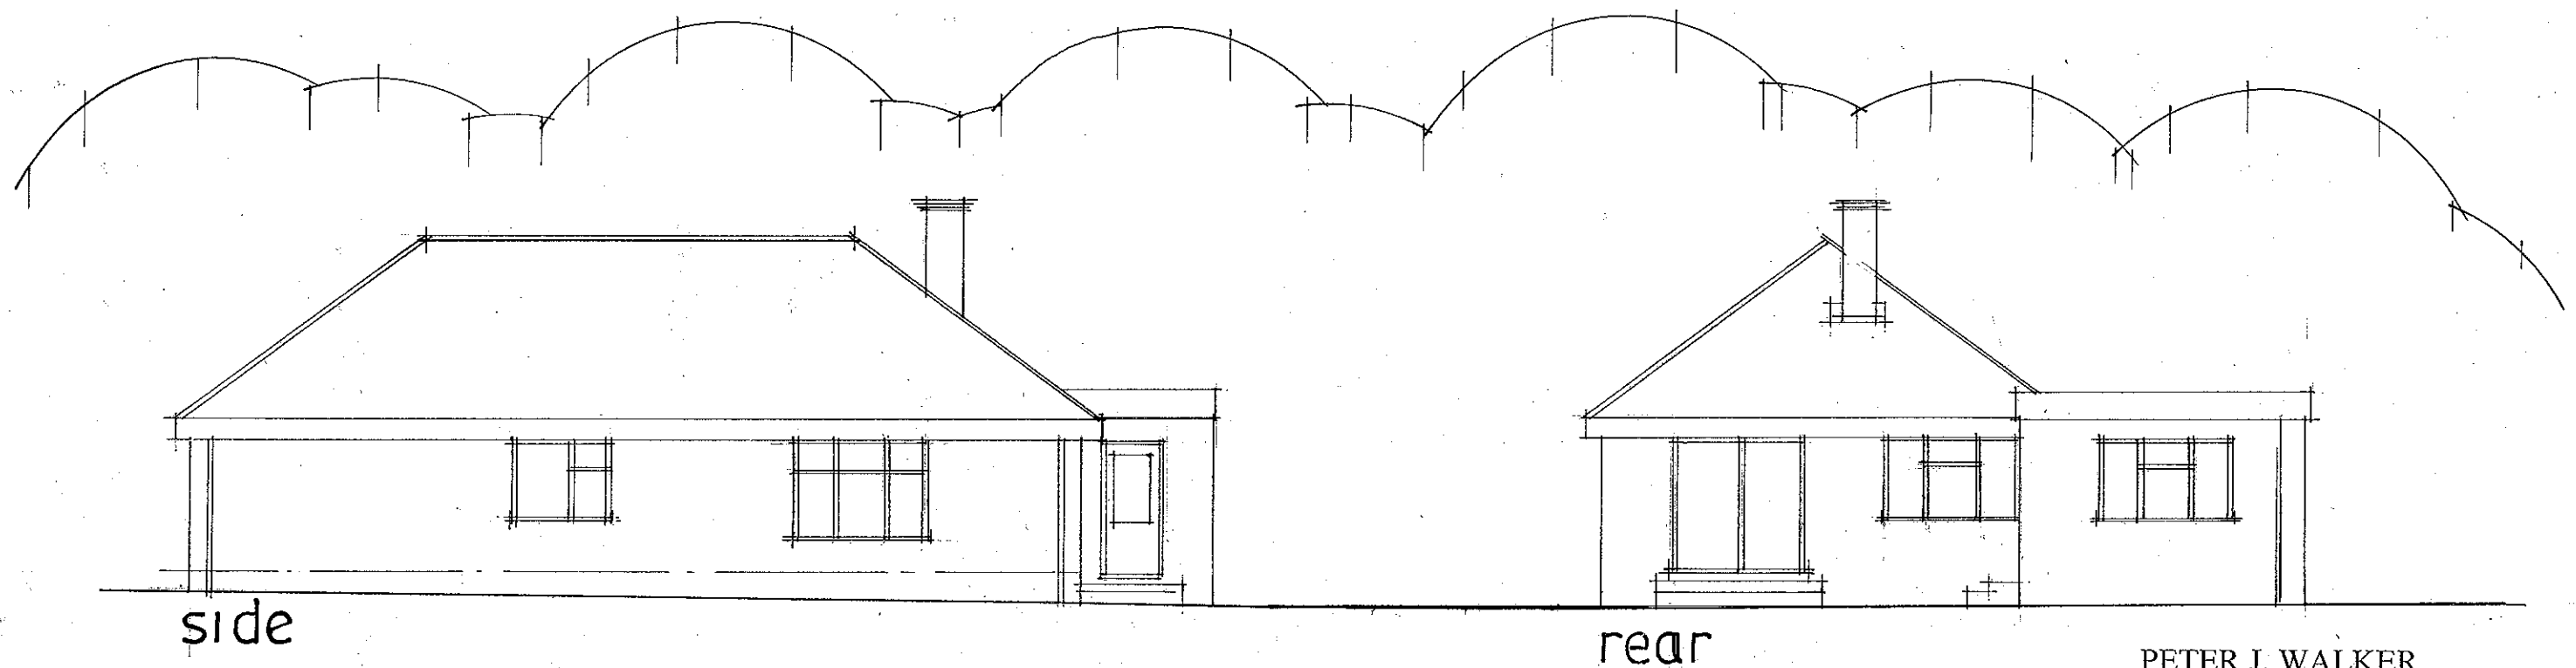


**PROPOSED ALTERATIONS AND ADDITIONS.
7, STAUNTON AVENUE, HAYLING IS, HANTS
FOR MR & MRS I JOHNSON.**

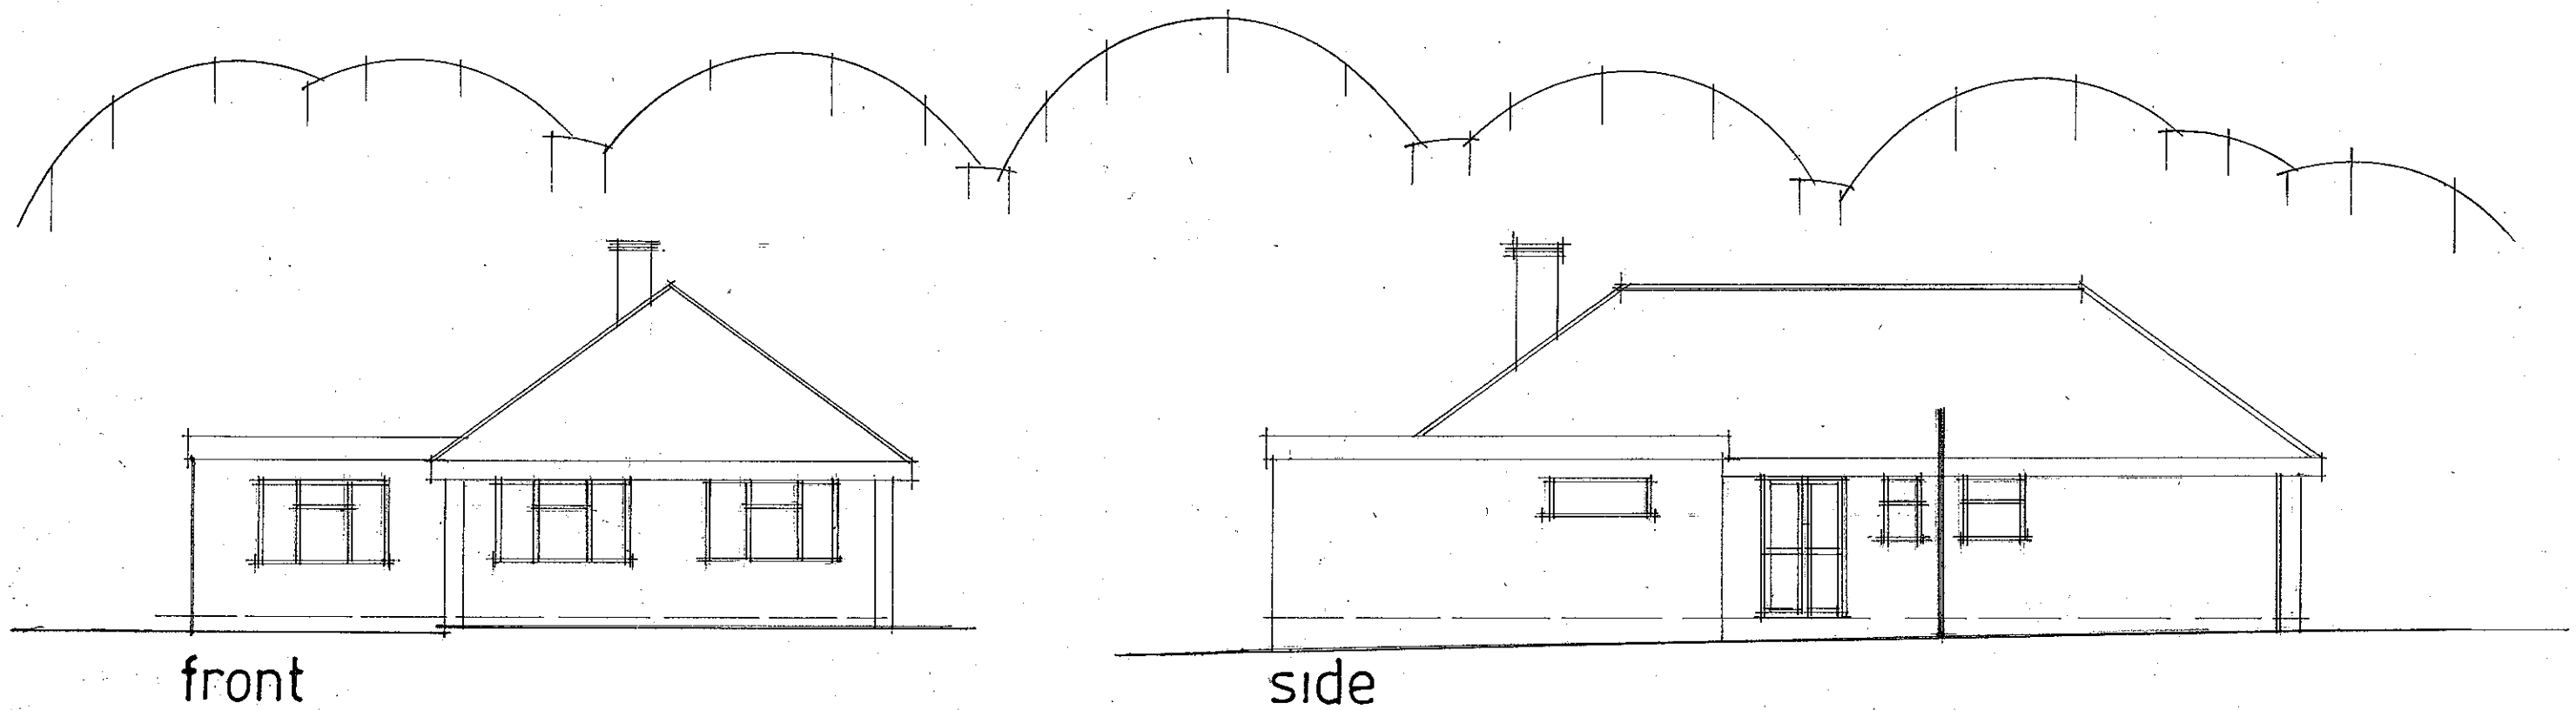

date jan 17
scale 1:100

EXISTING ELEVATIONS

PETER J. WALKER

182 SEAFRONT, HAYLING ISLAND, HANTS
PO11 9AN
TEL. 02392467571