

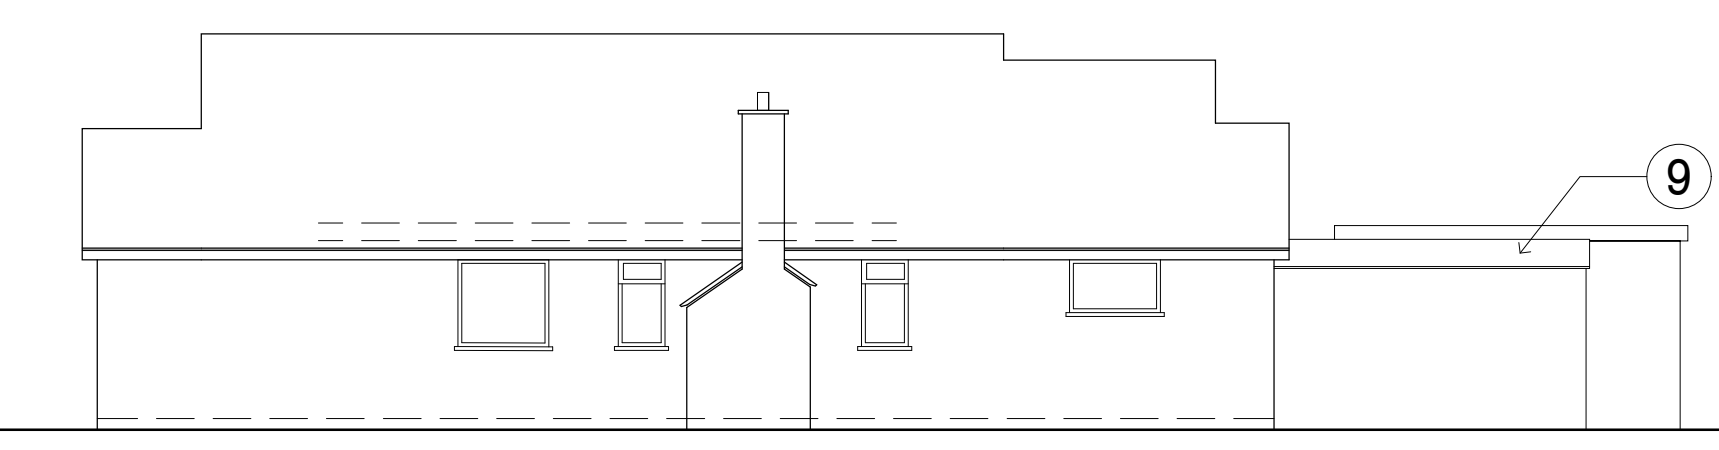
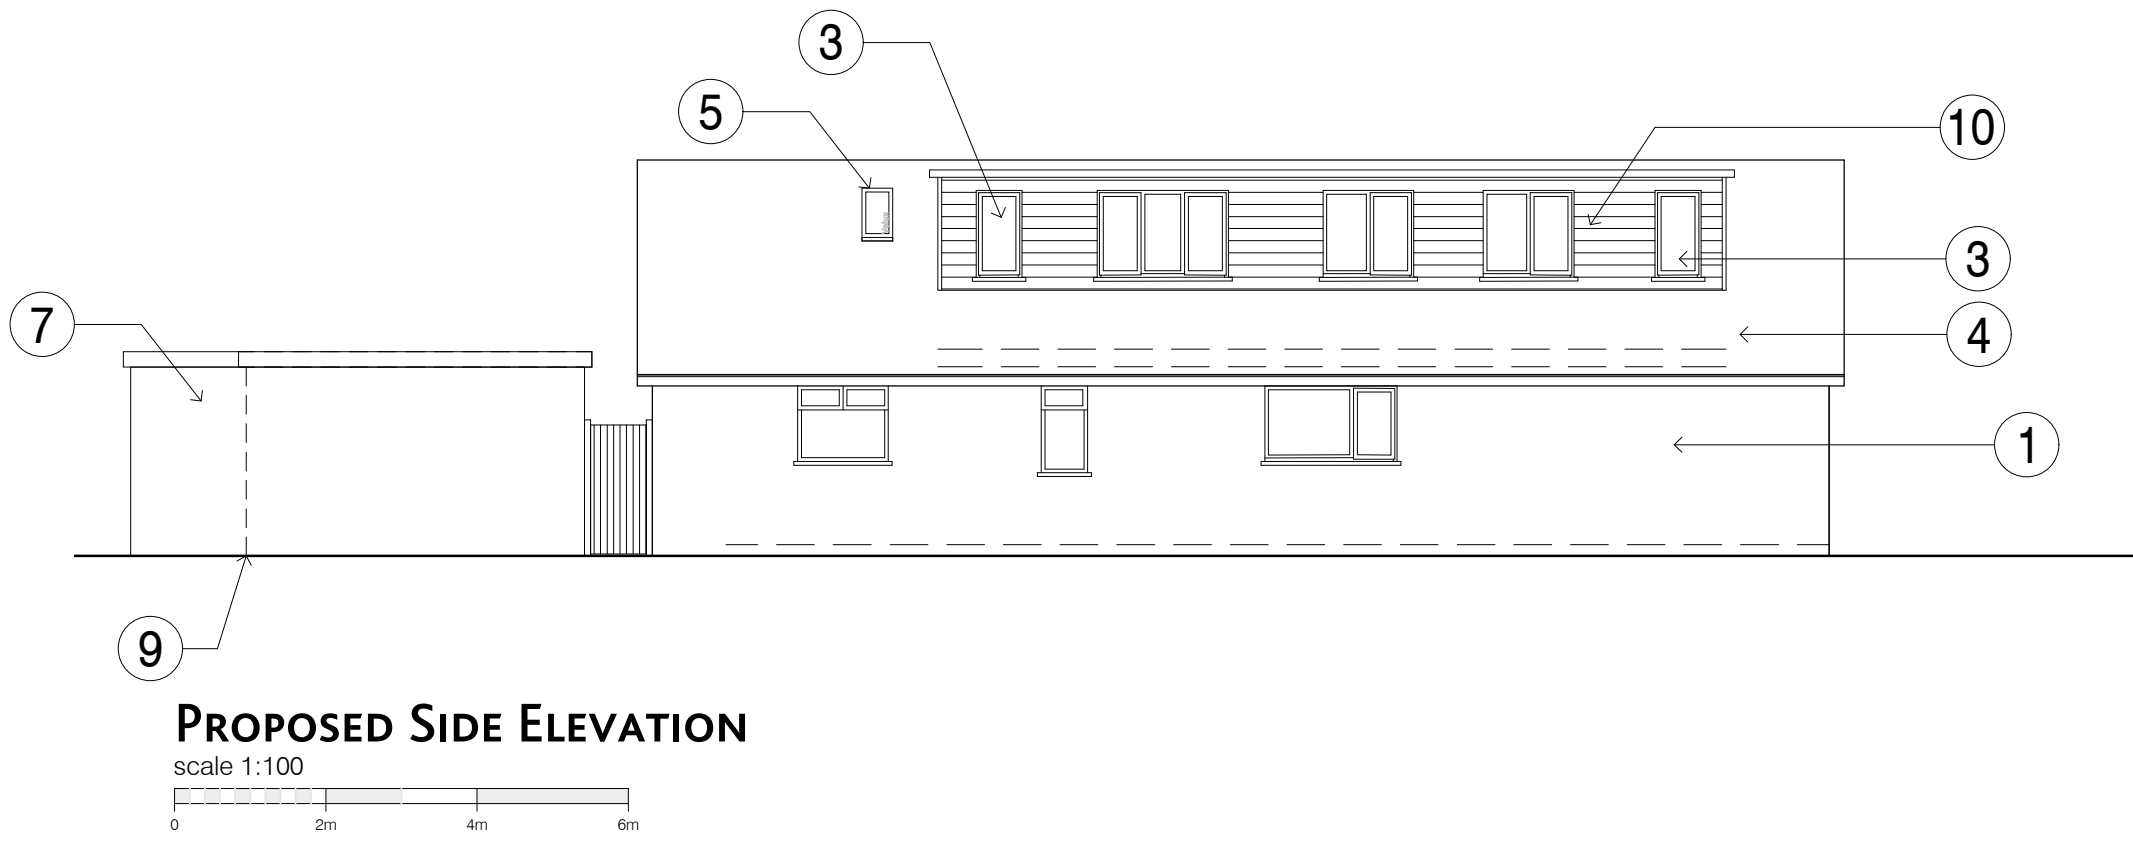
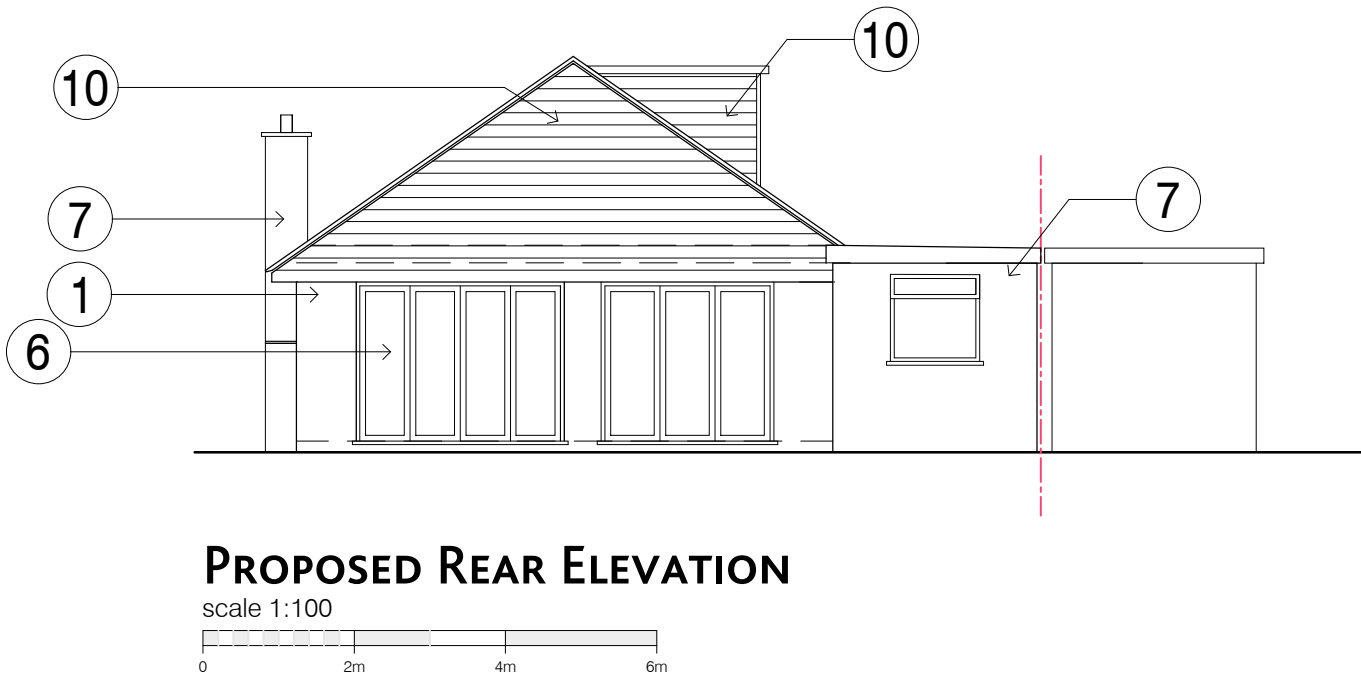
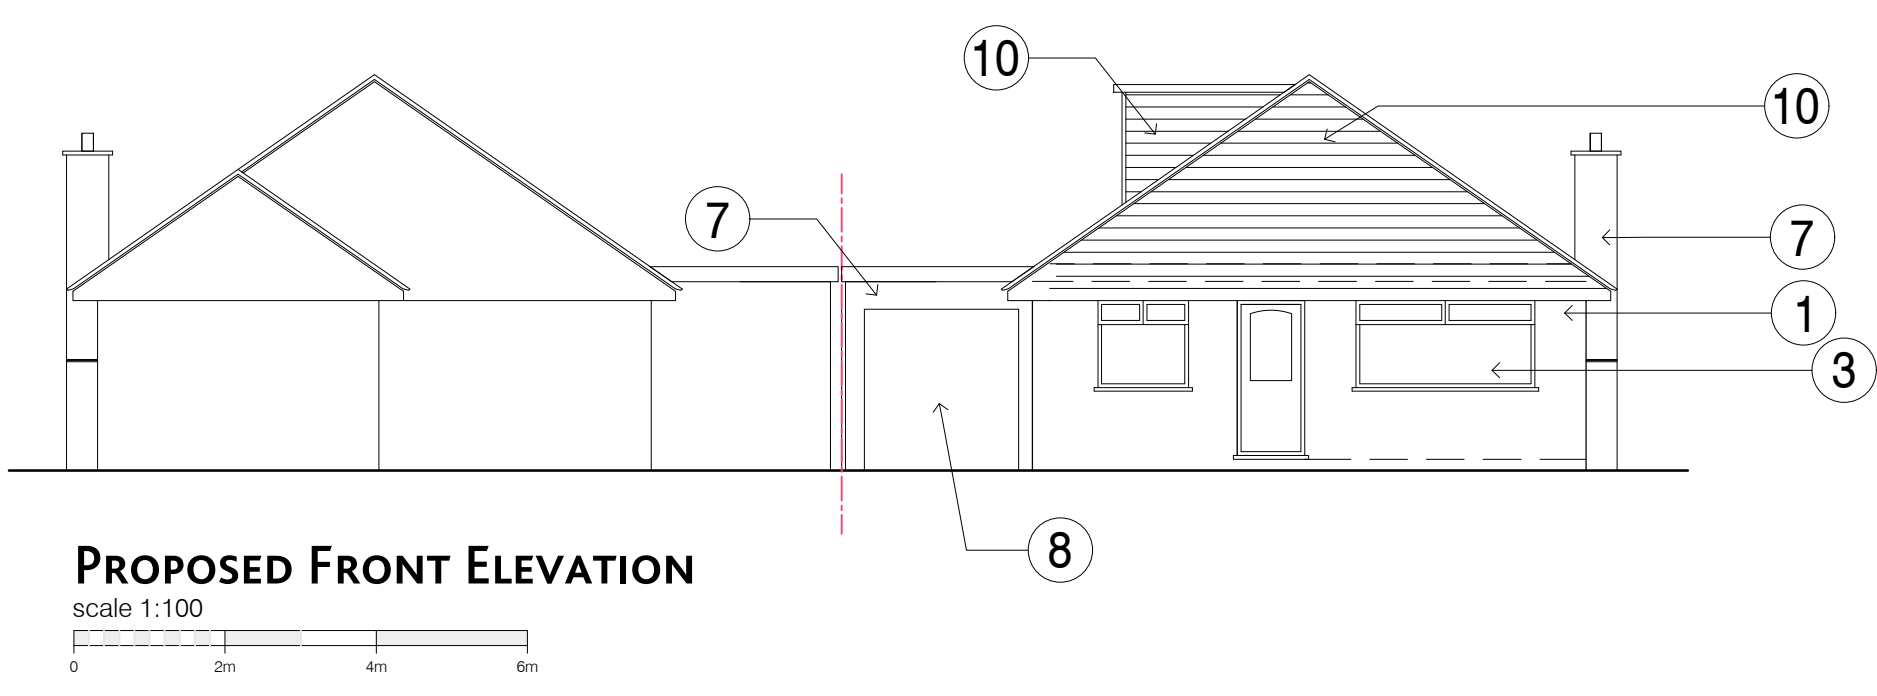
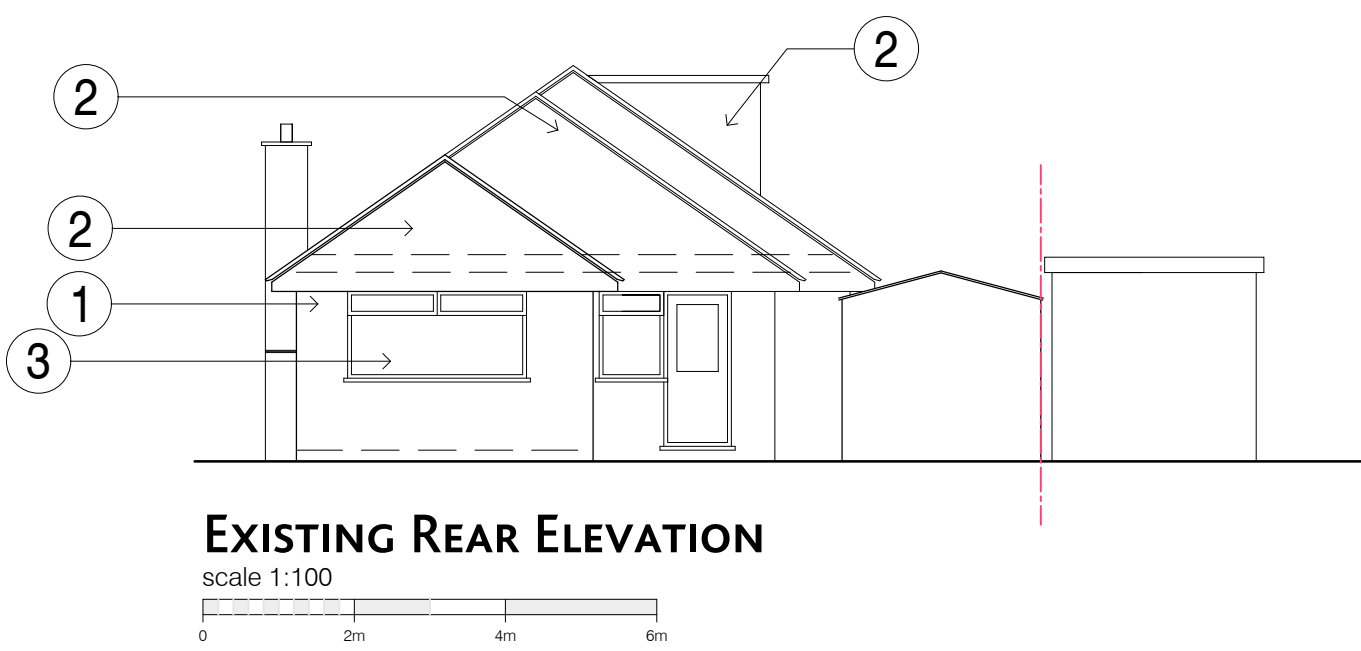


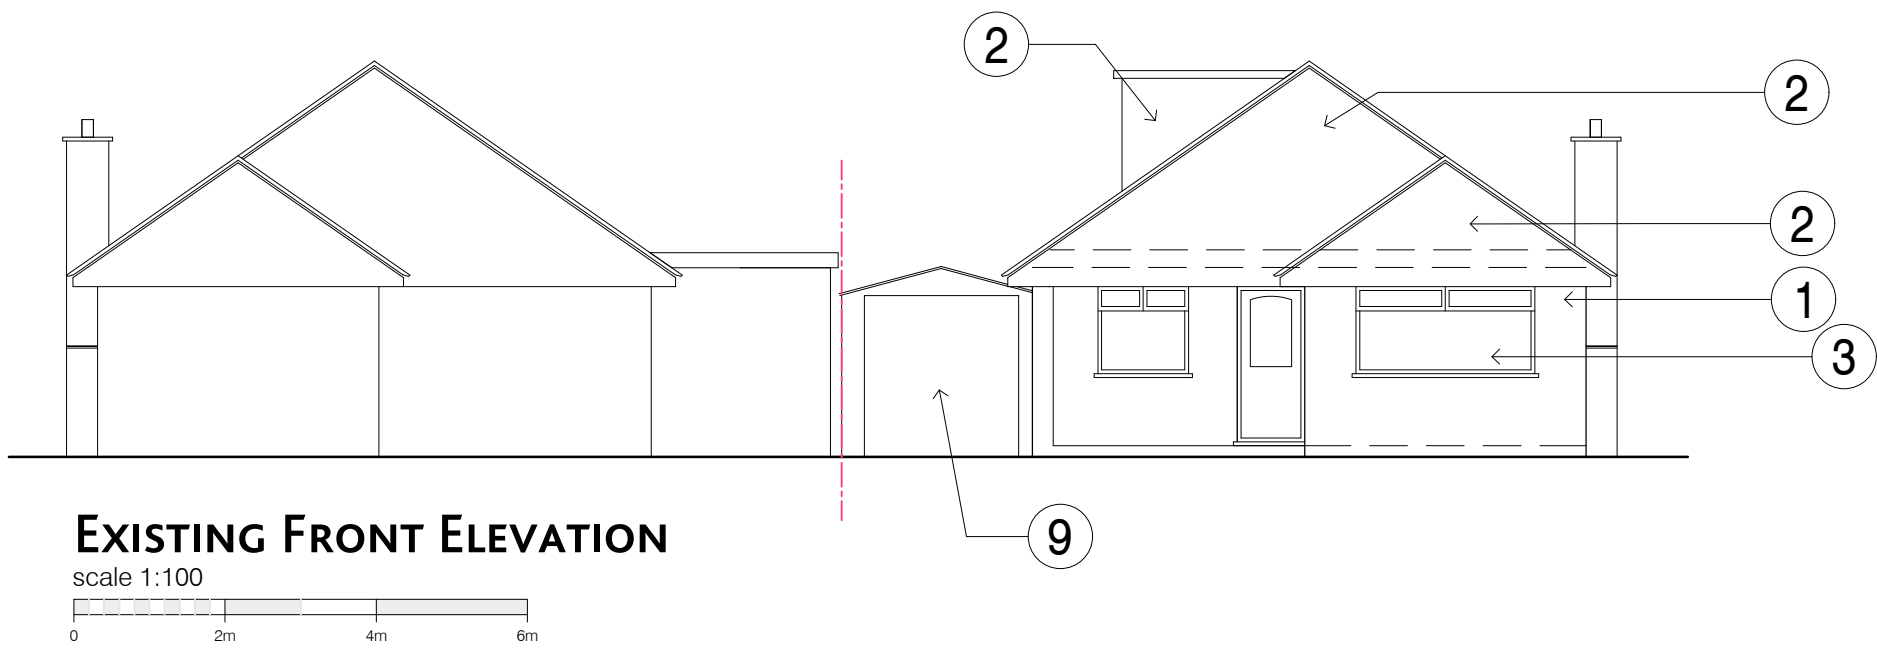

EXISTING SIDE ELEVATION
scale 1:100

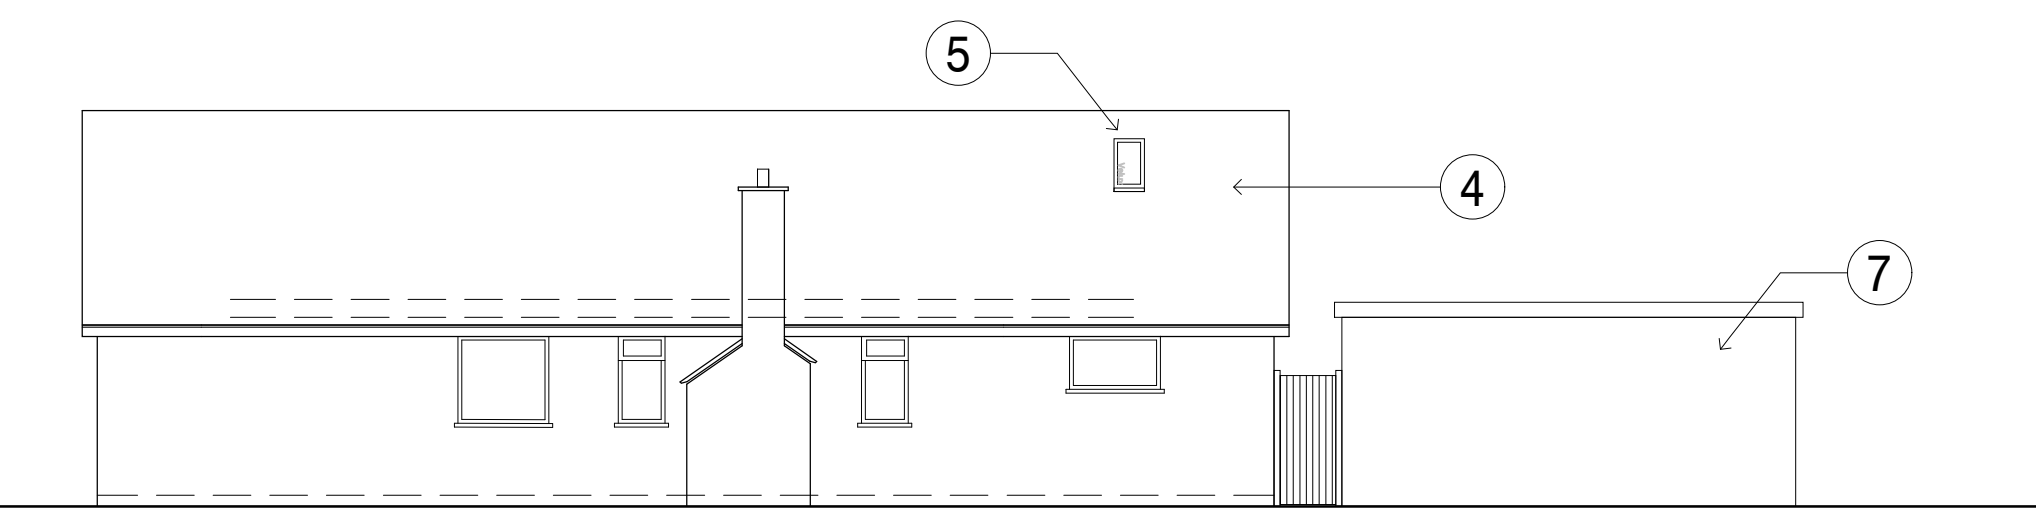

PROPOSED SIDE ELEVATION
scale 1:100

- 1 Render
- 2 Vertical Tile Hanging
- 3 UPVC double glazed windows
- 4 Roof tiles - To match existing
- 5 Clear glazed roof light (velux)
- 6 Bifold Doors - to client specification
- 7 Brickwork (To match neighbours / existing)
- 8 Up and over door
- 9 Existing Garage to be demolished
- 10 Weatherboard cladding (Marley Eternit - Grey)