
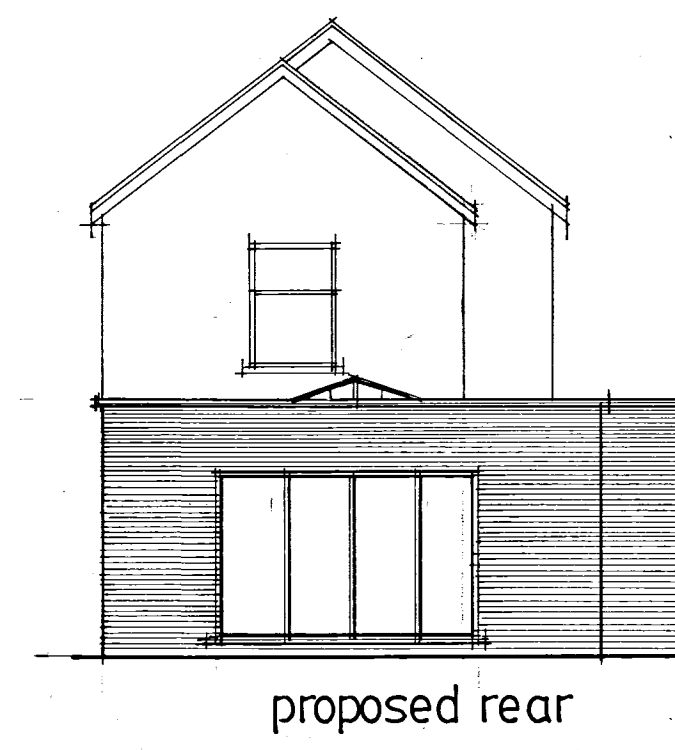
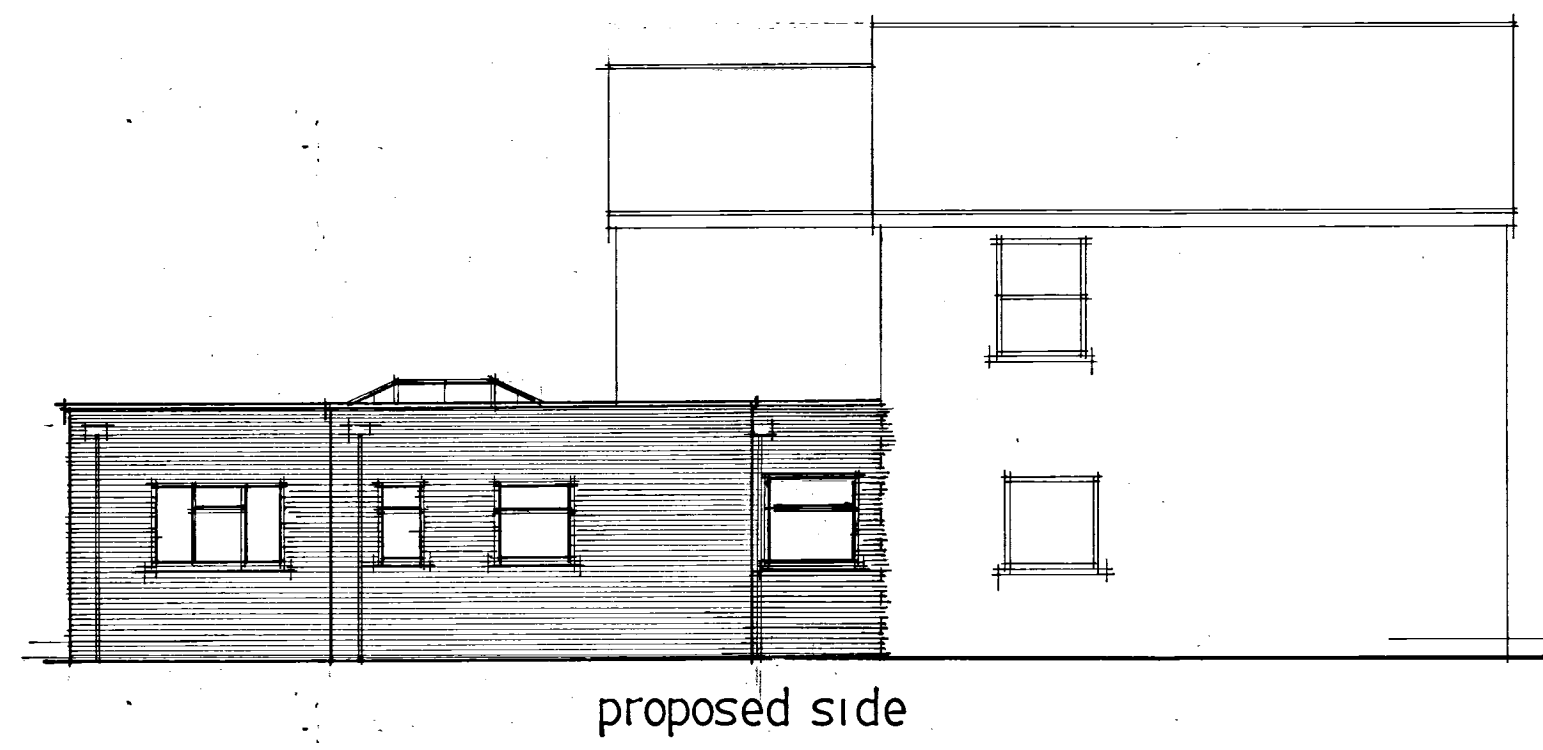
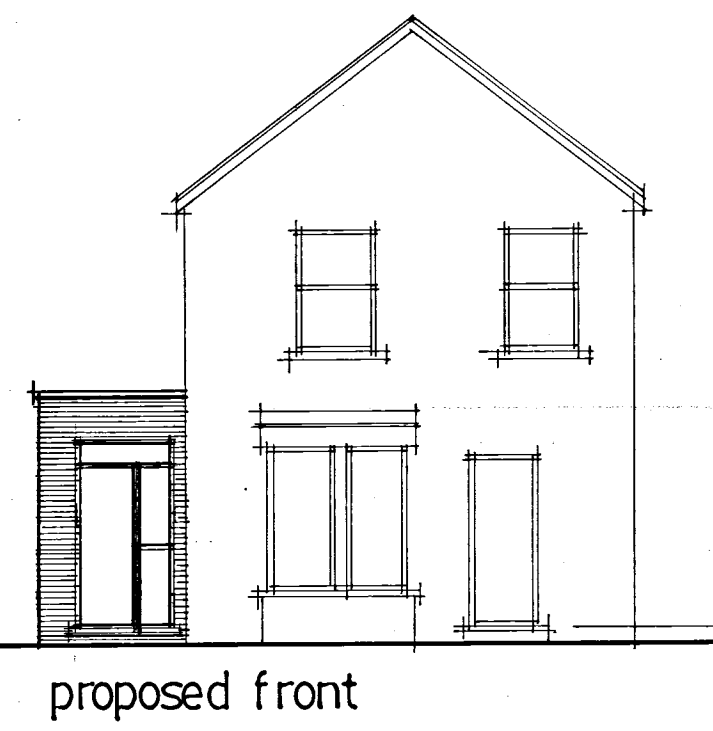
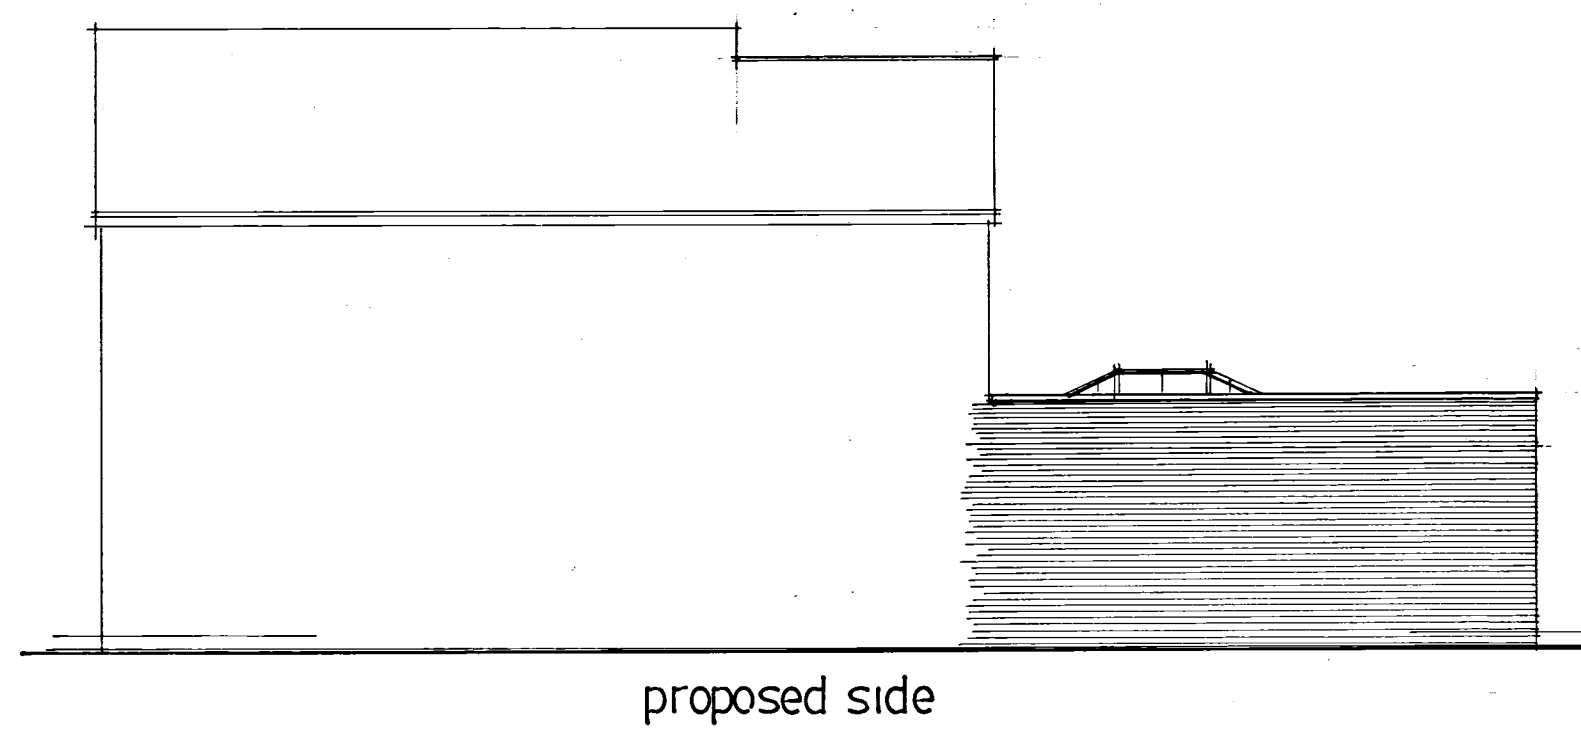
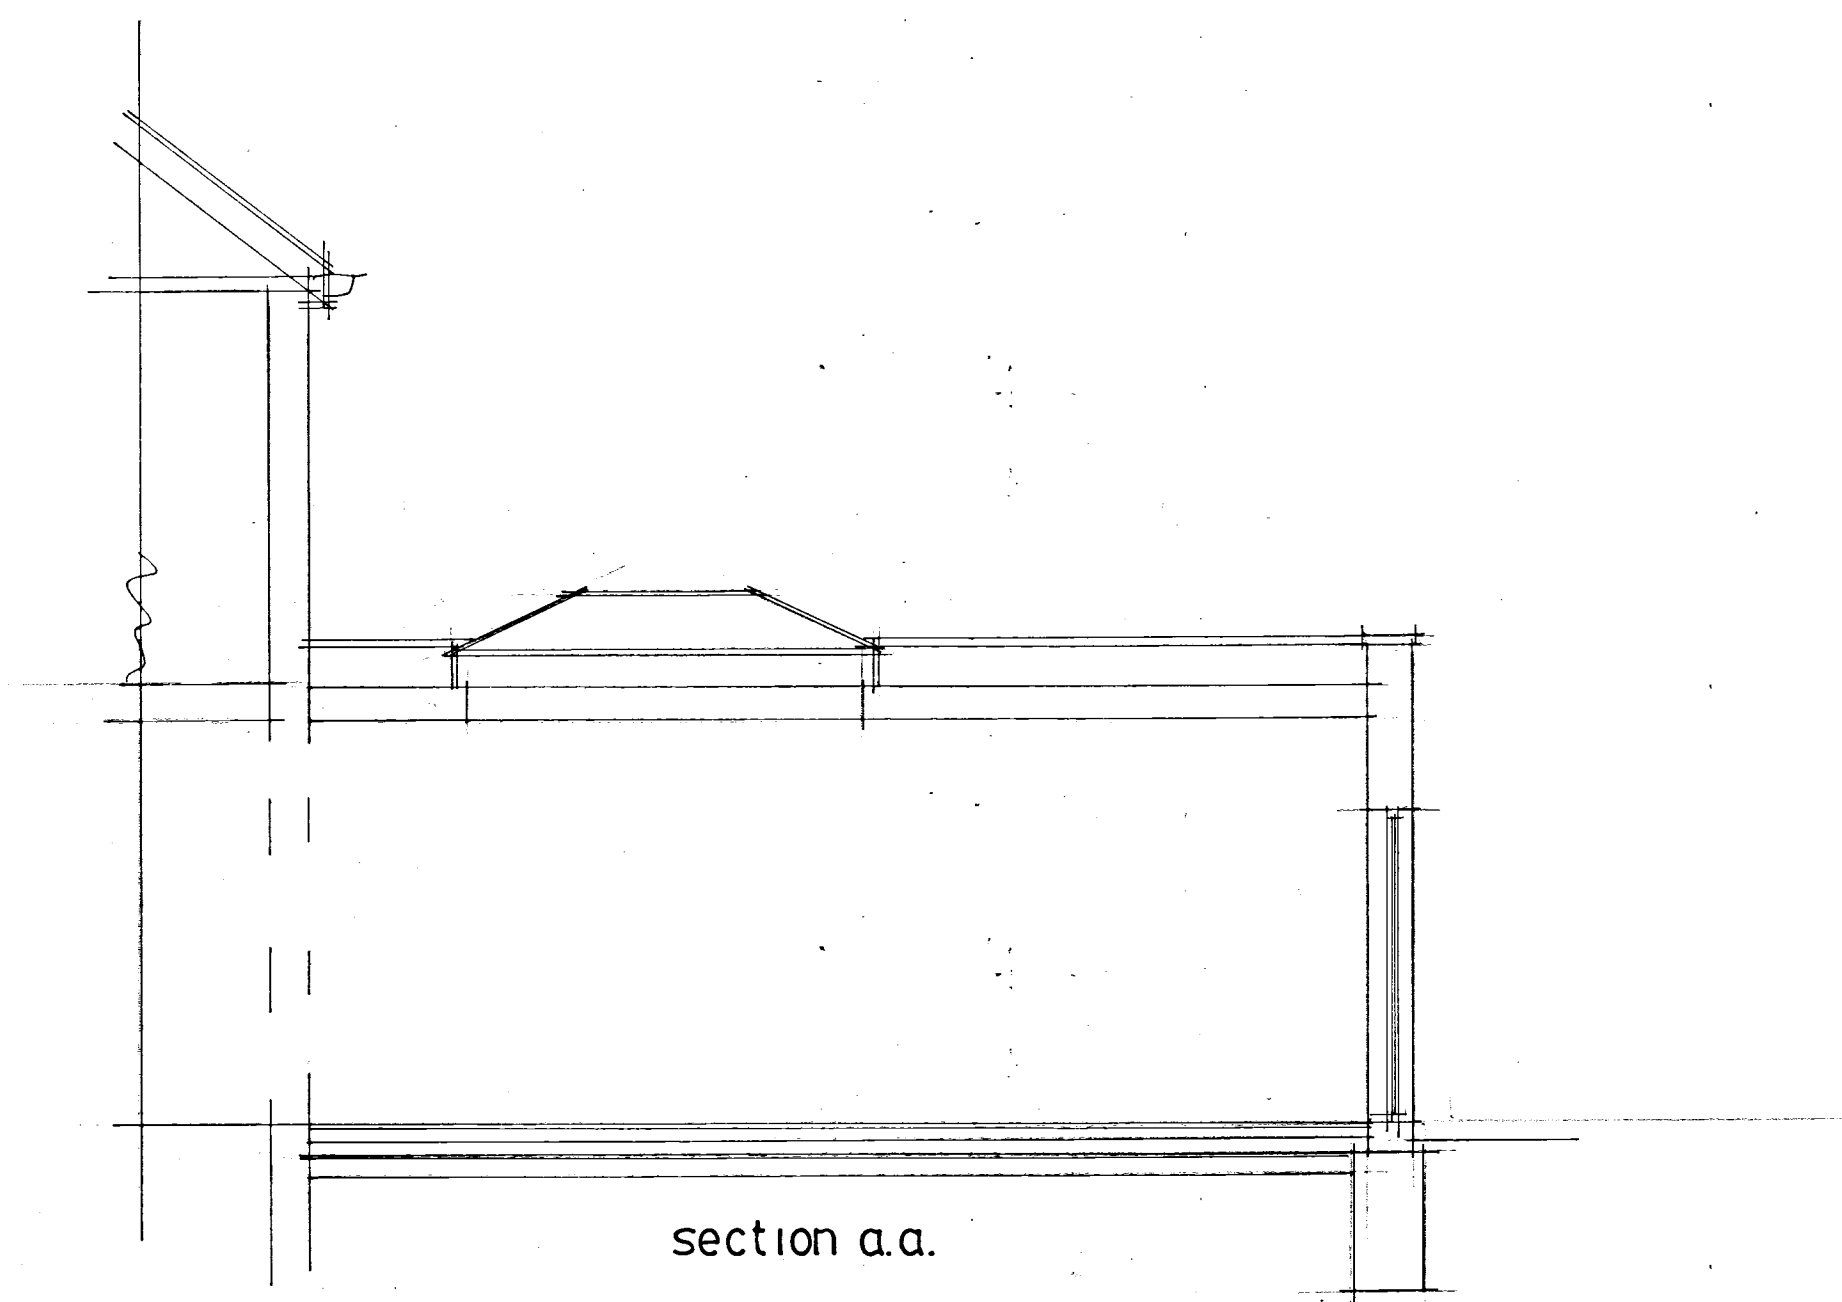
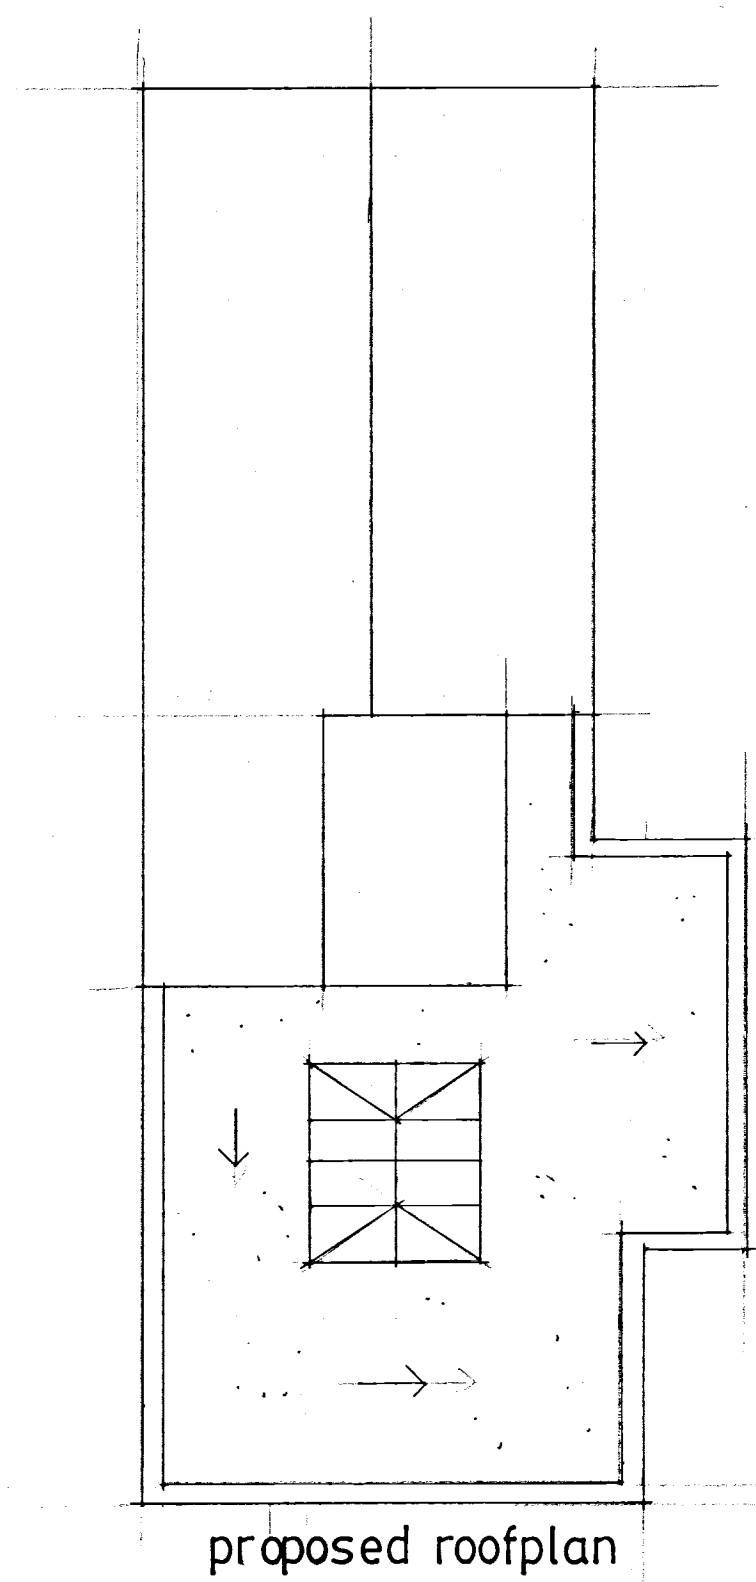


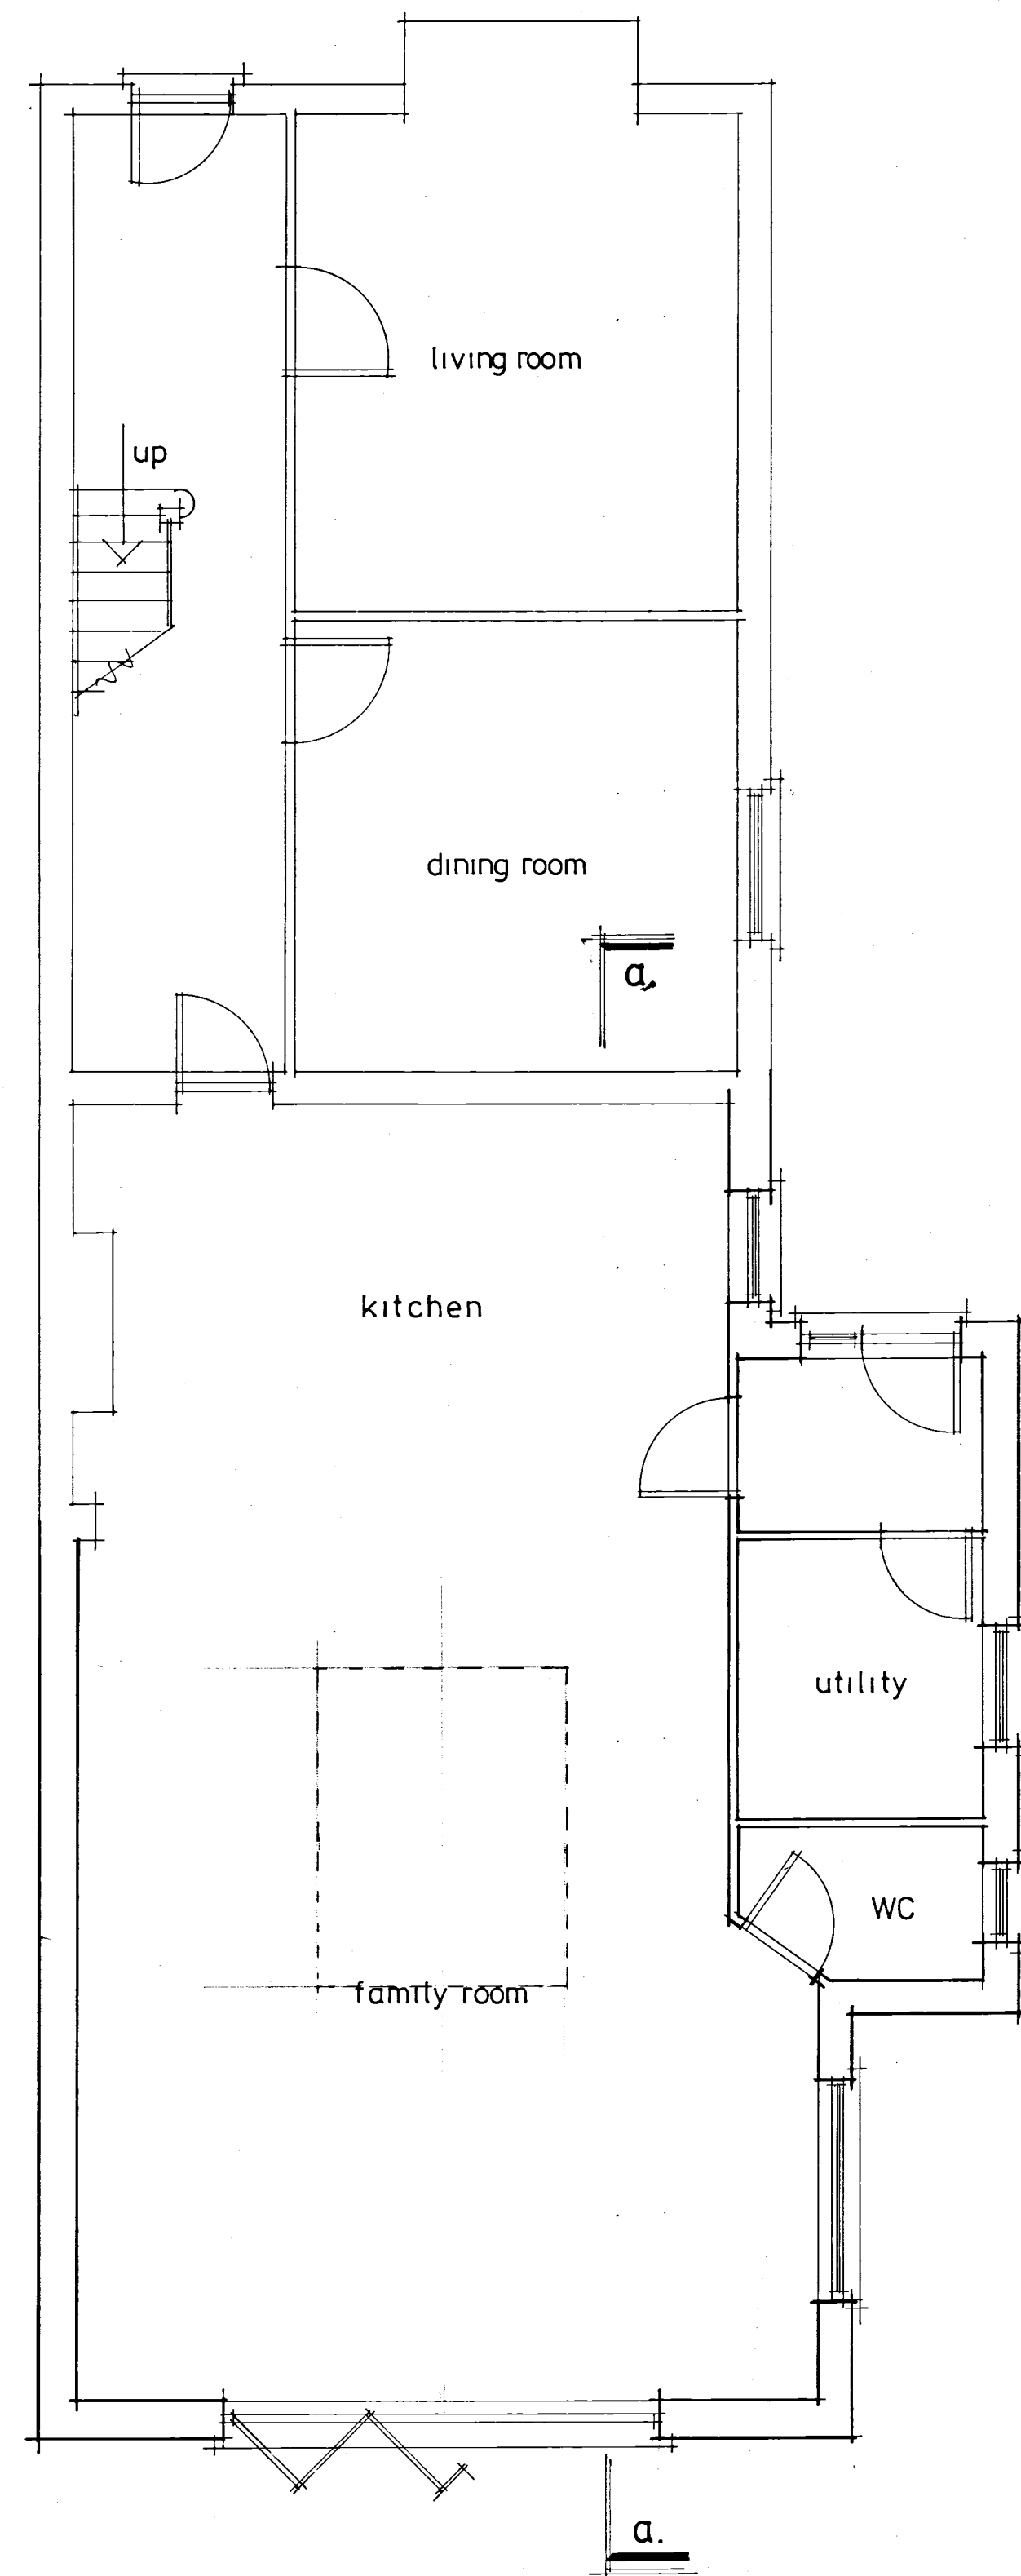

A	OCT 2016	WINDOW AMENDMENT.
	Date	Revision
© copyright		
THORNS YOUNG ARCHITECTURAL THORNS-YOUNG LTD CHARTERED BUILDING CONSULTANTS Website: www.thornsyounge.co.uk Fareham 21 Middle Road Park Gate SO31 7GH Tel: (01329) 888 322 Portsmouth 232 London Road North End PO2 9JQ Tel: (02392) 672 883		
Client		
Mr & Mrs Grant		
Job Title		
5 Grove Road Havant		
Drawing Title Proposed plans		
Scale 1:100 1:50 at A1		
Date OCT 2016		Drawn by RN
Drg. No. 9181-16-2		Rev. A