


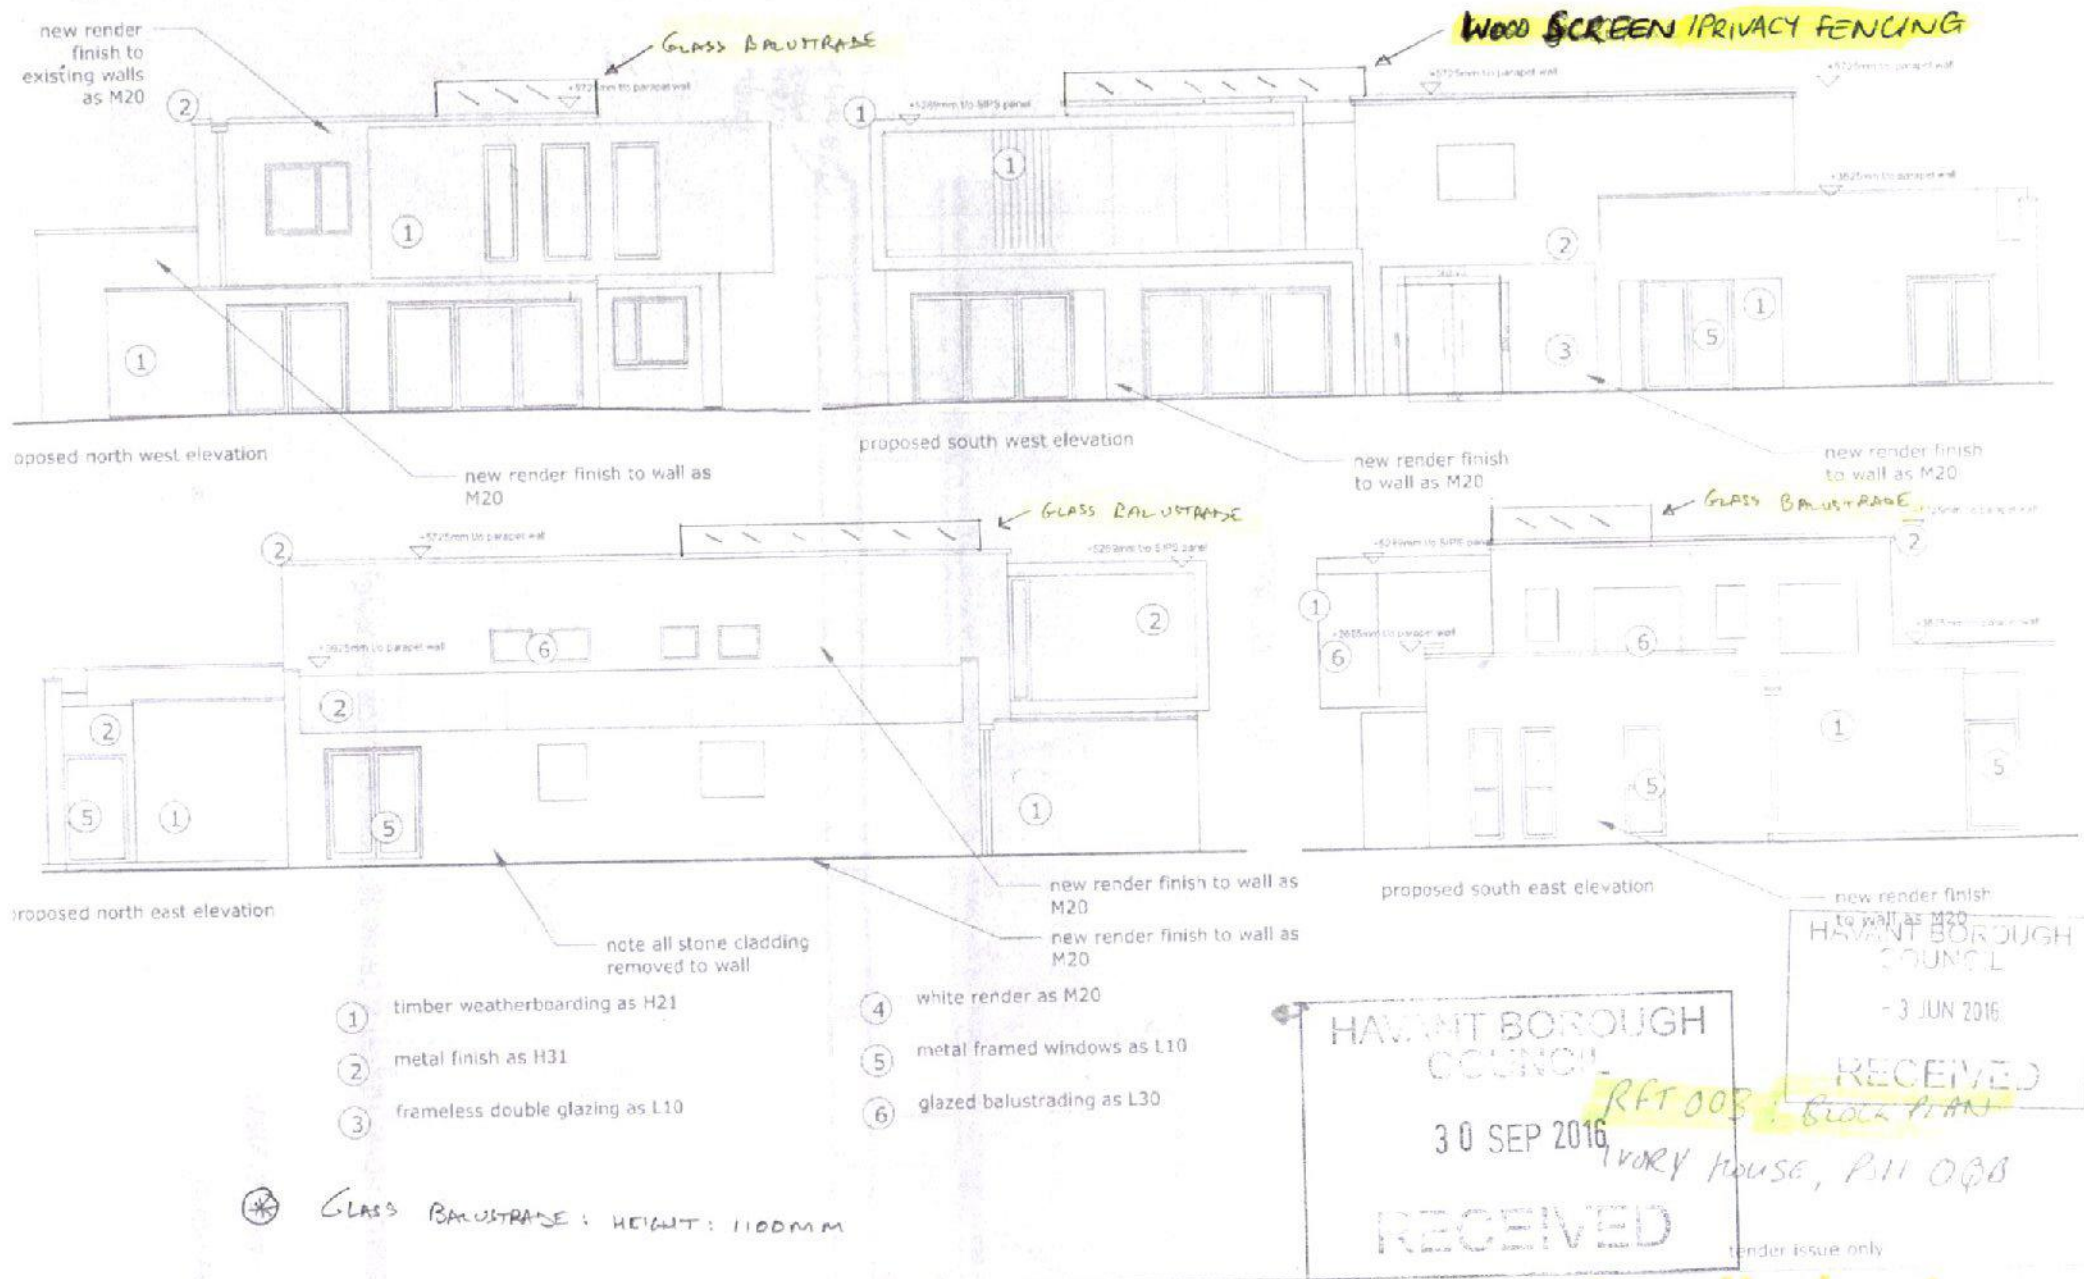

this drawing is not for
construction
this drawing is the
final design
dwelling design
24 treehouse avenue
eastham
bournemouth
BH2 9SL

revisions

Queries? 1-1

Sharon@anyhouse.co.uk
023 9311 4100
PROS190874

scale bars

1:100 0 1 2 5

scale
1:100 @ A3

job name
Ivory house

date
April 2011

job number
11015

drawing number
(a)15

drawing name
proposed
elevations

status
tender

revision
-

dwelling design