


HAVANT BOROUGH
COUNCIL


- 8 SEP 2016

RECEIVED

North

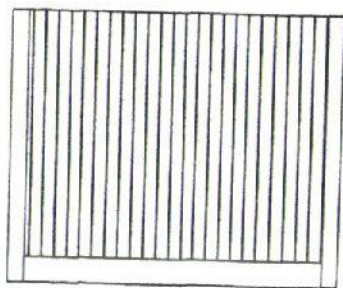

West

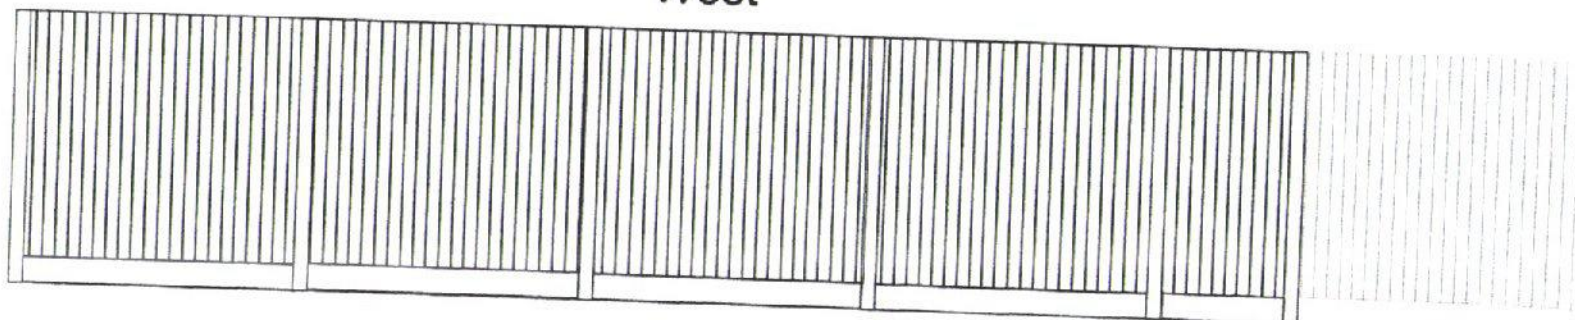

Existing fence of
34 Edgefield Grove

Mr. C. Searle,
30 Cornbrook Grove,
Cowplain,
Waterlooville.
PO7 8RD
Tel. 02392 254451
Mob. 07754946493

TITLE Elevations of proposed new fence at
30 Cornbrook Grove.

SIZE A4	DATE 06/09/2016	DWG NO	REV
SCALE 1:50	SHEET		1 of 1