

Second Floor

W08

W07

W06

W05

W04

W03

W02

W01



South Elevation



West Elevation
Photo 2




South Elevation
Photo 1


Second Floor

First Floor

Ground Floor

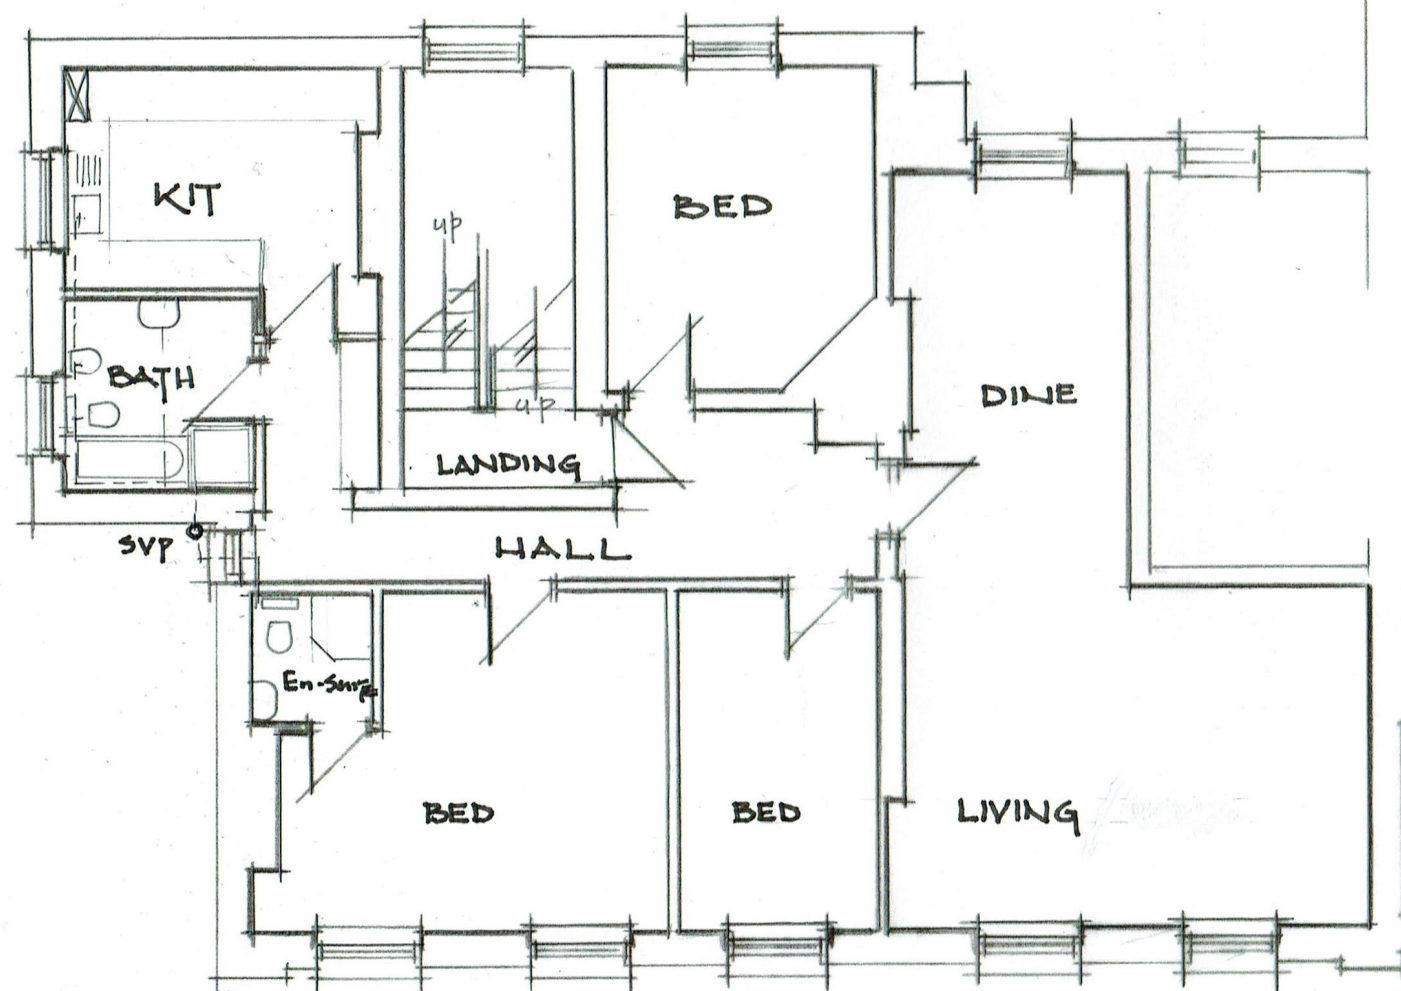

EXISTING FLOOR PLAN

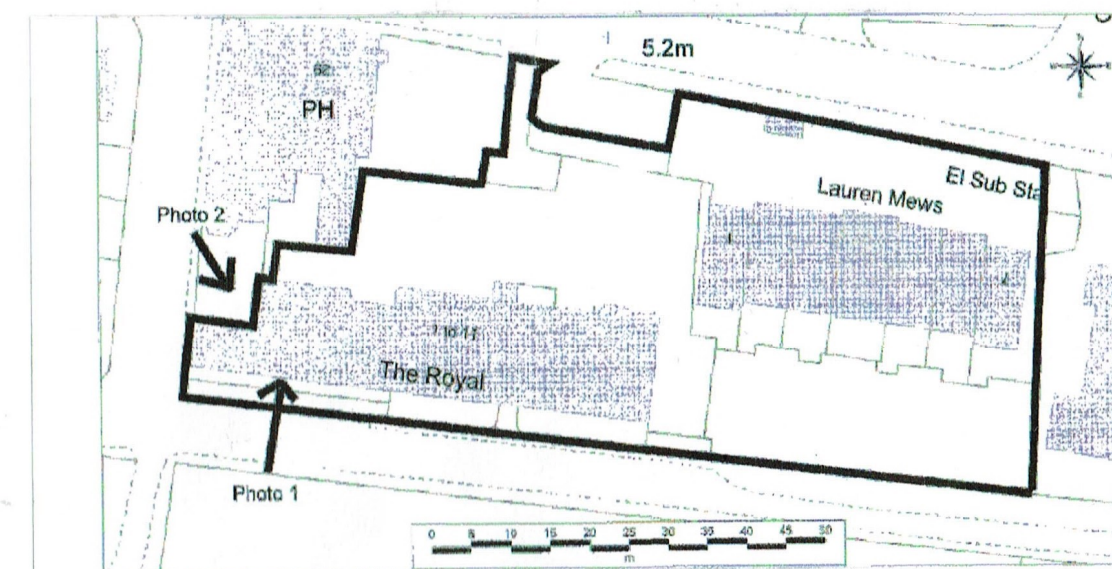

LOCATION OF PHOTOGRAPHS

JON DALE ARCHITECT LTD.

Jon Dale RIBA 7 Crestwood View, Eastleigh, Hampshire, SO50 4NF Tel: 07787 575126 E-mail: jondalearchitect@gmail.com

Project **FLAT 11 ROYAL APARTMENTS** Title **EXISTING FLOOR PLAN & PHOTOGRAPHS of EXIST. BUILDING**
31, SEA FRONT
HAYLING ISLAND

Scale
1:100

Date
Jun 2017

Drawn
JD

Checked

Job No.

Drawing. No.
ADC/HI/05

Revision