

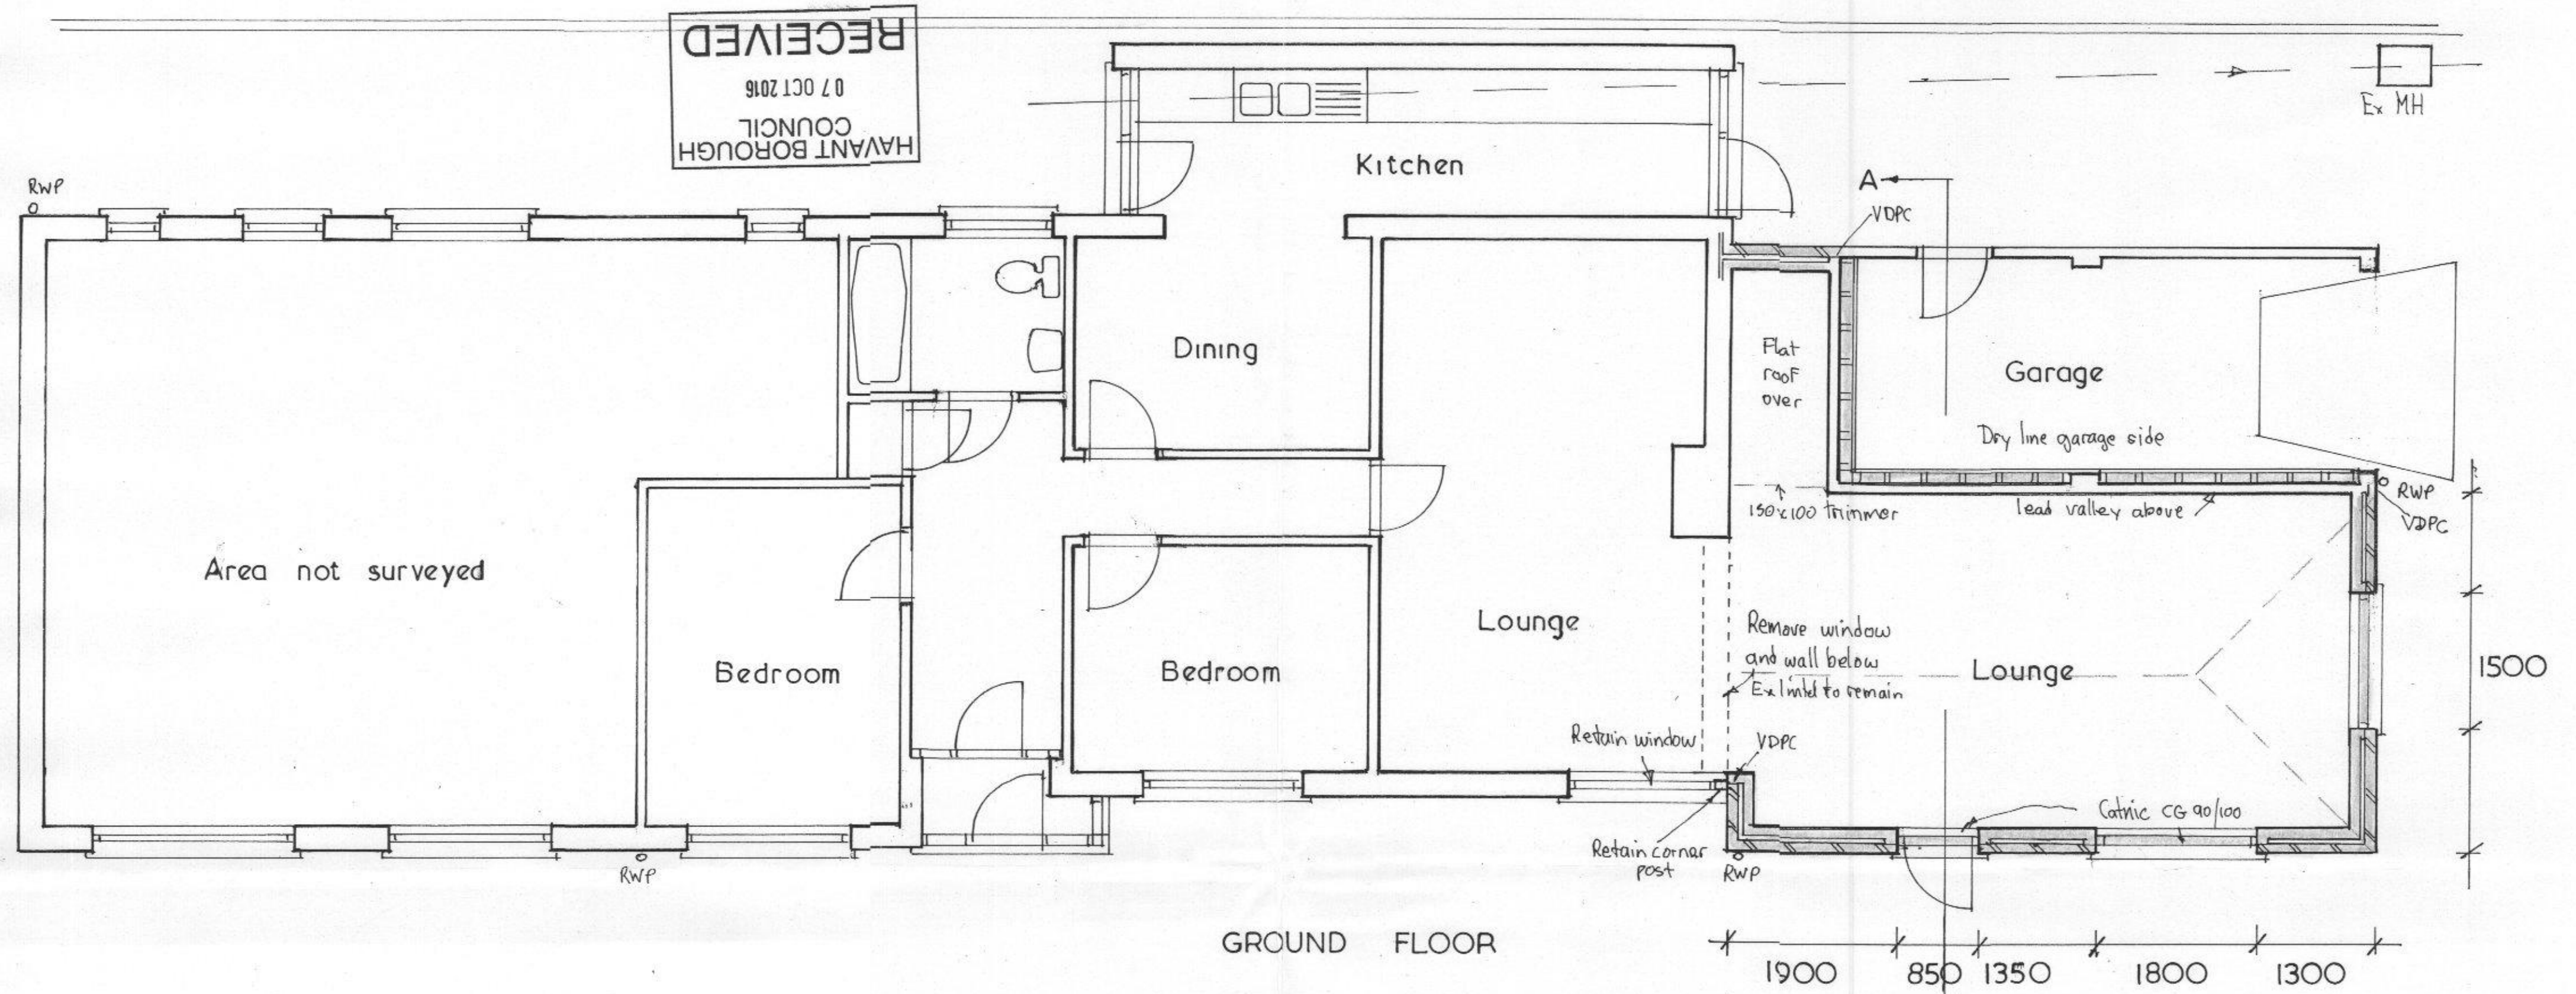


RECEIVED
HAVANT BOROUGH COUNCIL
07 OCT 2016

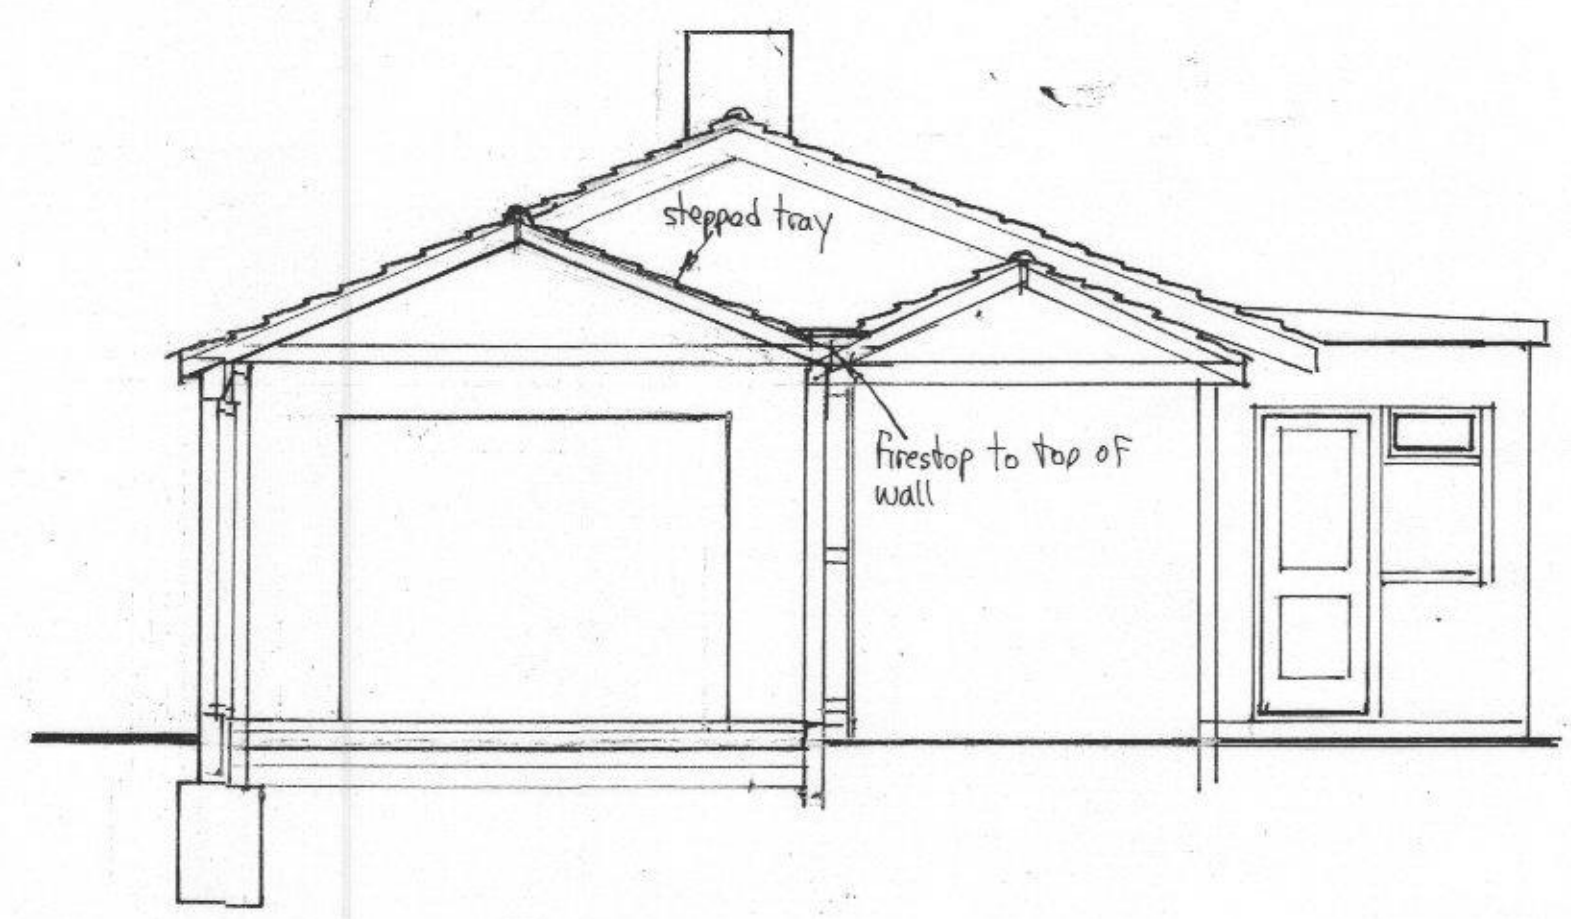

GROUND FLOOR

Block Plan
1/500

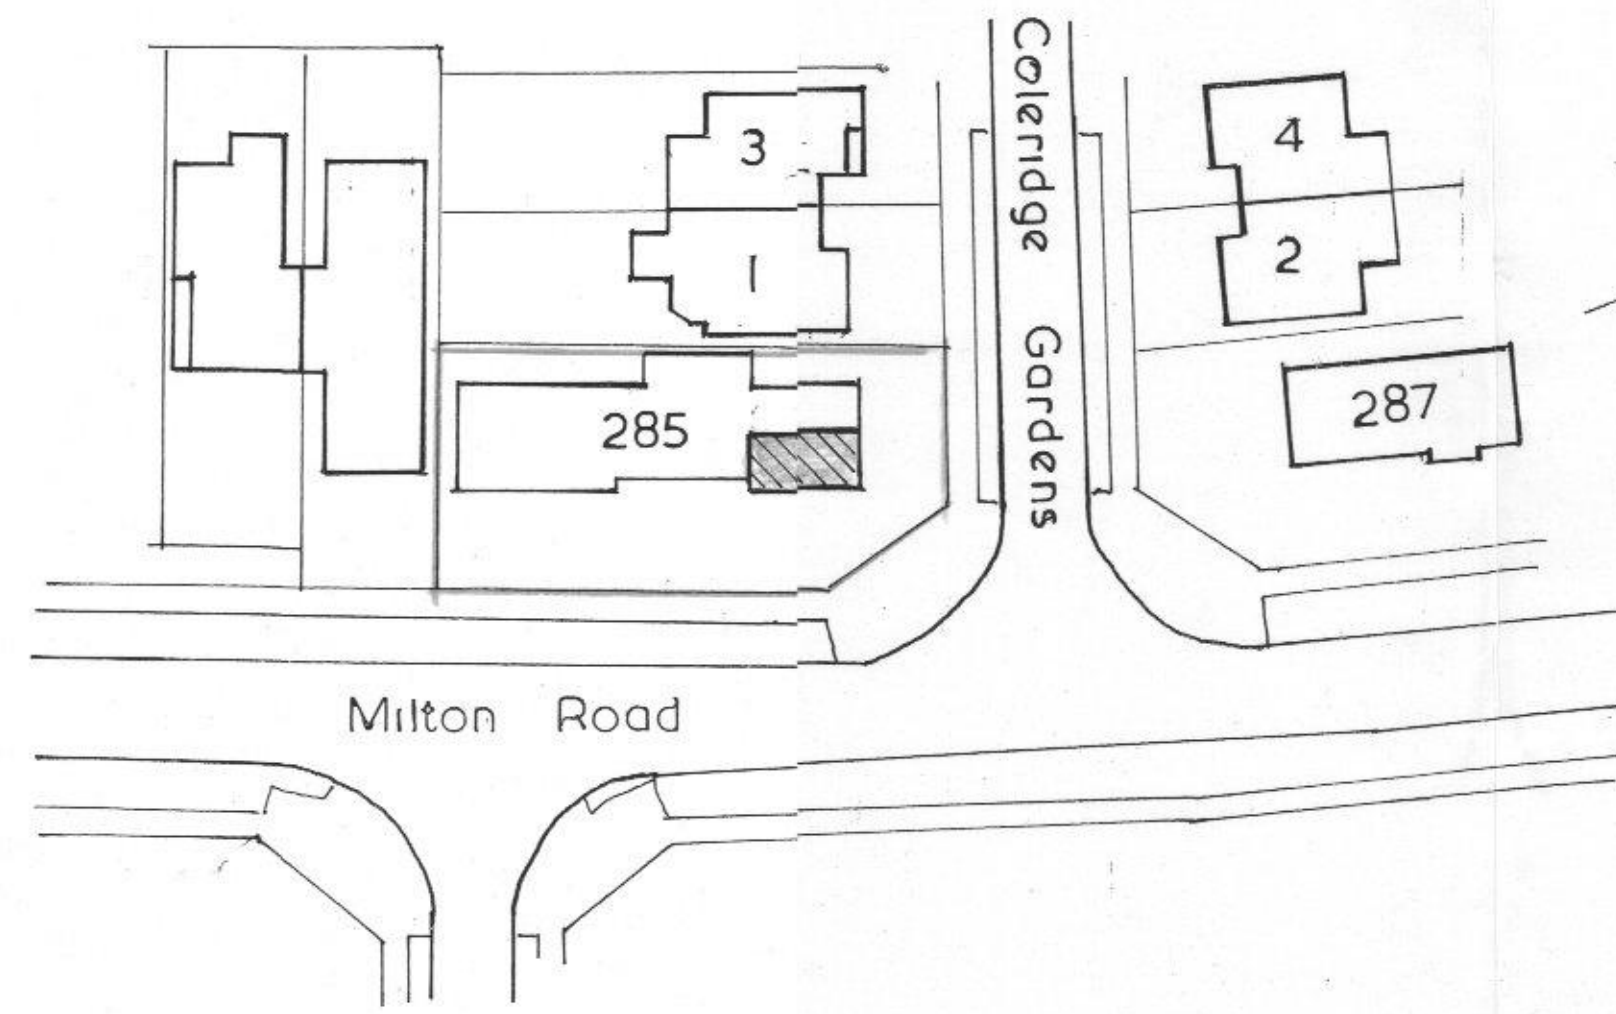

Section A-A