


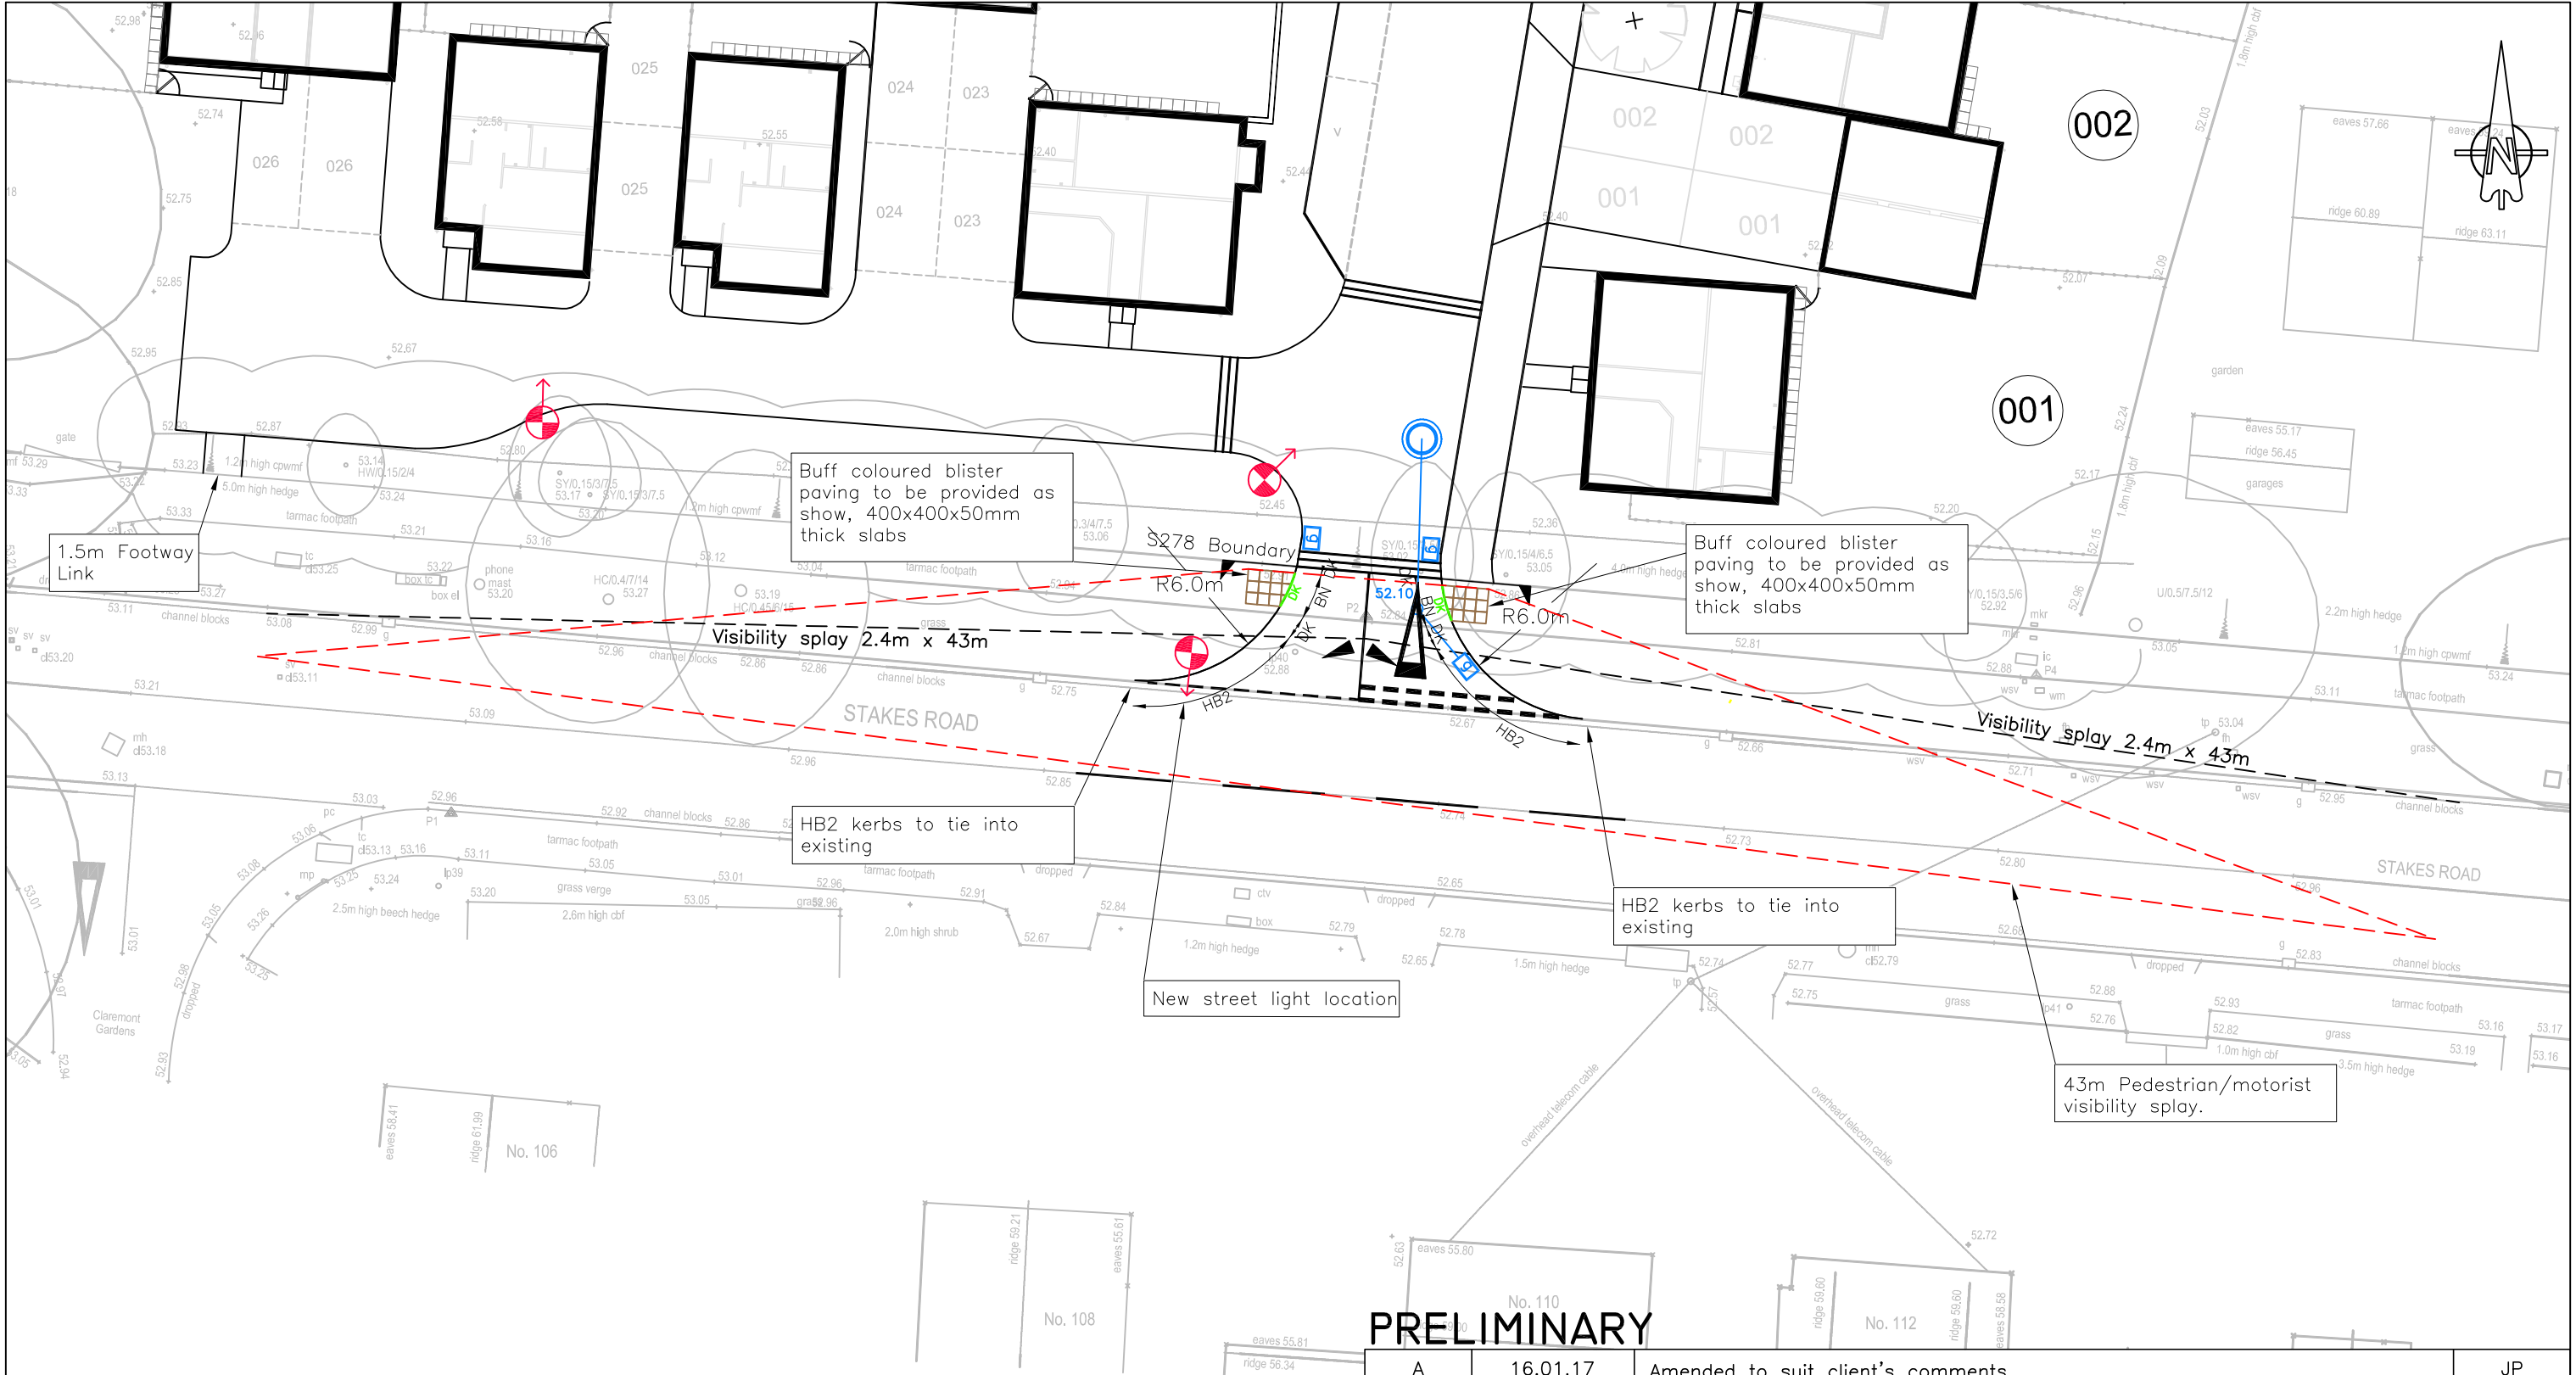

KEY

- HB2 Half battered kerb type HB2.
- BN Bullnosed kerb type BN flush with slight tilt to prevent ponding
- DK Dropper kerb.
- Fall Arrows
- Proposed highway gully to connect to onsite drainage system.

PRELIMINARY

A	16.01.17	Amended to suit client's comments	JP
REV. No.	DATE	DESCRIPTION	INITIALS
Client	PERSIMMON HOMES (South Coast) LTD MJA CONSULTING CIVIL AND STRUCTURAL ENGINEERS Monarch House, Barton Lane, Abingdon, Oxon, OX14 3NB Tel: 01235 555173 Fax: 01235 523226		
Project	Purbrook Park School Waterlooville		
Title	Section 278 General Arrangement		
Scale	1:250 @ A3	Date	Jan '17
Checked	AMc	Drawn	JS
Drawing No.	5444:602		Rev
		A	