


PROPOSED FRONT ADDITION & ALTERATIONS  
158, SEAFRONT, HAYLING ISLAND, HANTS  
FOR MR & MRS J. CASSIDY

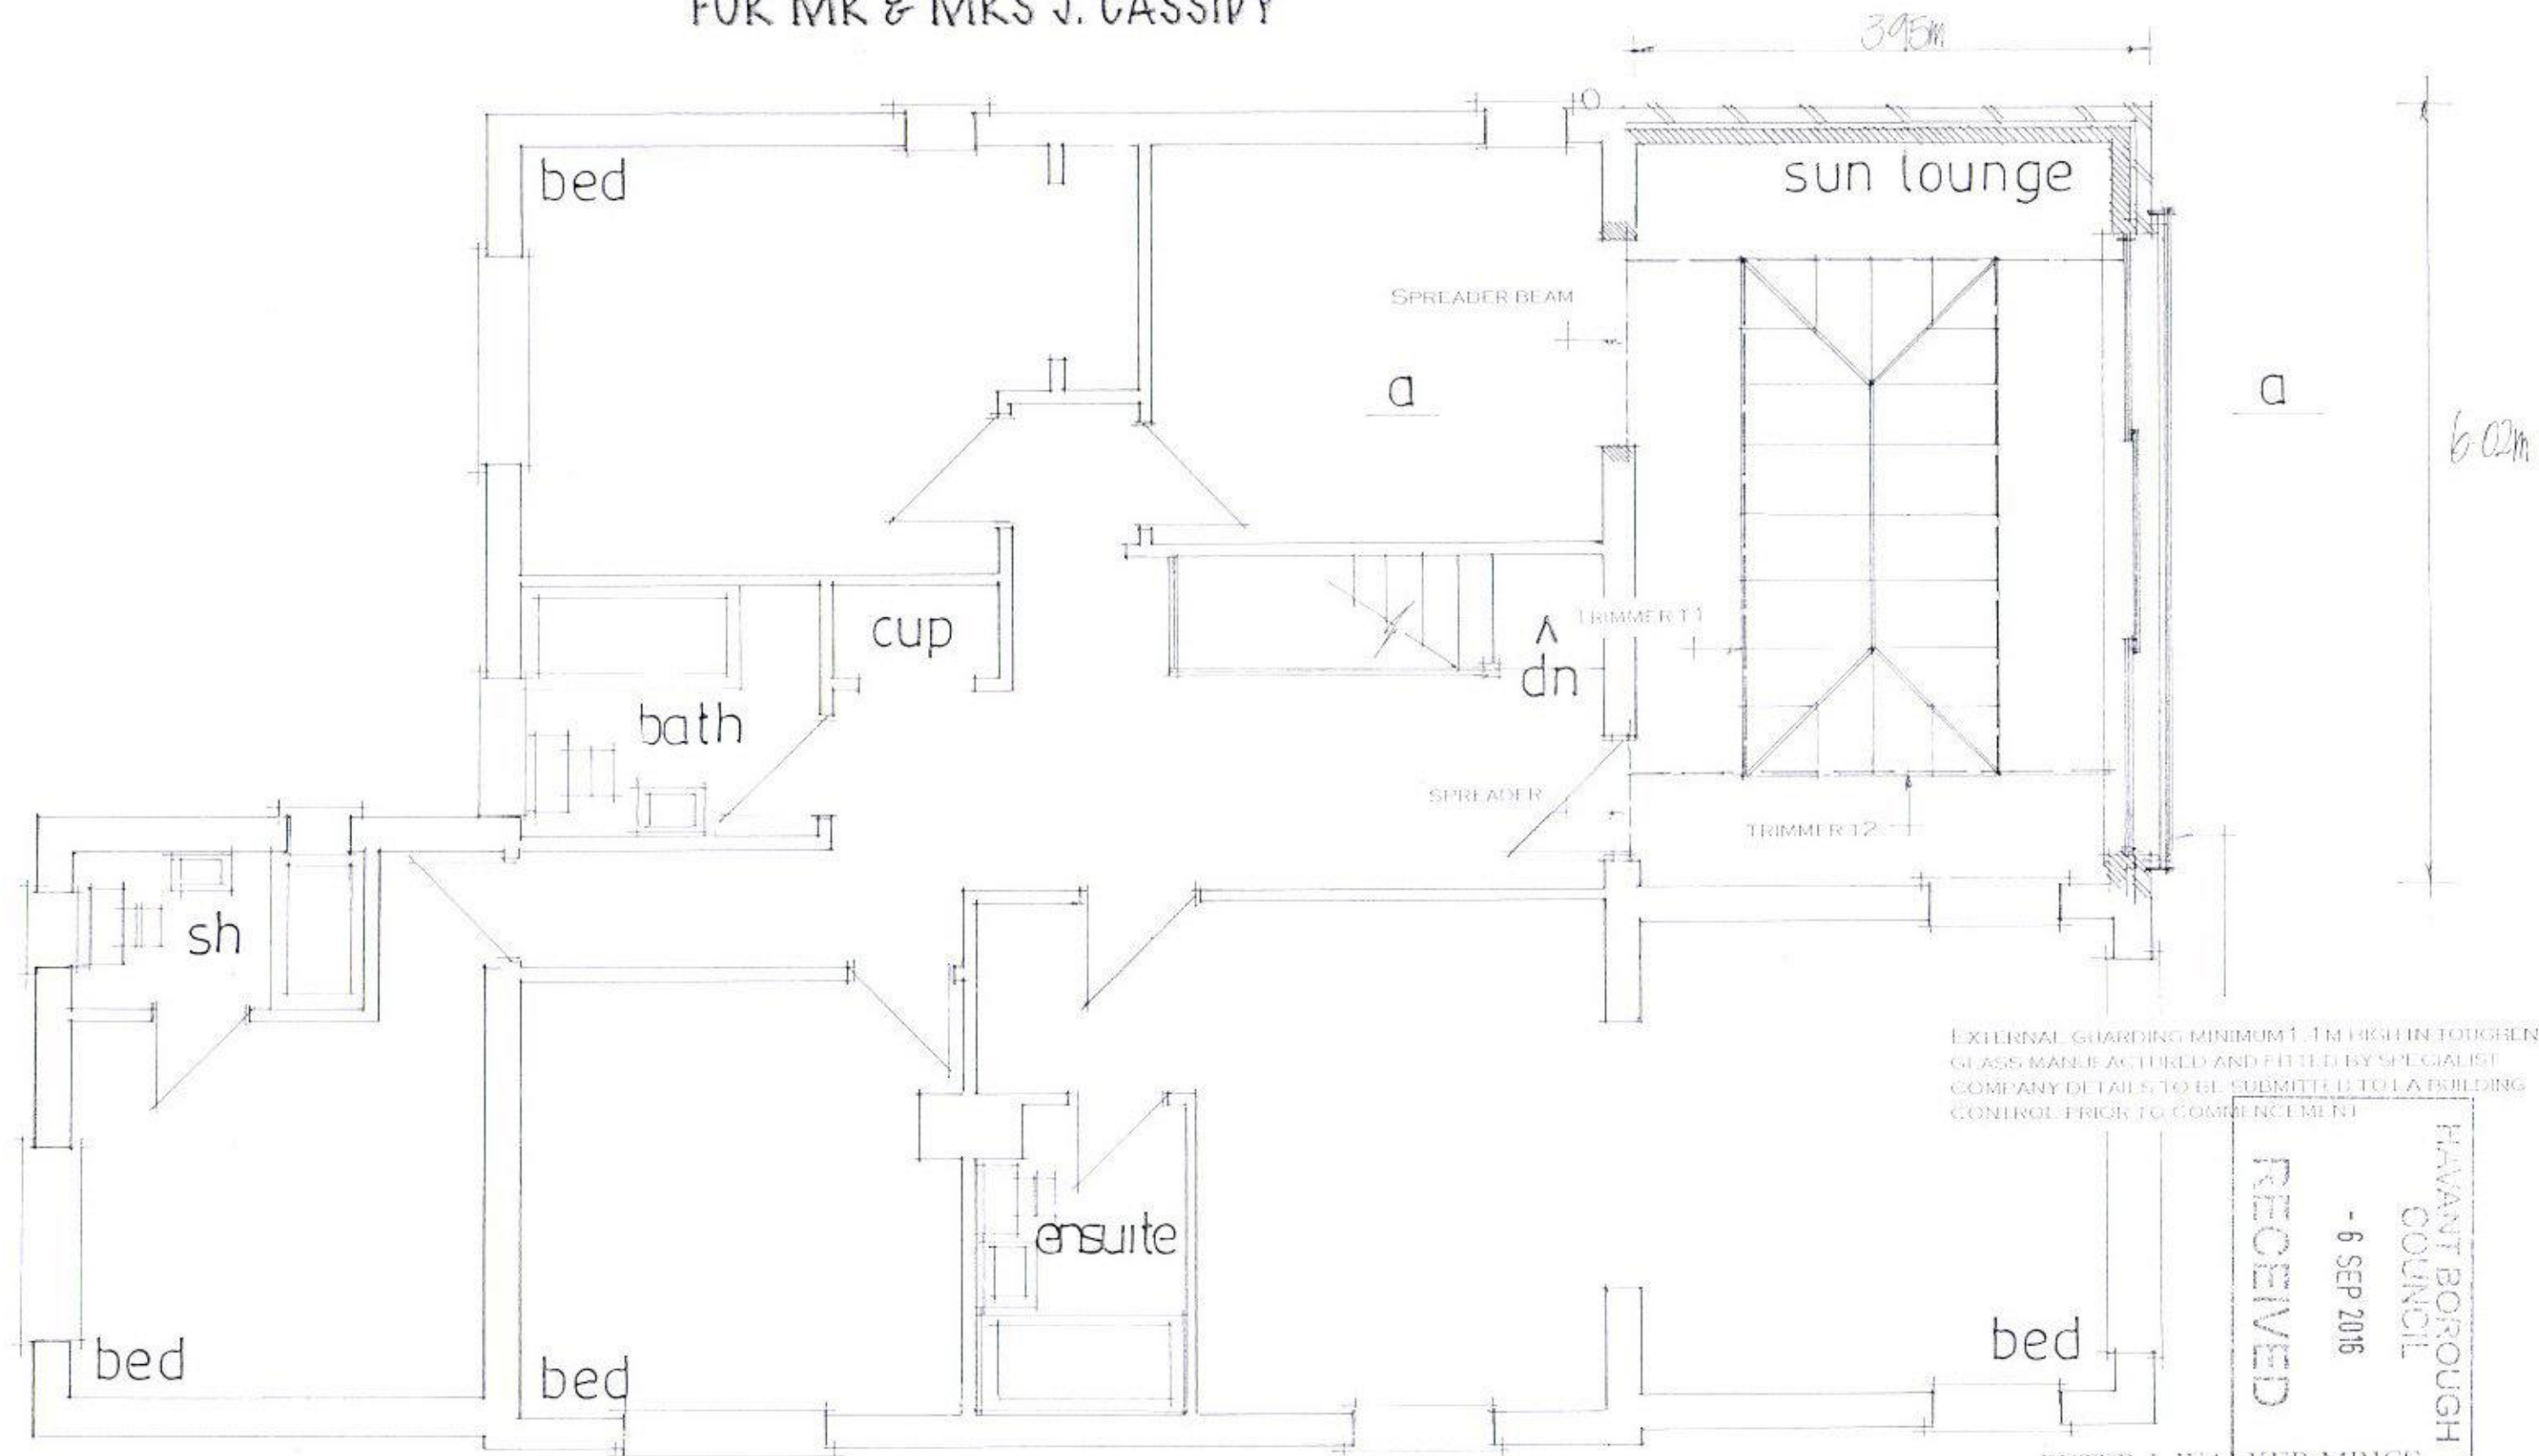

Proposed First Floor

date aug 16  
scale 1:50

PETER J. WALKER MRICS  
CHARTERED SURVEYOR  
182 SEAFRONT, HAYLING ISLAND, HANTS  
PO11 9 AN

TEL: 02392467571

RECEIVED  
- 6 SEP 2016  
HAYLING BOROUGH  
COUNCIL