
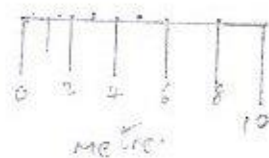


PLAN 1

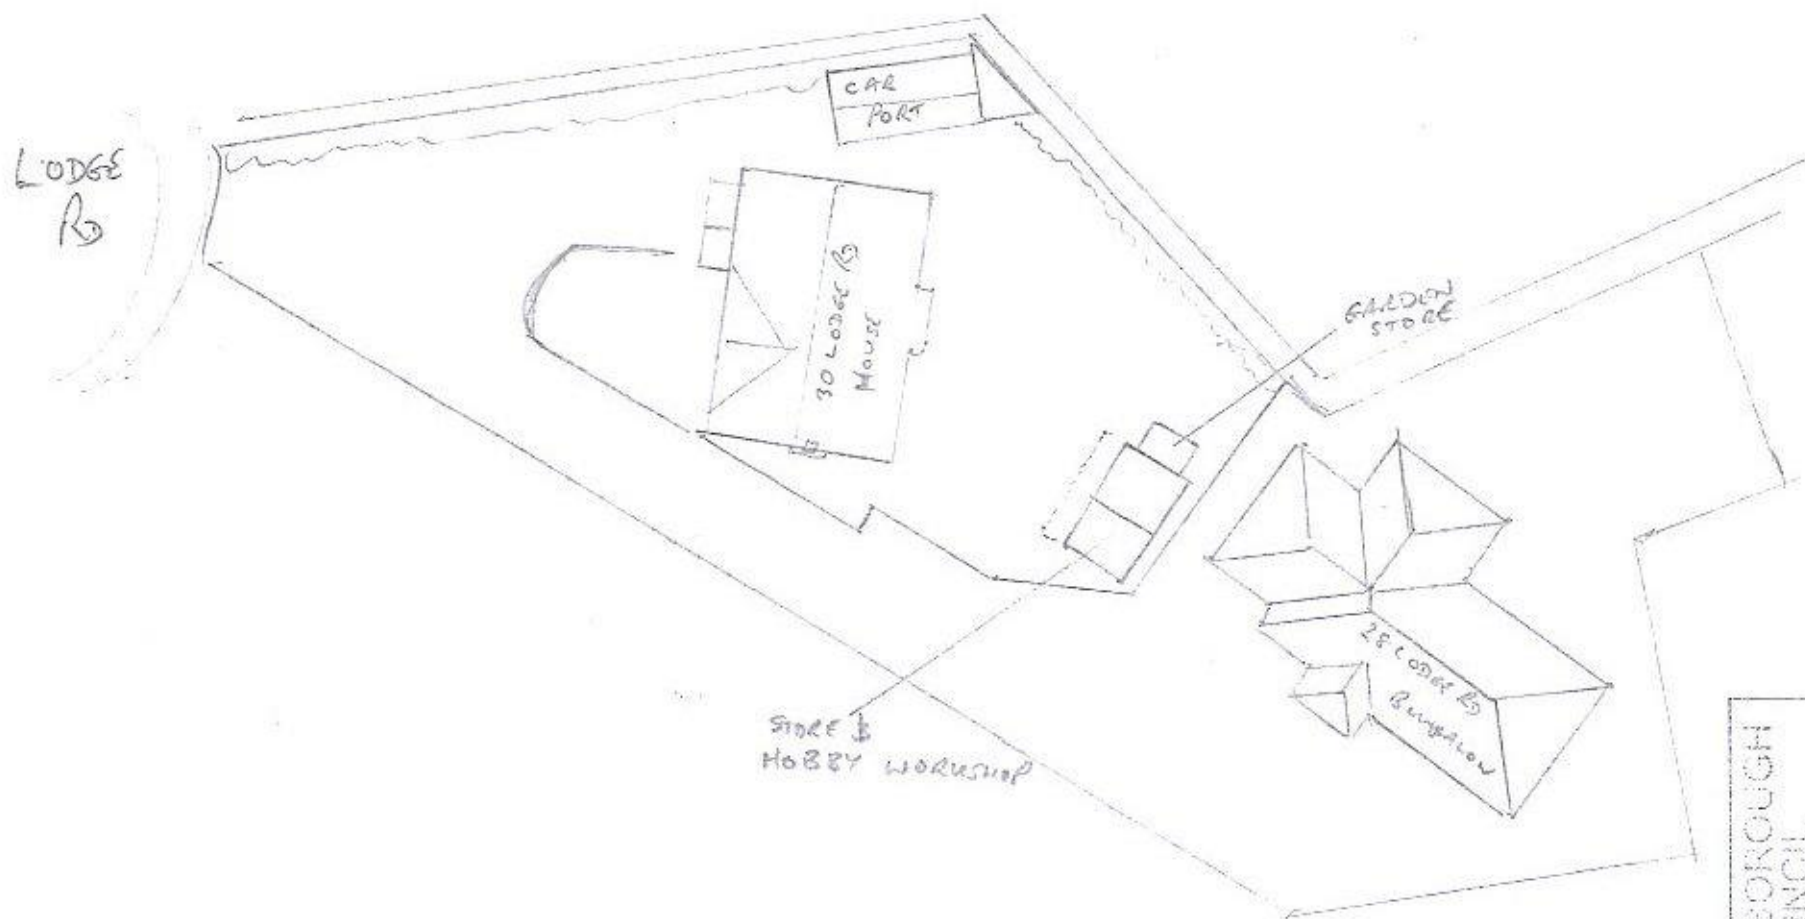

1:200 @ A3 SIZE

HAVANT BOROUGH
COUNCIL

25 AUG 2015

RECEIVED