

Department of Planning and
Development
Havant Borough Council
Public Service Plaza
Civic Centre Road
Havant
Hampshire
PO9 2AX



Developer Services
Southern Water
Sparrowgrove House
Sparrowgrove
Otterbourne
Hampshire
SO21 2SW

Tel: 0330 303 0119

Email: developerservices@southernwater.co.uk

Your Ref
APP/15/01003
Our Ref
PLAN-013190
Date
10/03/2016

Dear Sir

Proposal: Loft conversion.
Site: 8 Grenfield Court, Emsworth, PO10 7SA.
APP/15/01003

Thank you for your letter of 03/03/2016.

Southern Water has no objection for the above proposal.

Yours sincerely


Developer Services

HAVANT BOROUGH
COUNCIL

15 MAR 2016

RECEIVED

SOUTHERN WATER

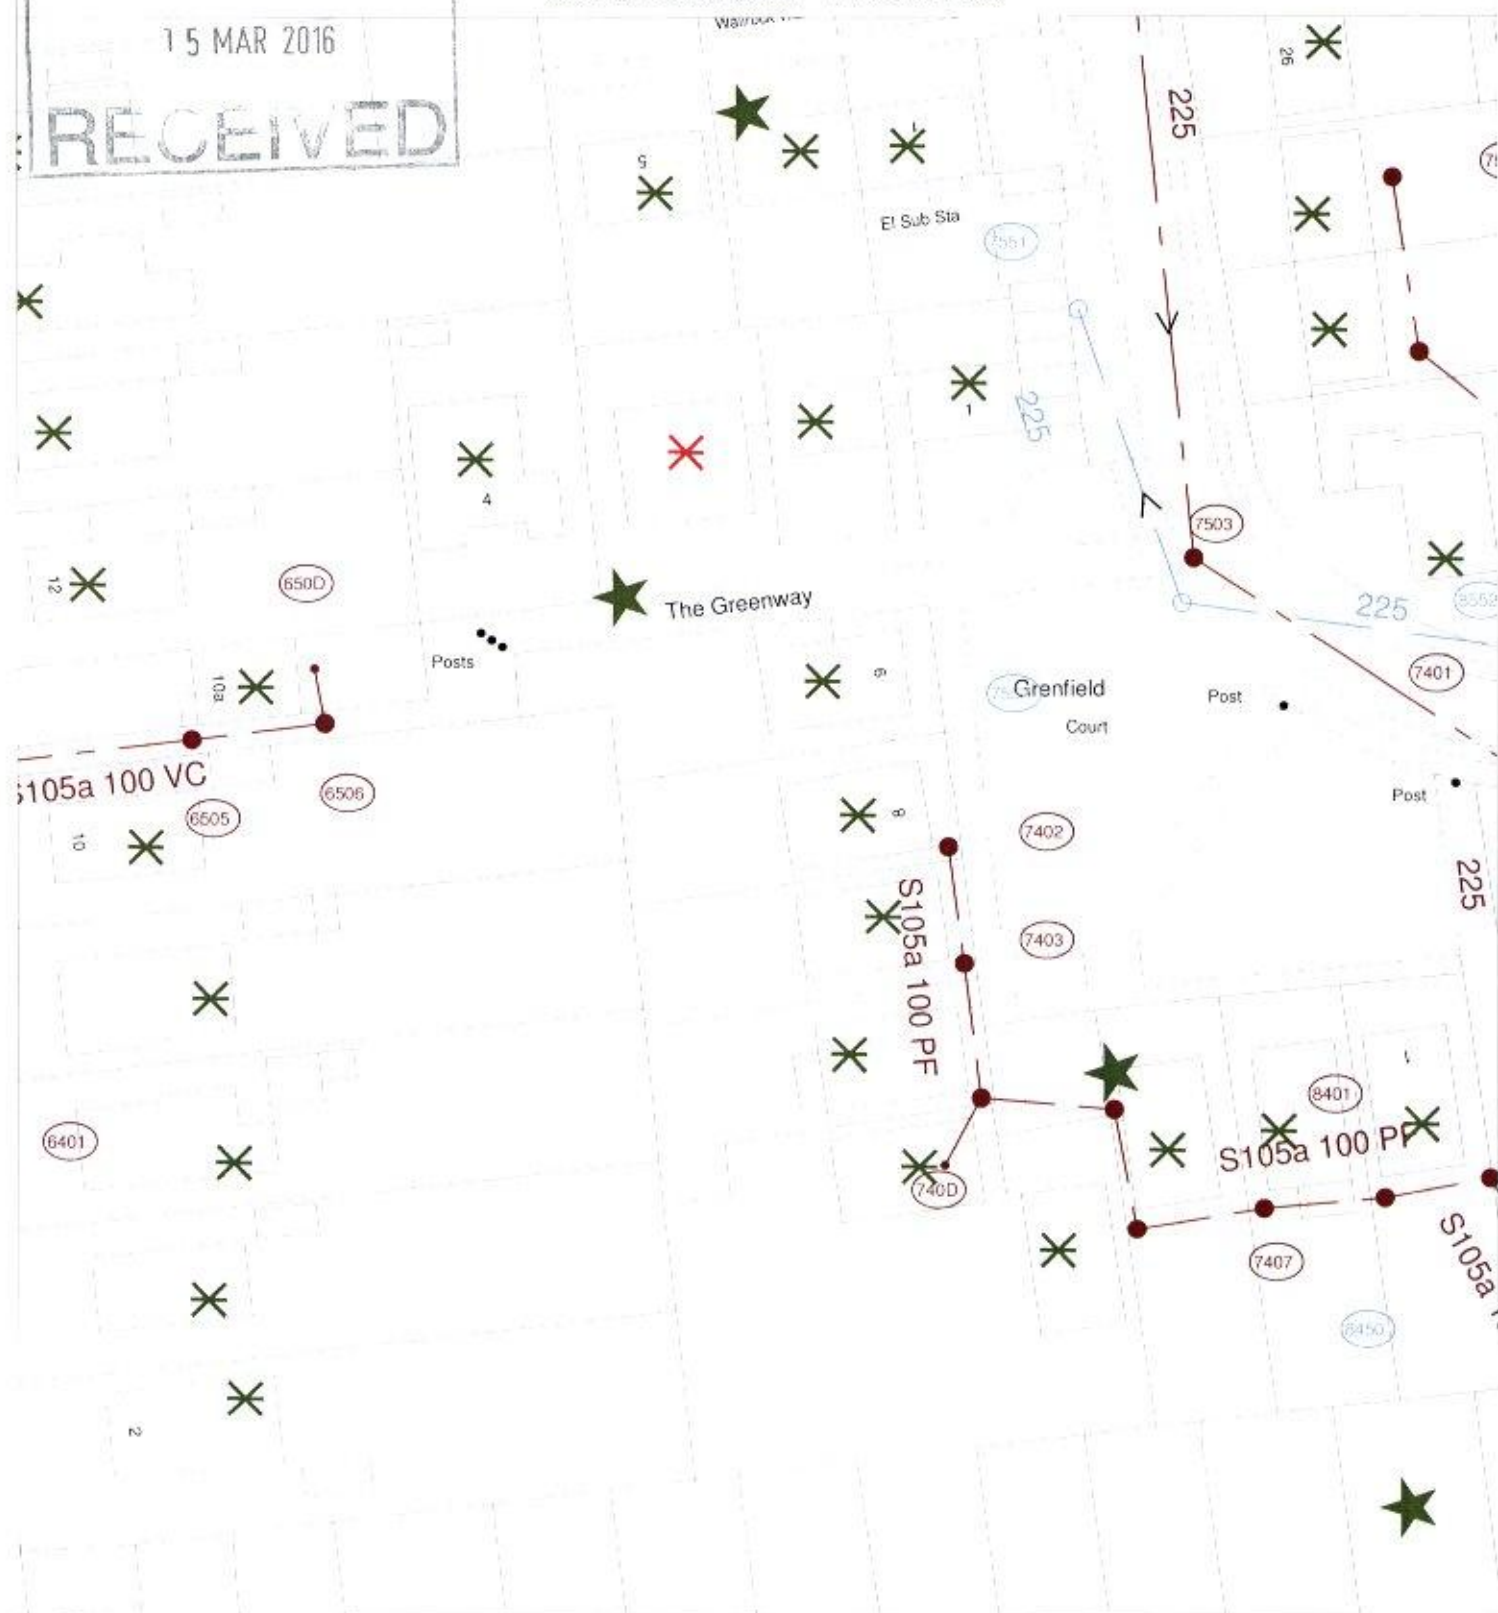

The positions of pipes shown on this plan are believed to be correct, but Southern Water Services Ltd accept no responsibility in the event of inaccuracy. The actual positions should be determined on site.

Based upon Ordnance Survey Digital Data with the permission of the controller of HM S.O. Crown Copyright Reserved Licence No. W112985311

O.S. REF: SU7407SE

Scale: 1:625

Screen Print

WARNING: BAC pipes are constructed of Bonded Asbestos Cement.

WARNING: Unknown (UNK) materials may include Bonded Asbestos Cement.

 Southern
Water

Printed By: banuh

Date: 9-3-2016

Southern Water MapGuide Browser

Requested By: