


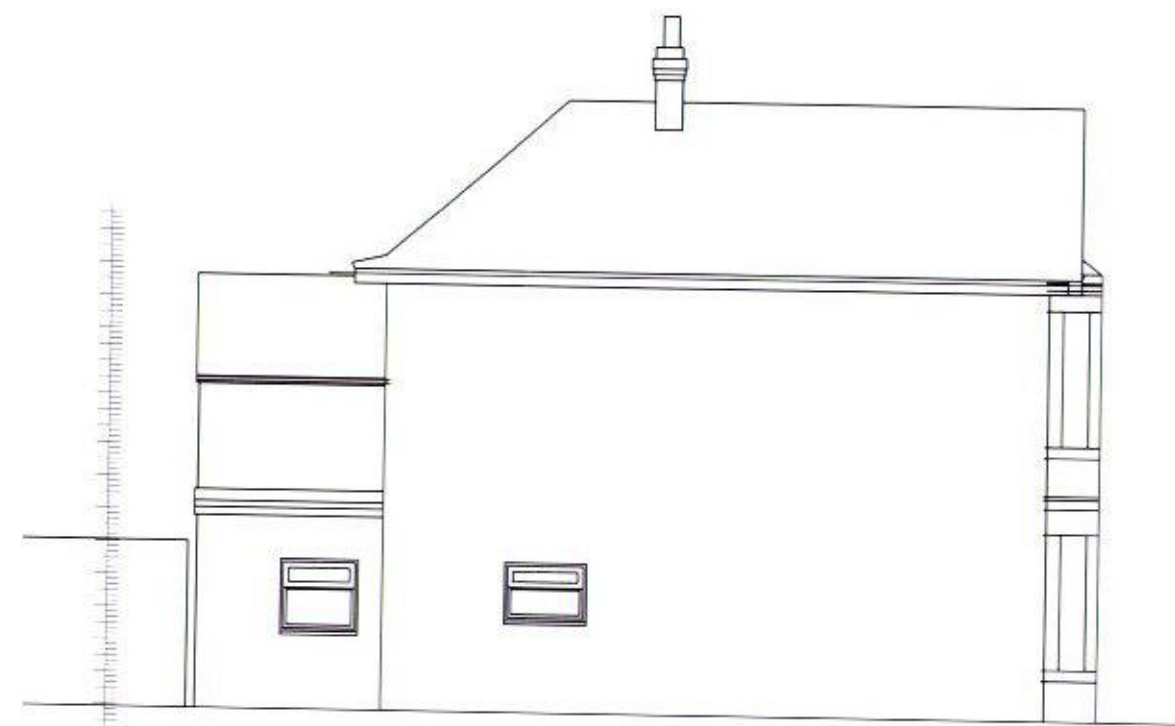


WEST ELEVATION
EXISTING



SOUTH ELEVATION
EXISTING



EAST ELEVATION
EXISTING

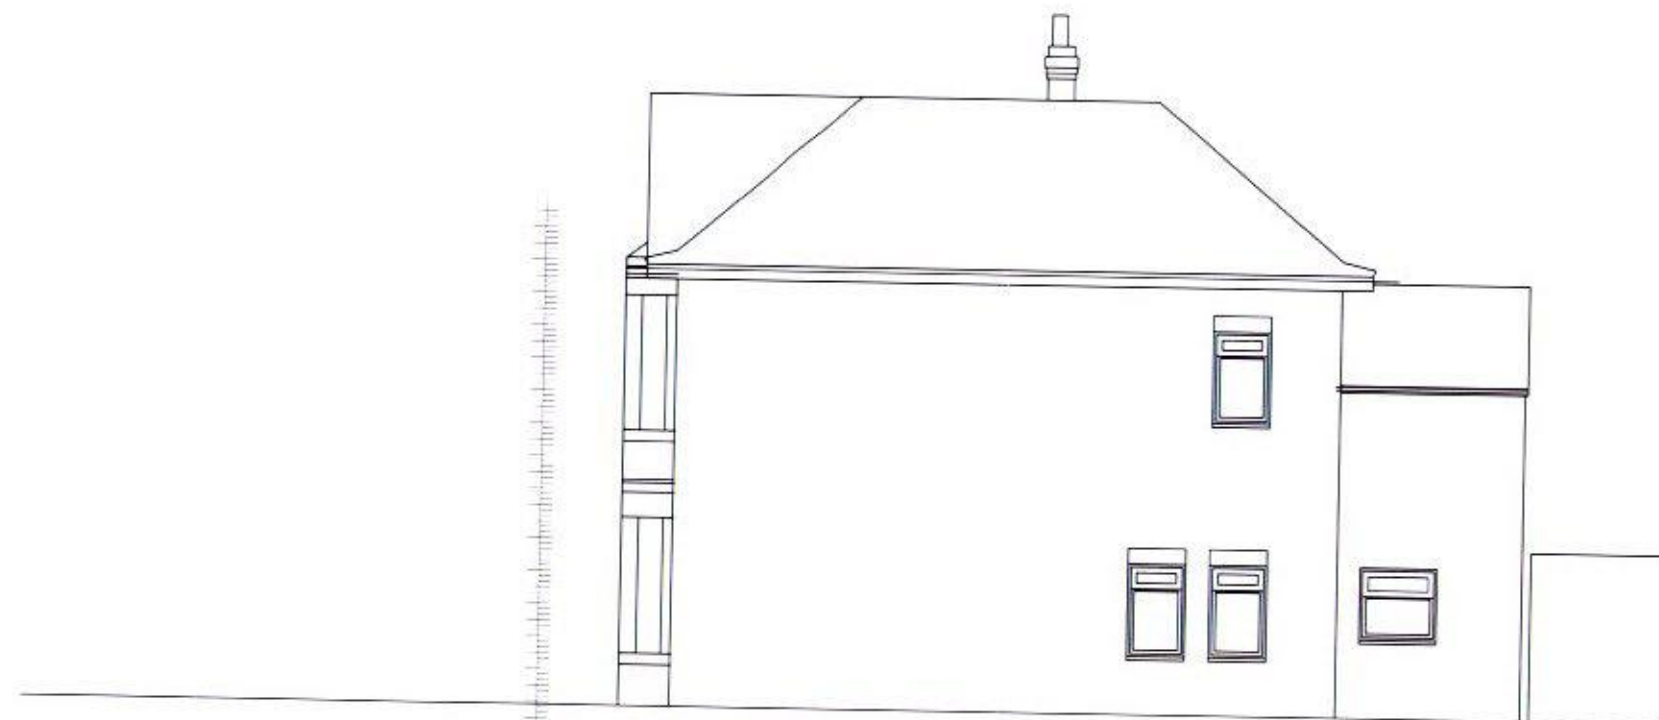

NORTH ELEVATION
EXISTING

notes:

revisions: 12-03-2009

revisions:



NOTE: The contractor is responsible for checking all site dimensions and levels. These should be checked prior to the ordering of any components and before the commencement of the works. All discrepancies should be brought to the attention of the Contract Administrator.

100m (2A)



Mr and Mrs Newman
New Rear Extension
HAYLING ISLAND - HAMPSHIRE
drawing information: 104

Existing Elevations
Typically

Comment:
March 09
1: 100@A3
CL

pwparchitects
PWP ARCHITECTS LTD, 81 South Street, Havant, Hampshire, PO9 1SZ
T: 02352 462841 F: 02352 481152
E: design@pwparchitects.com
W: www.pwparchitects.com

8000 1200