


OS MasterMap 1250/2500/10000 scale
 05 April 2016, ID: BW1-00516603
www.blackwellmapping.co.uk
 1:500 scale print at A4, Centre: 470456 E, 107604 N
 ©Crown Copyright Ordnance Survey. Licence no.
 100041040

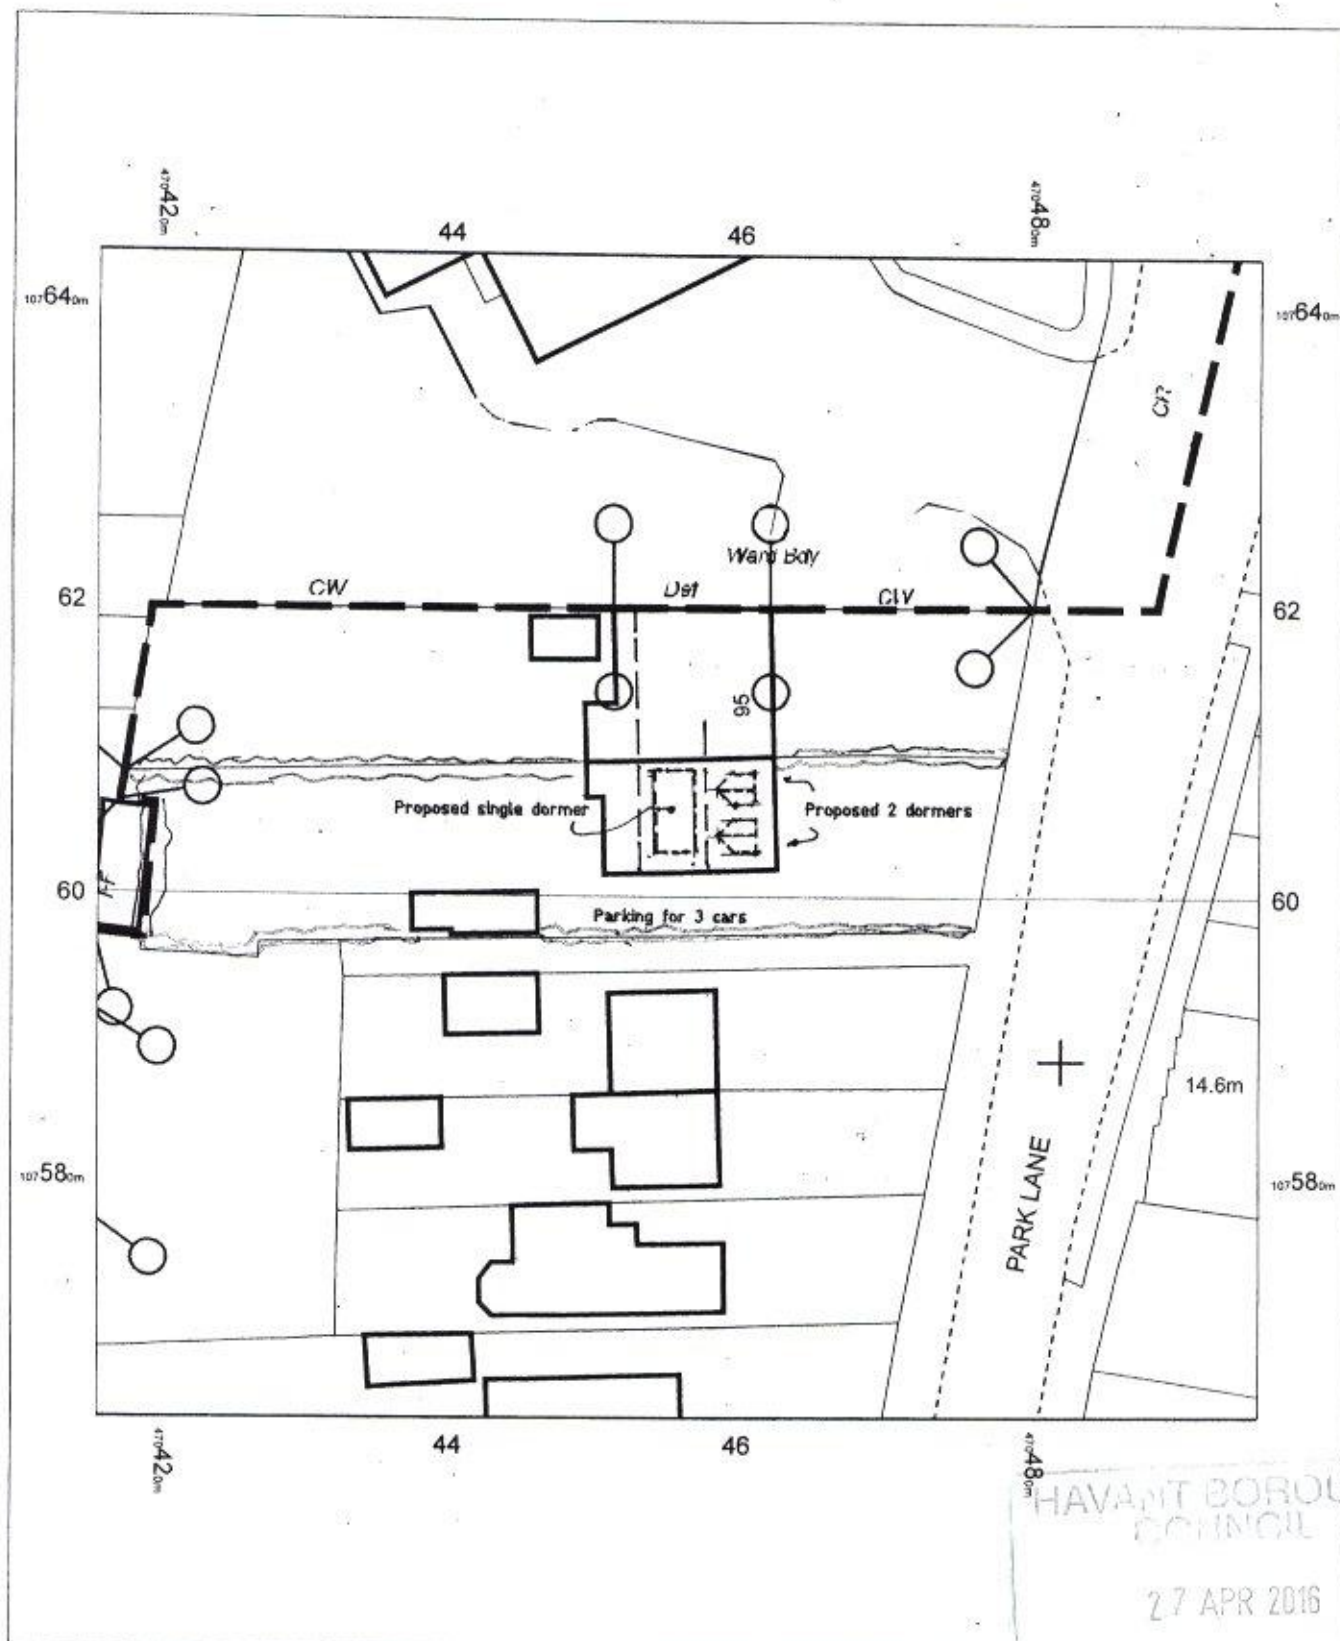

BLACKWELL'S
www.blackwellmapping.co.uk
 TEL: 02920 228 779
maps.cardiff@blackwell.co.uk

HAVANT BOROUGH
 COUNCIL

27 APR 2016

RECEIVED