

PROPOSED SINGLE STOREY REAR ADDITION & ALTS.
14, NUTBOURNE ROAD, HAYLING ISLAND, HANTS.
FOR MR & MRS B. RUSSELL.

PETER J. WALKER MRICS
CHARTERED SURVEYOR
182 SEAFRONT, HAYLING ISLAND, HANTS
PO11 9 AN

TEL: 02392467571


NOTE CHECK ALL MEASUREMENTS ON SITE PRIOR TO
THE COMMENCEMENT OF WORK.

WALLS TO BE FULLY BONDED TO THE EXISTING CAVITIES
AND DAMP-PROOF COURSES TO BE MAINTAINED
CONTINUOUS CLOSE ALL REVEALS WITH INSULATED
CAVITY CLOSERS.

PROVIDE SMOKE DETECTORS TO BOTH FLOORS MAINS
OPERATED AND INTERLINKED WITH BATTERY BACKUP.

A PARTY WALL AGREEMENT IS REQUIRED IN WRITING
WITH THE ADJACENT NEIGHBOUR FOR THE EXCAVATION
OF THE NEW FOUNDATIONS WITHIN 3M. AND IS TO BE IN
PLACE PRIOR TO THE COMMENCEMENT OF ANY WORK
ON SITE.

PROPOSED GROUND FLOOR

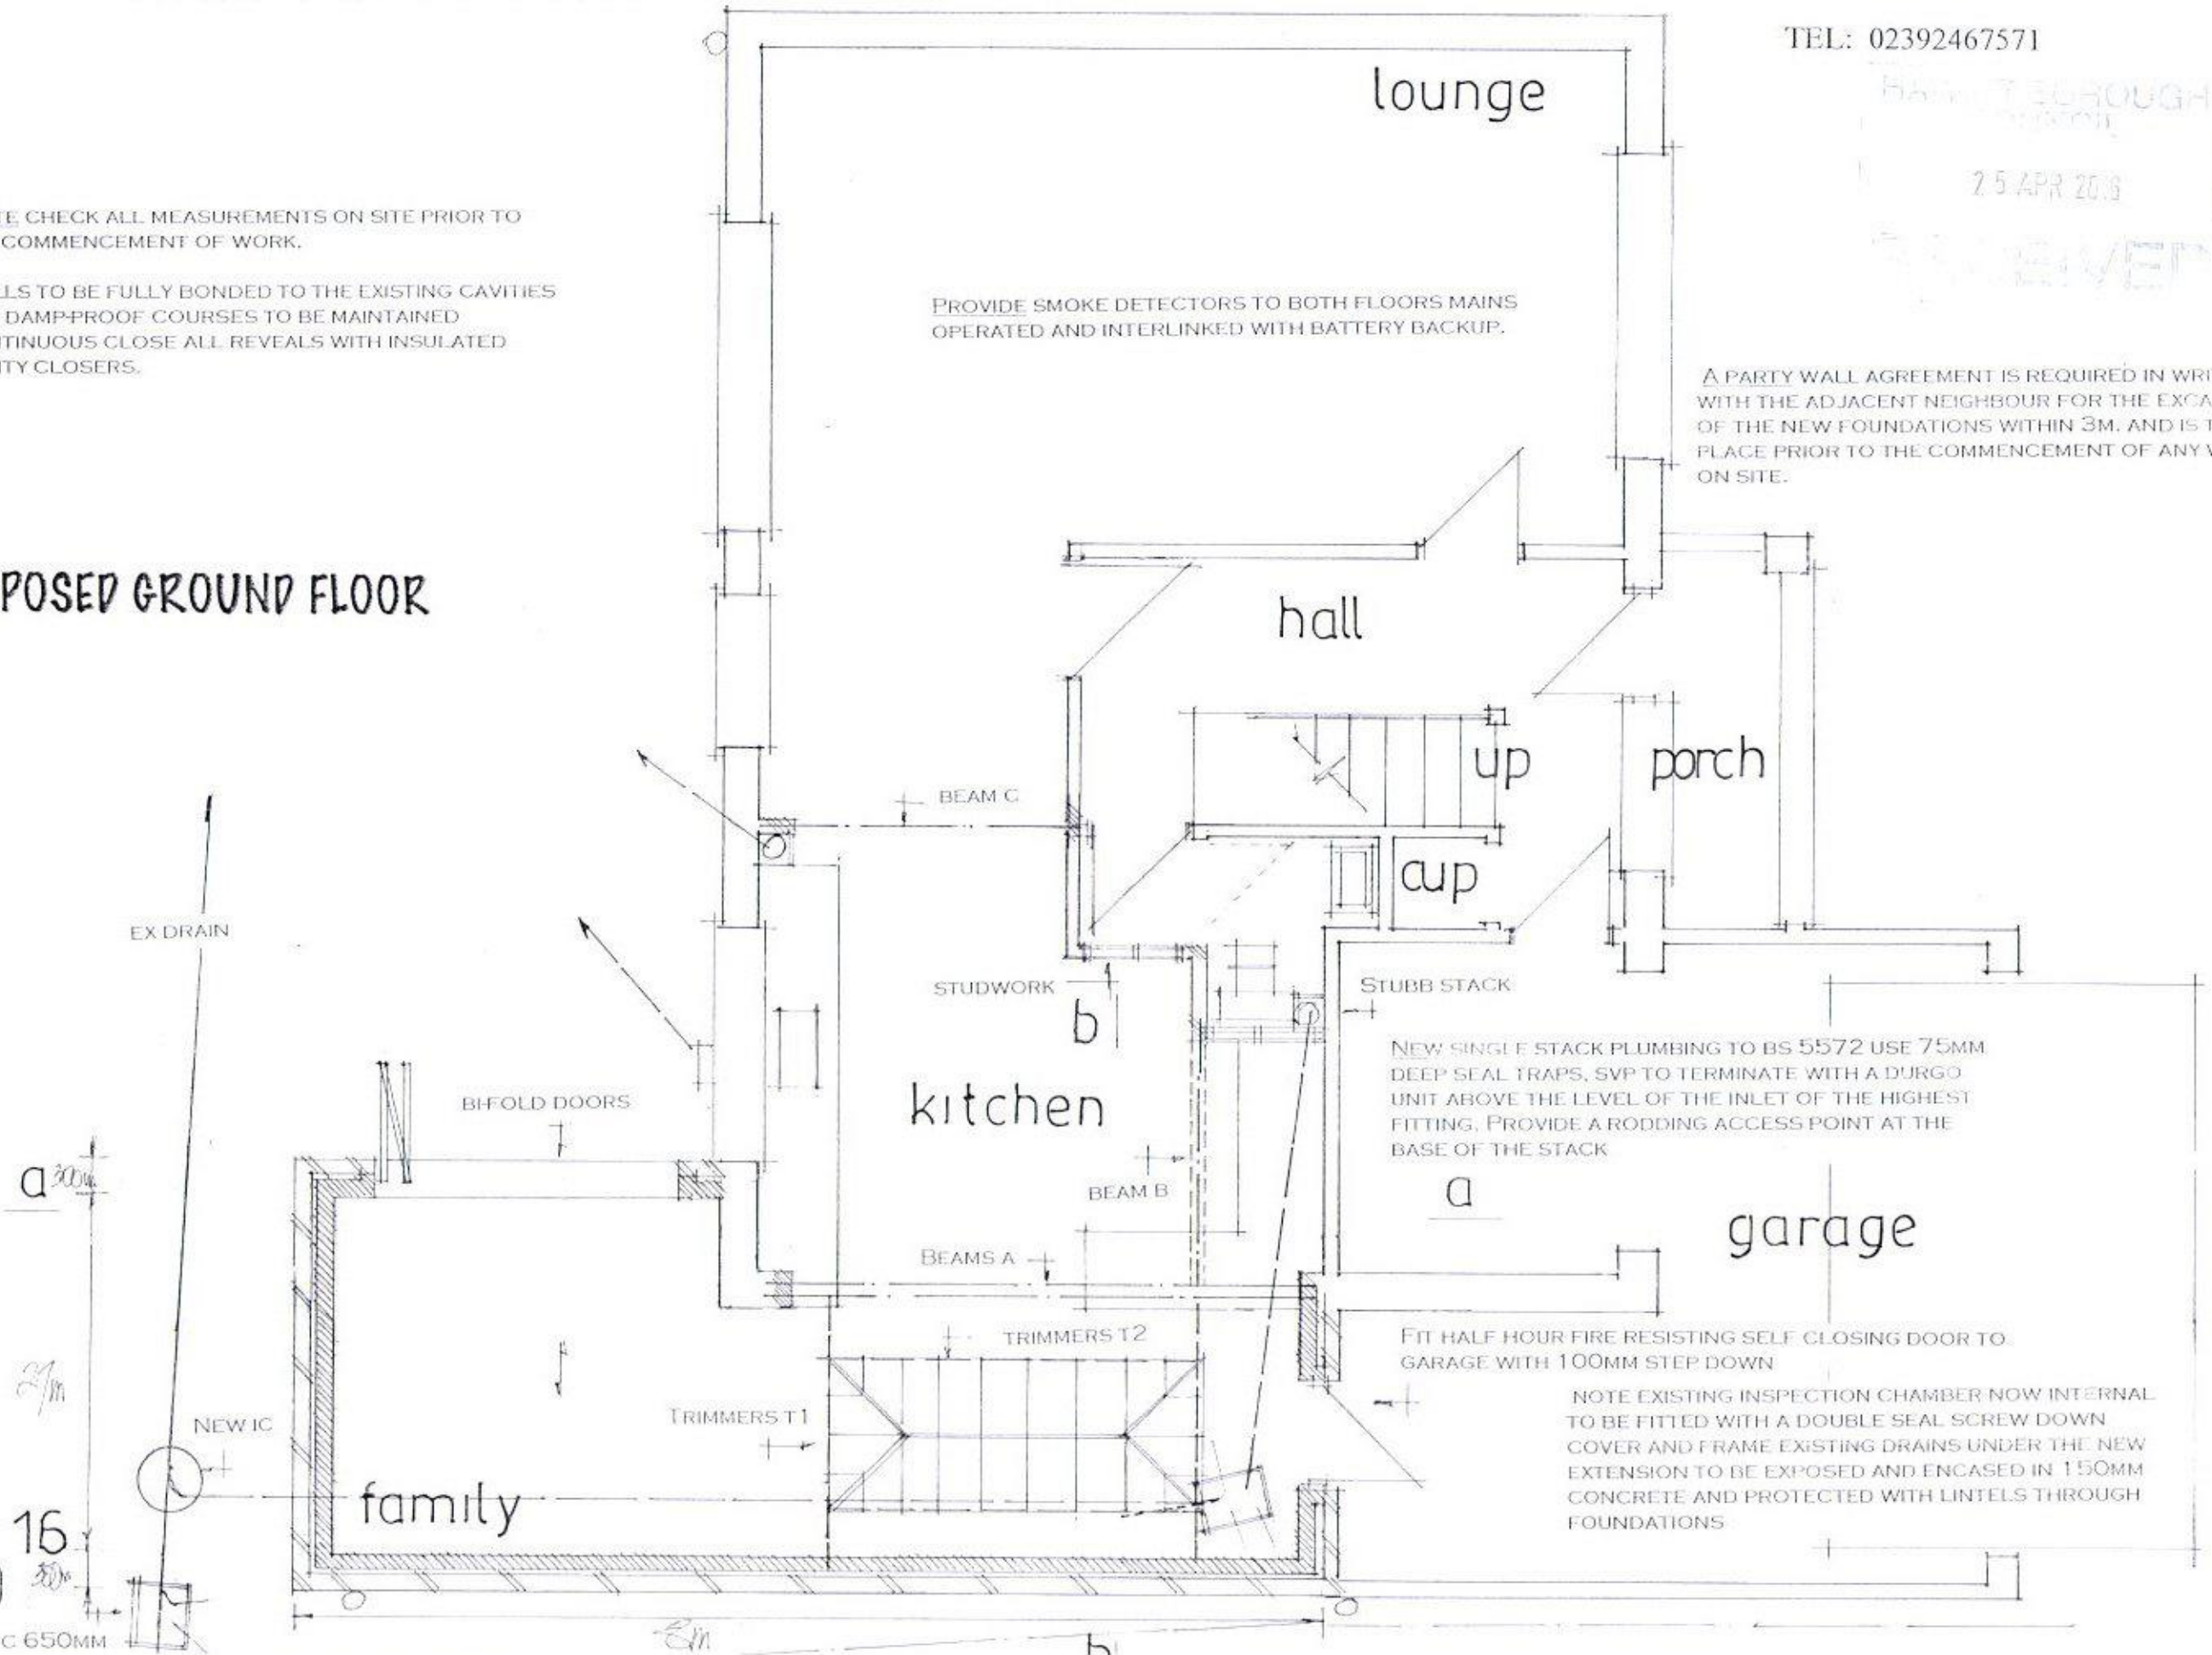

date apr 16
scale 1:50