
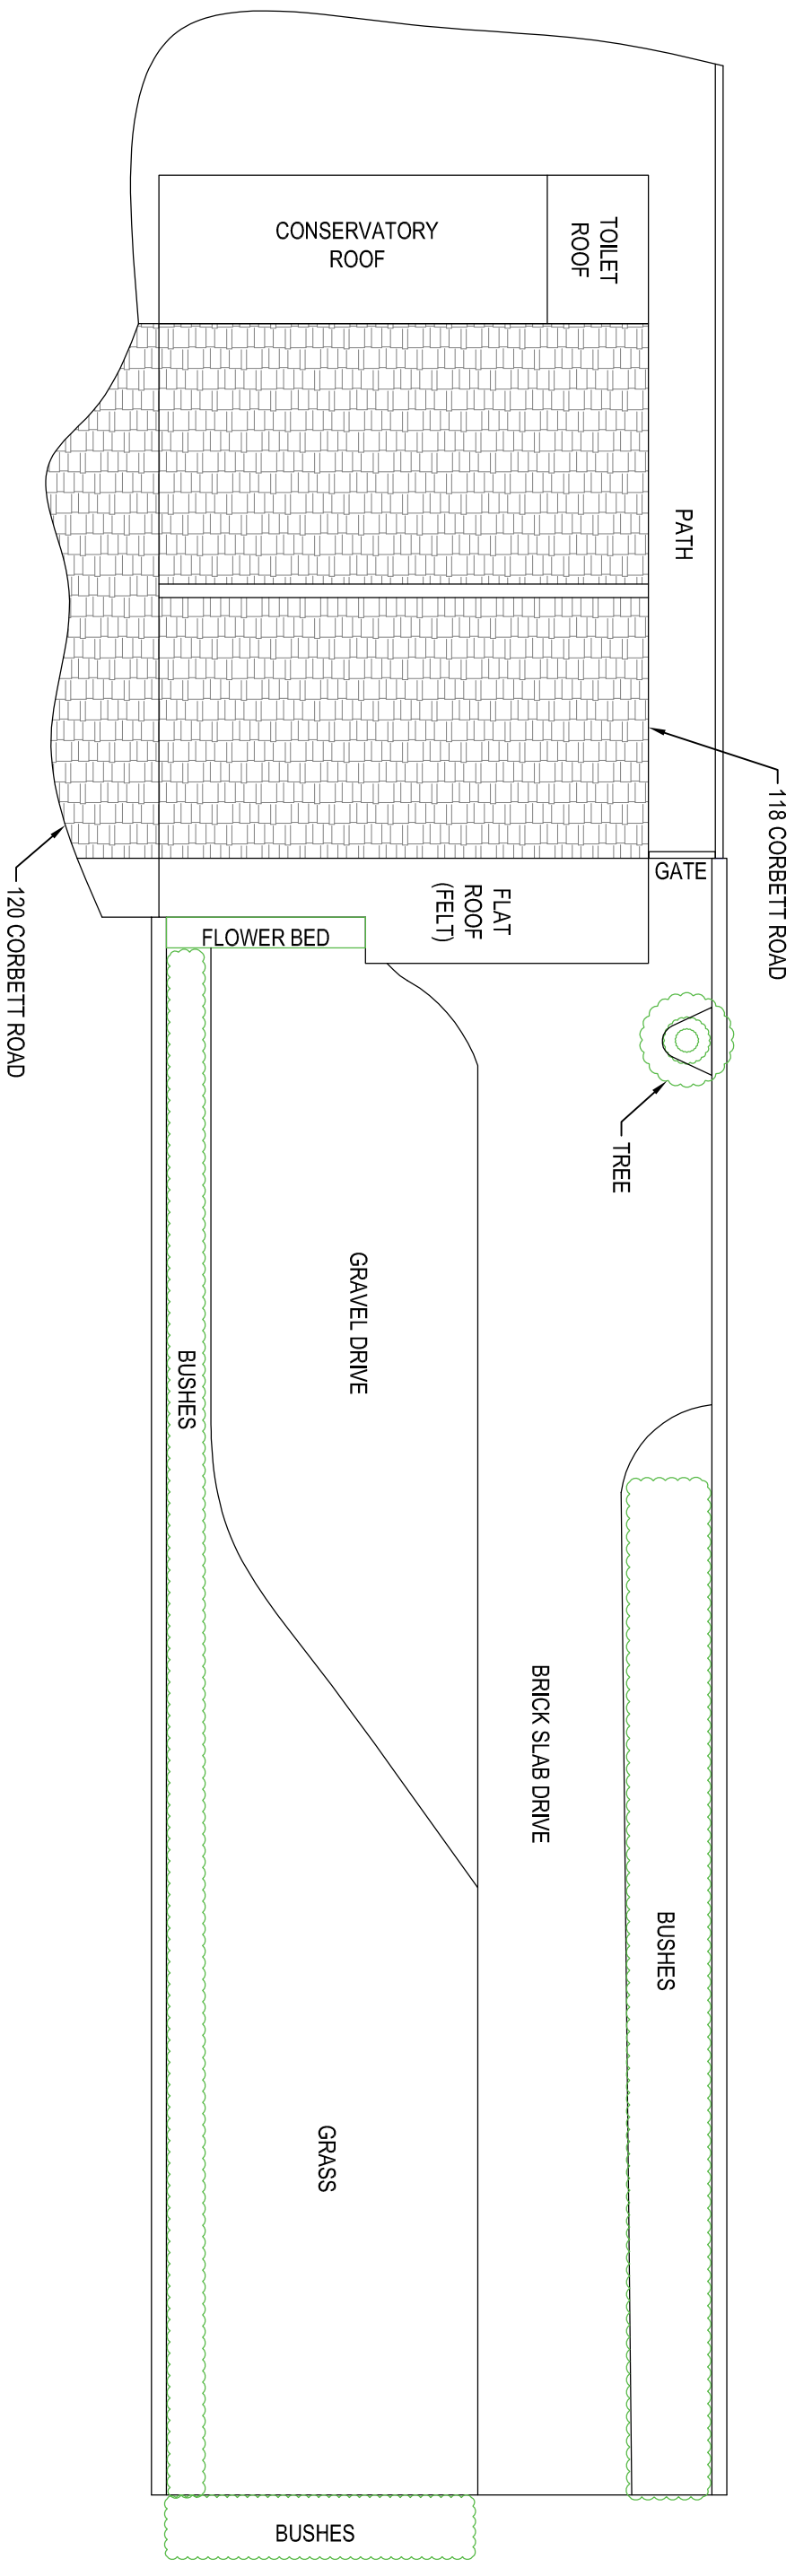


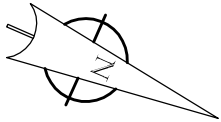

PLAN VIEW

NOTES:

1. FOR GENERAL NOTES SEE SHEET 01.

MR. AARON CORBETT 118 CORBETT ROAD WATERLOOVILLE PORTSMOUTH					
HANTS POZ 5TF					
aaronc@canik.com					
SCALE: 1:100		SHEET SIZE: A3			
ALL DIMENSIONS SHOWN IN MM					
-				PROJECT: HOME IMPROVEMENTS	
				TITLE: 118 CORBETT ROAD PLAN VIEW (EXISTING)	
DRG No:		TOTAL SHTS	SHT No:	ISS.	
		08	02	01	