


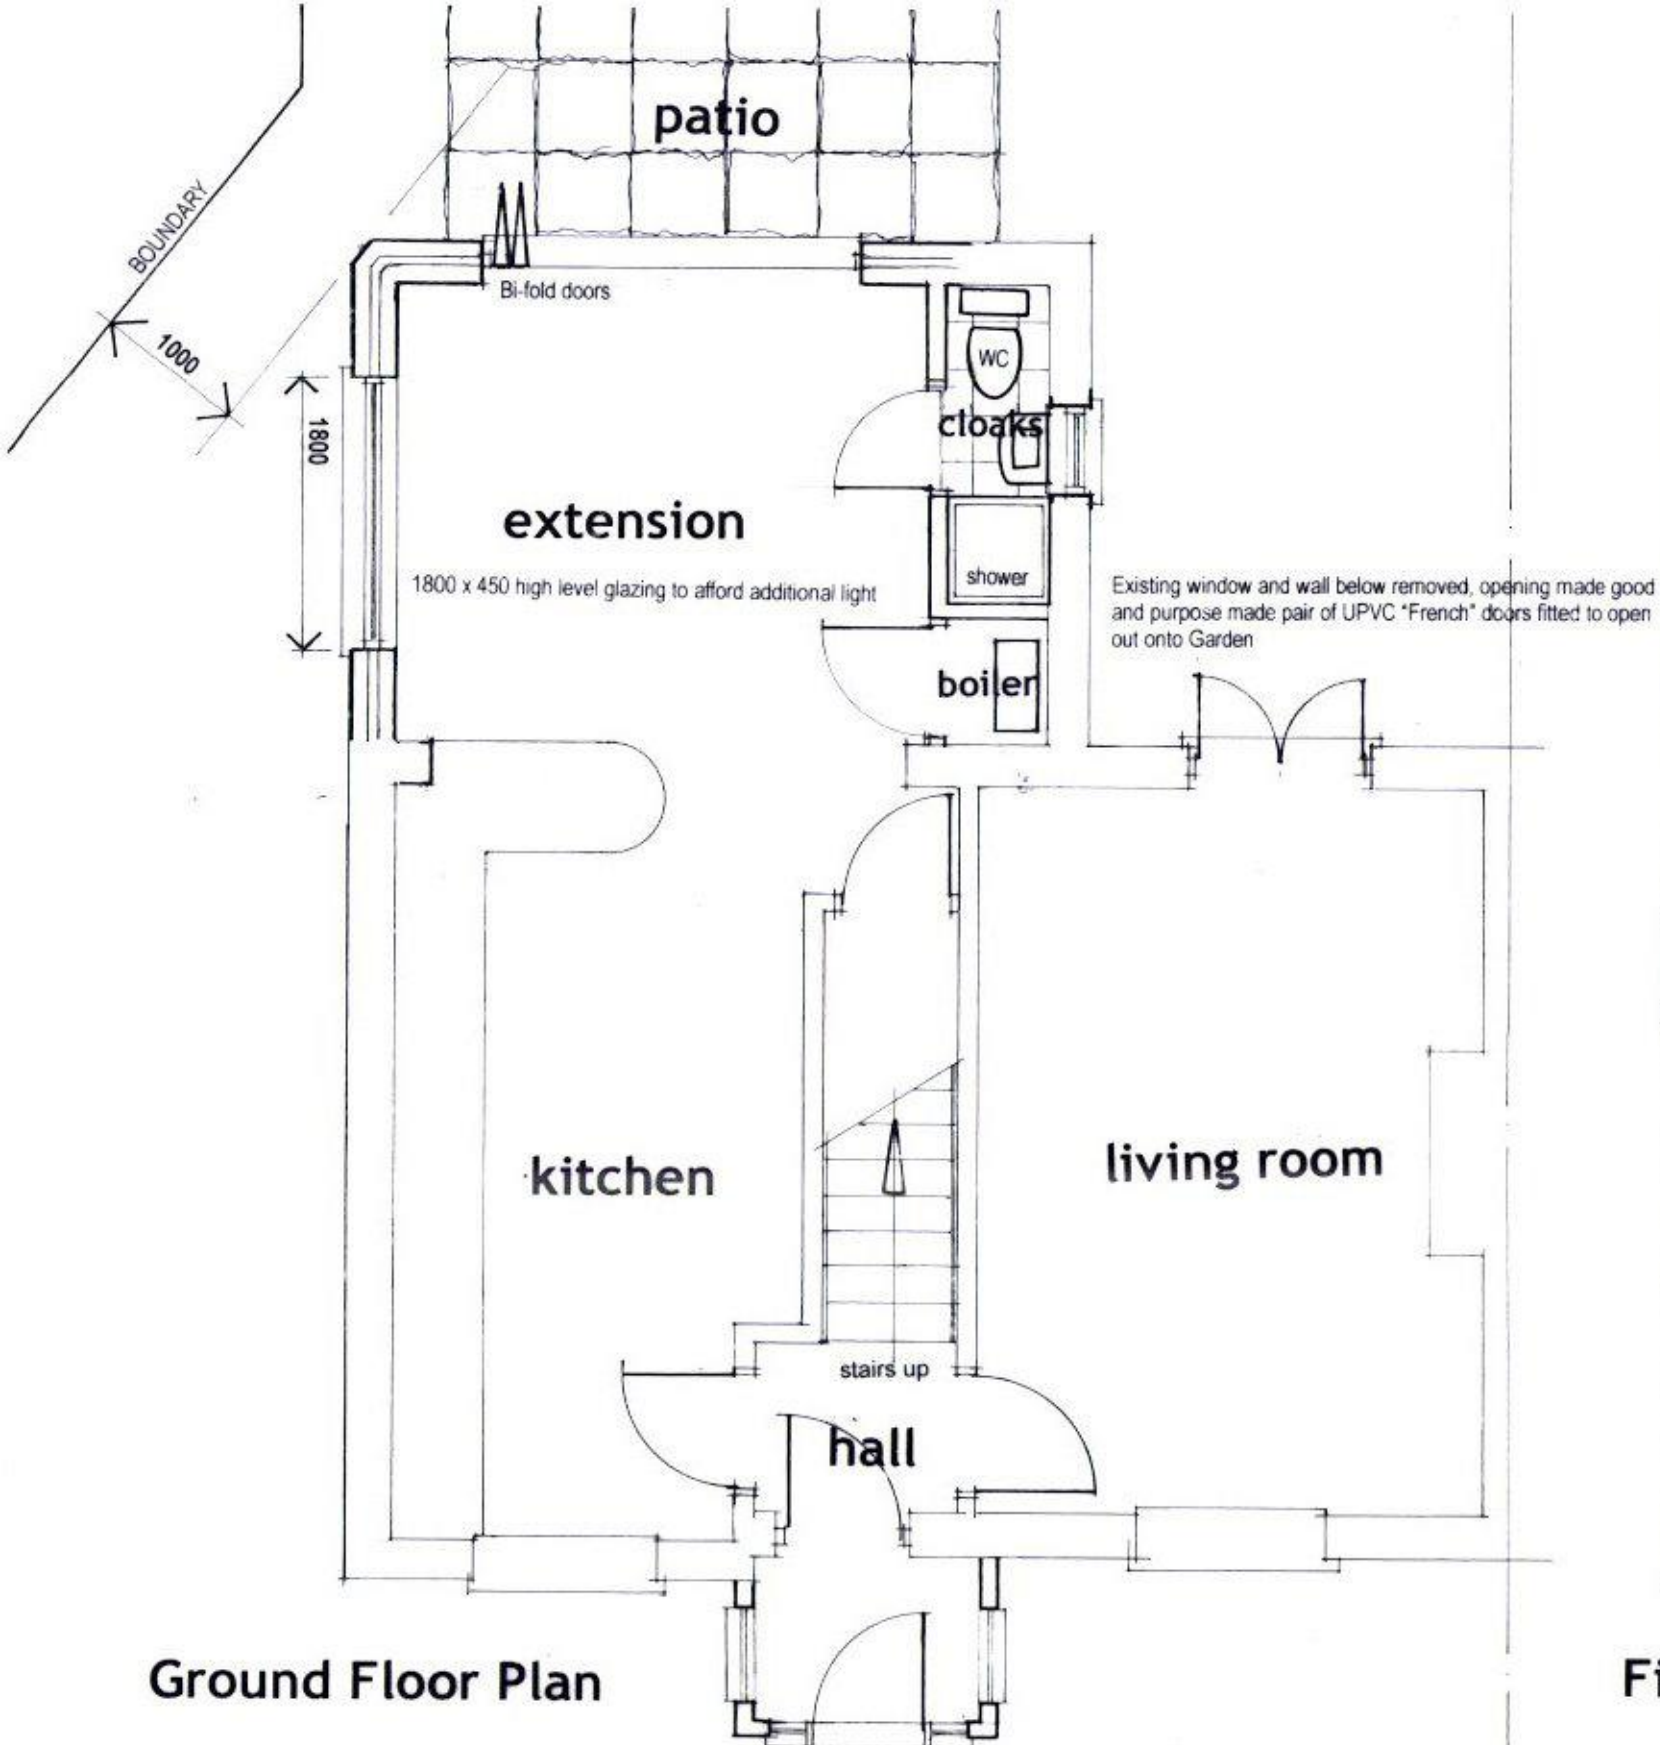

|     |                               |      |    |  |                |                                     |   |
|-----|-------------------------------|------|----|--|----------------|-------------------------------------|---|
| No  | Revision                      | Date | By |  | Site           | 116 VICTORIA ROAD EMSWORTH PO10 7NL | <b>J H A Designs</b><br>18 Maryland Road Hawkenbury Tunbridge Wells Kent TN2 5HE<br>Telephone 01892 523890 |
| 'A' | Client's amendments to layout | July | J  |  | Drawing        | TWO STOREY REAR EXTENSION           |   |
|     |                               |      |    |  | Scale          | 1/50 @ A3                           |   |
|     |                               |      |    |  | Date           | June 2016                           |   |
|     |                               |      |    |  | Drawn by       |                                     |   |
|     |                               |      |    |  | Drawing Number | 1357-2A                             |   |