


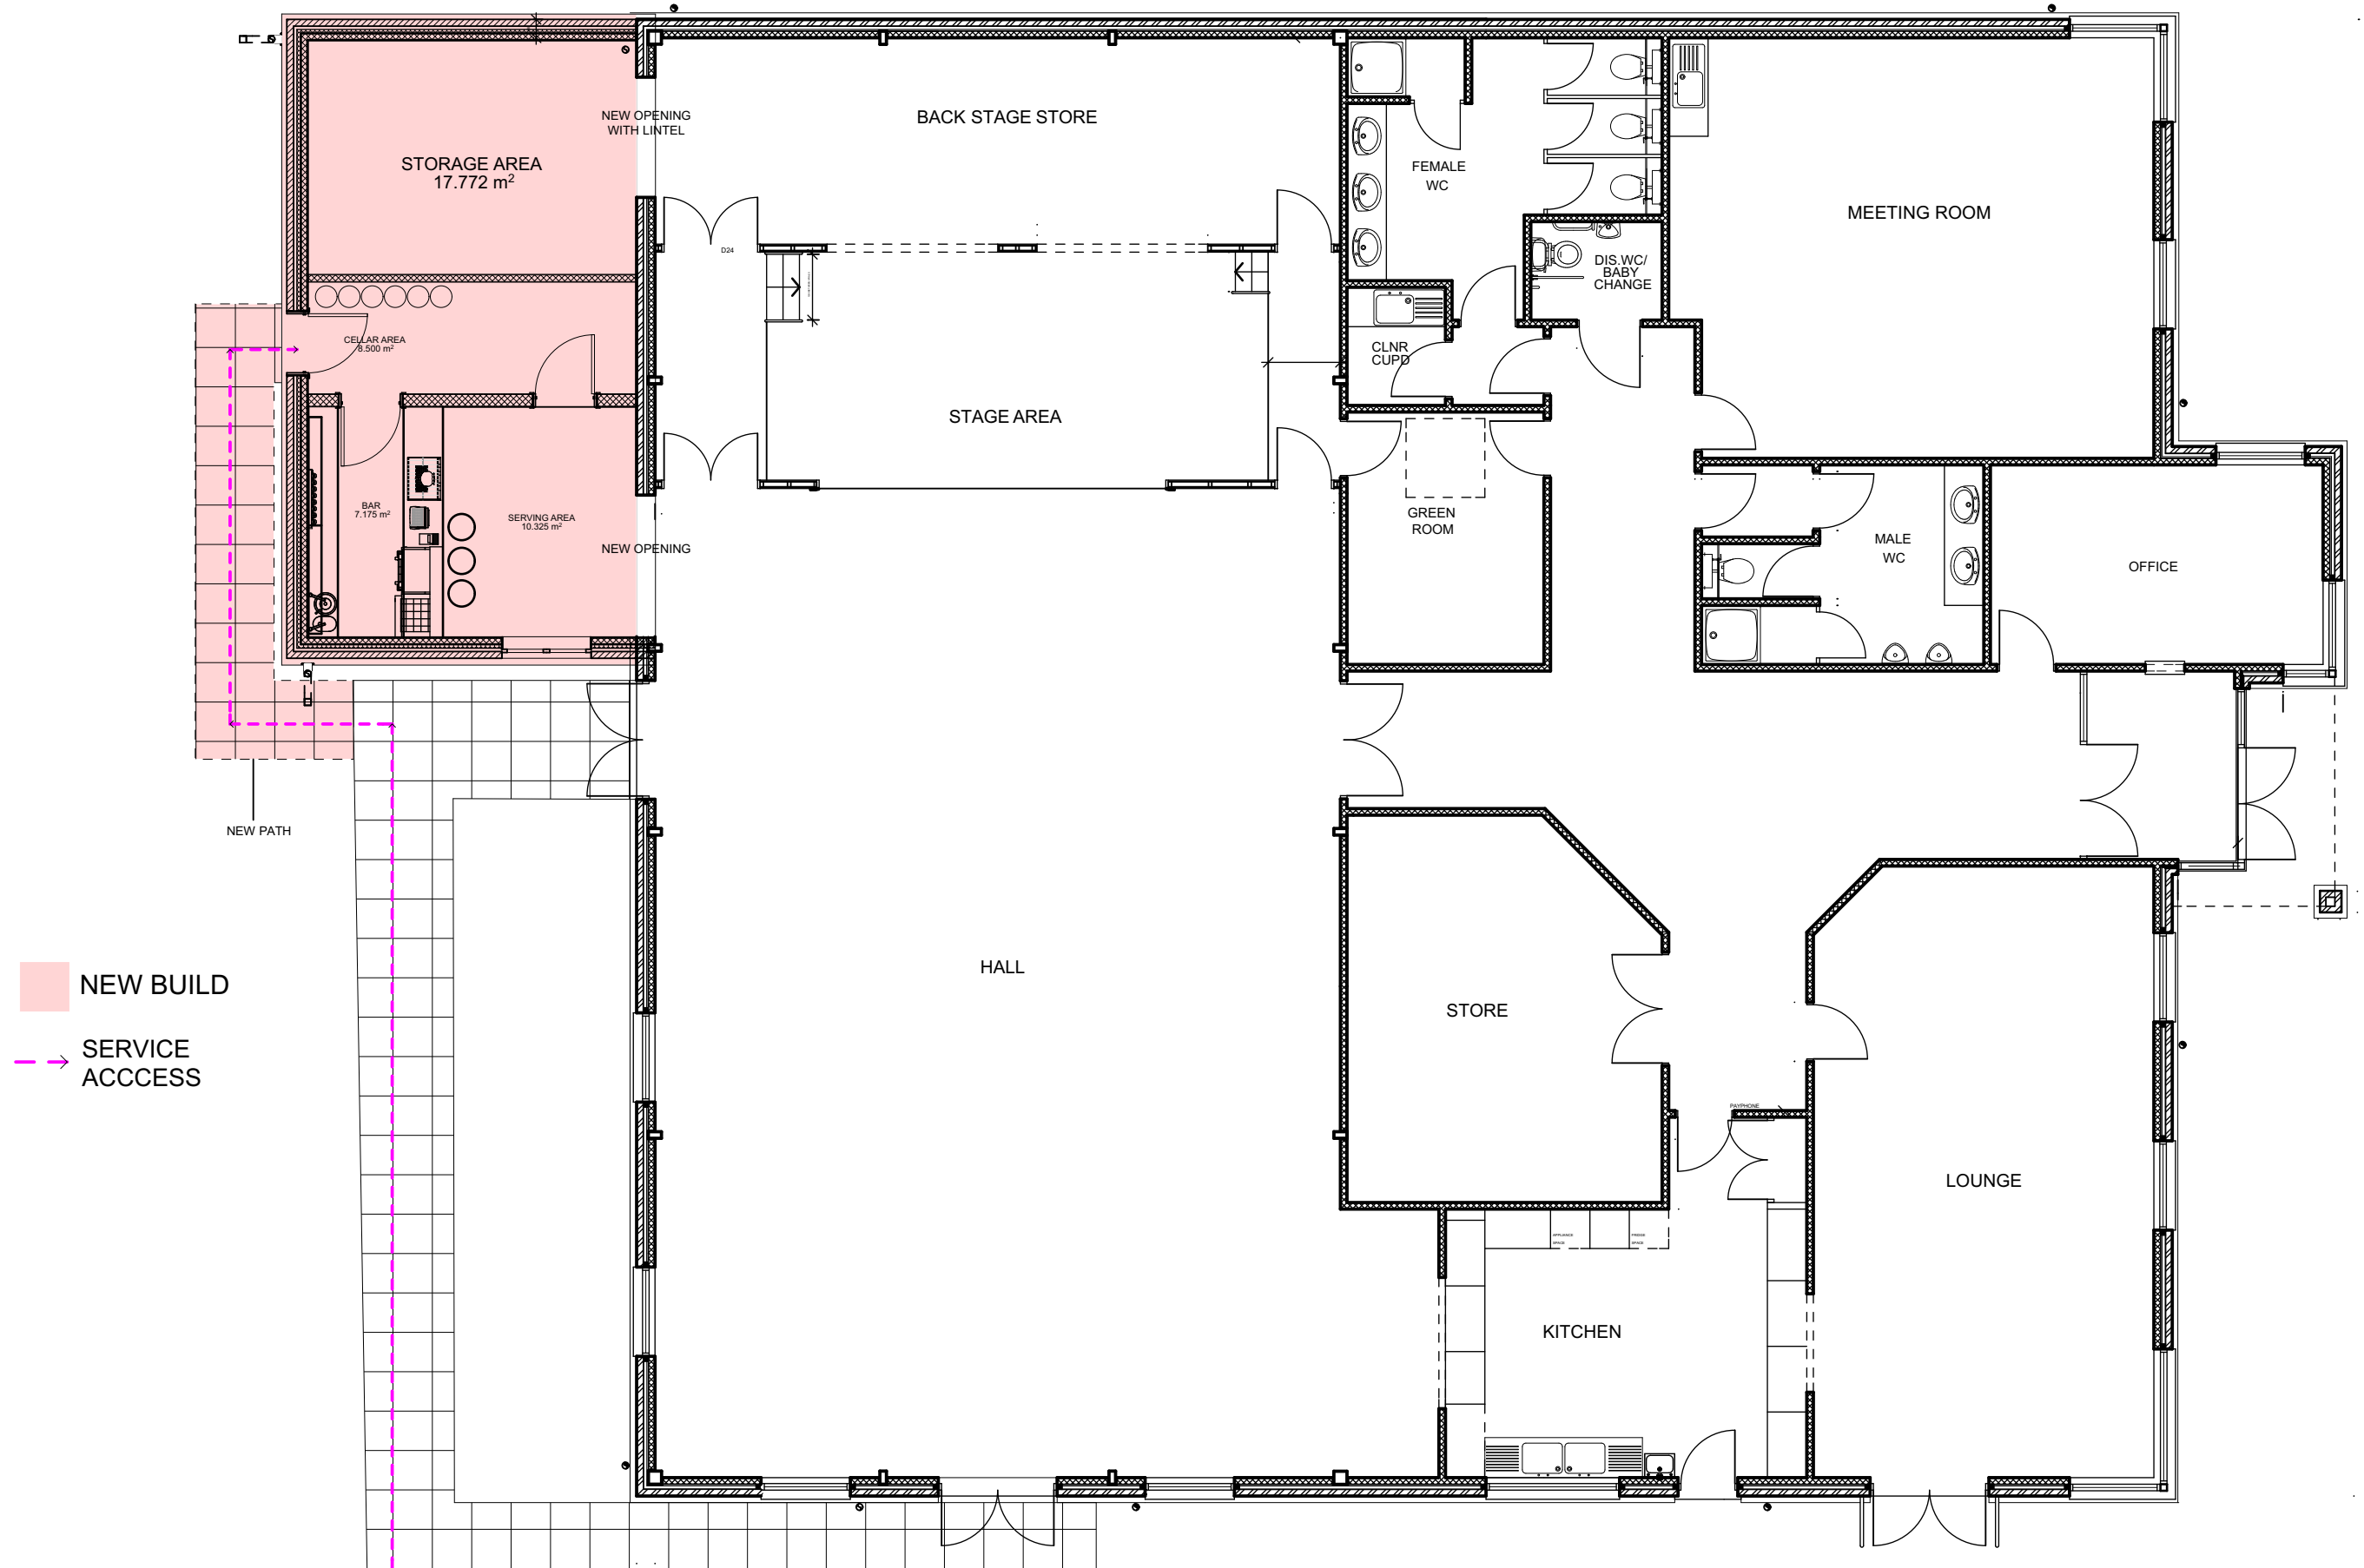

GF-Ground Floor

1:100