


Scales accurate when printed A1 with no Borders

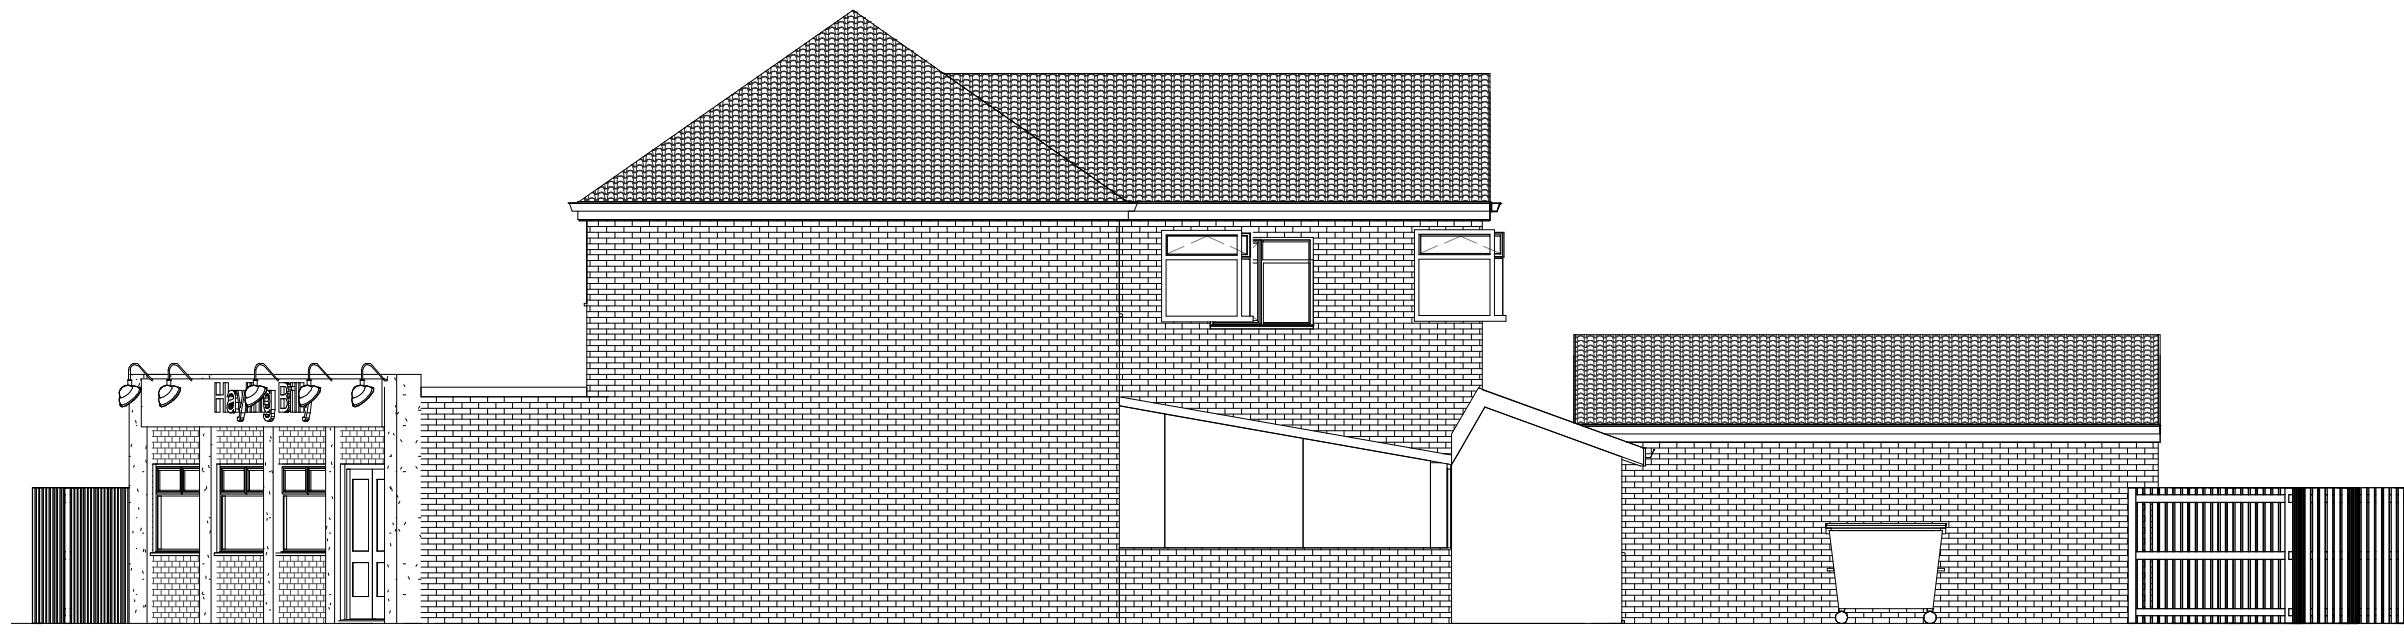

2 North
1 : 100



3 South
1 : 100



1 East
1 : 100



4 West
1 : 100



6 3D View 2_5
1 : 1



7 3D View 3_5
1 : 1



5 3D View 1_5
1 : 1



8 -3D- Copy 1_8
1 : 1



9 -3D- Copy 1_7
1 : 1

IJ Murray
Associates

www.ijma.co.uk

IJ Murray Associates Ltd
173 Havant Road
Hayling Island
Hampshire
PO11 0LF
Phone 02392469004
Mob 07779 246915
e-mail ian@ijma.co.uk

These drawings are for planning and building regulation purposes only and are not for construction. All dimensions should be checked on site before work commences

These Drawings are the property of IJ Murray Associates Ltd and should not be reproduced or used in any way without the permission of a Director of I J Murray Associates Ltd

[illegible]

Mandy Kiellor

Hayling Billy

Proposed Elev's & Views

Project number	Project Number
Date	Issue Date
Drawn by	Author
Checked by	Checker
A104	
Scale	As indicated