


REAR
SECTION A.A.

HAVANT BOROUGH COUNCIL
DEVELOPMENT CONTROL
- 9 MAY 2012
RECEIVED

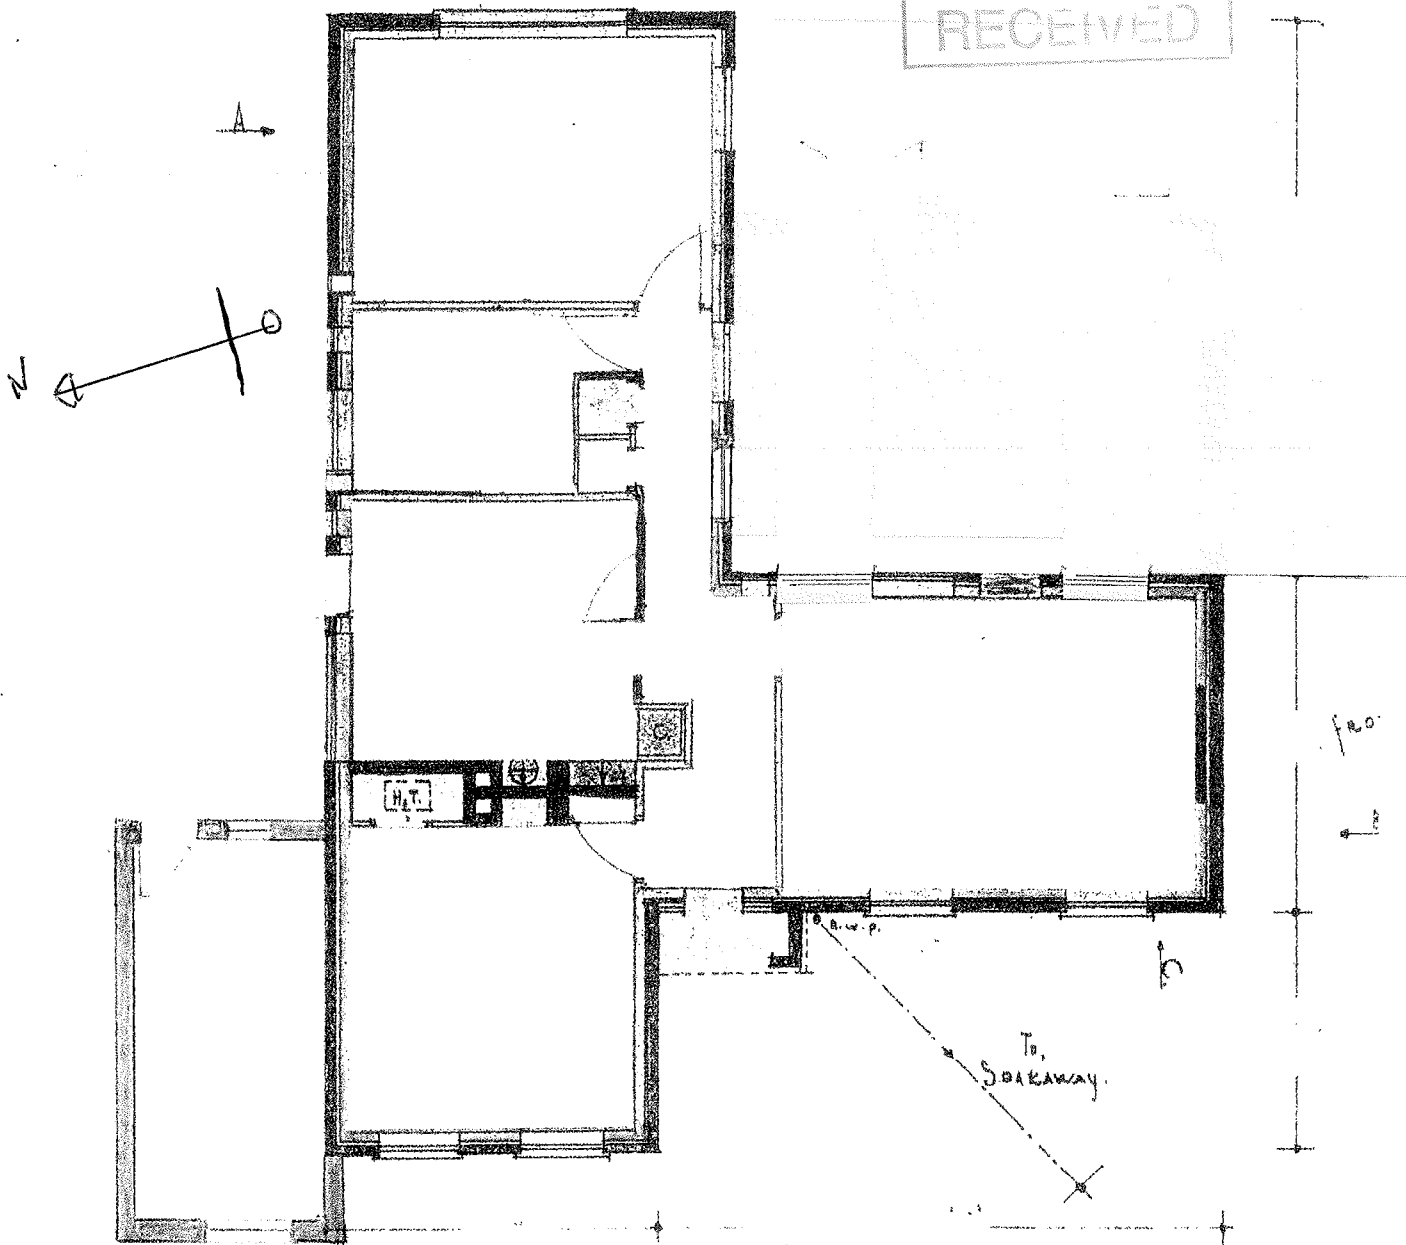

FRONT

P.L.A.N.

SCALE 100 TO 1.

MERRY OAKS STAKES HILL ROAD
WITHOUT EXTENSION

EXISTING